

1 : 100 Front Elevation



1 : 100 Side Elevation



1 : 100 Rear Elevation

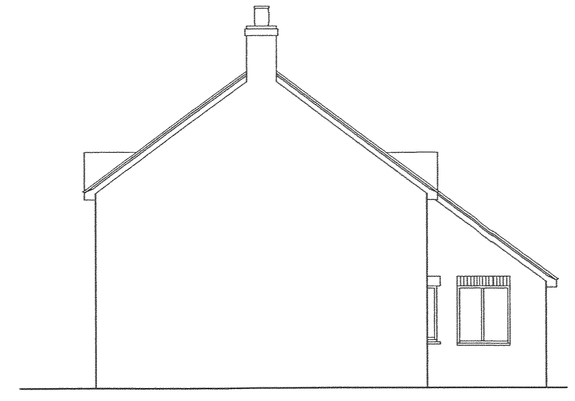

1 : 100 Side Elevation

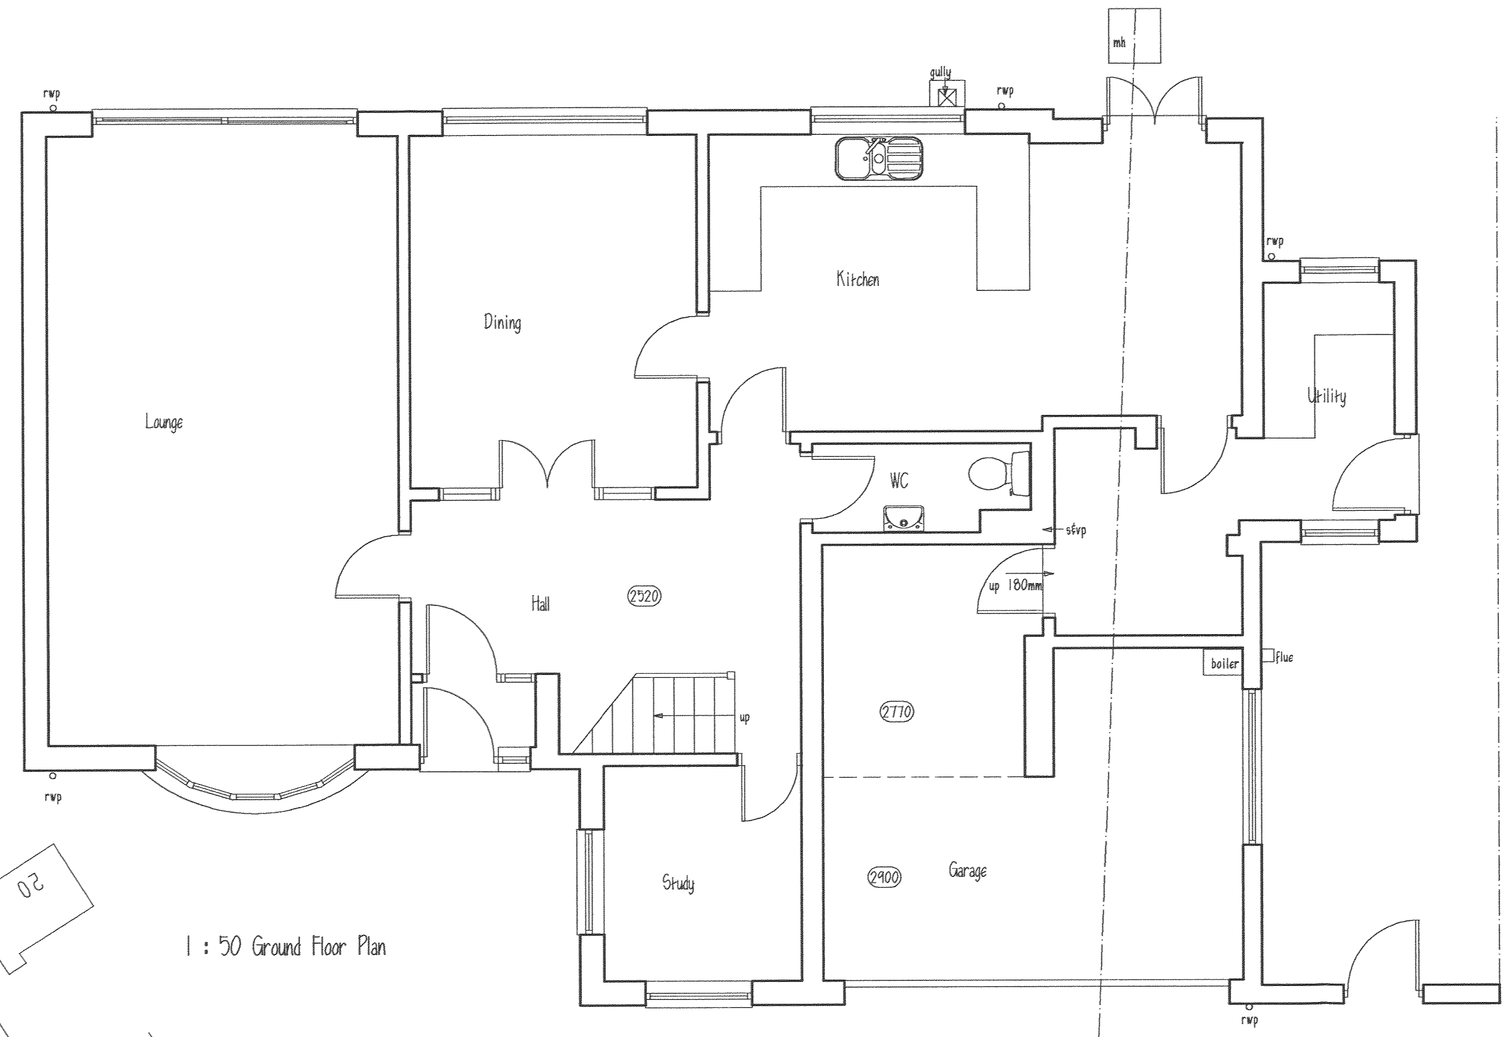

1 : 50 Ground Floor Plan

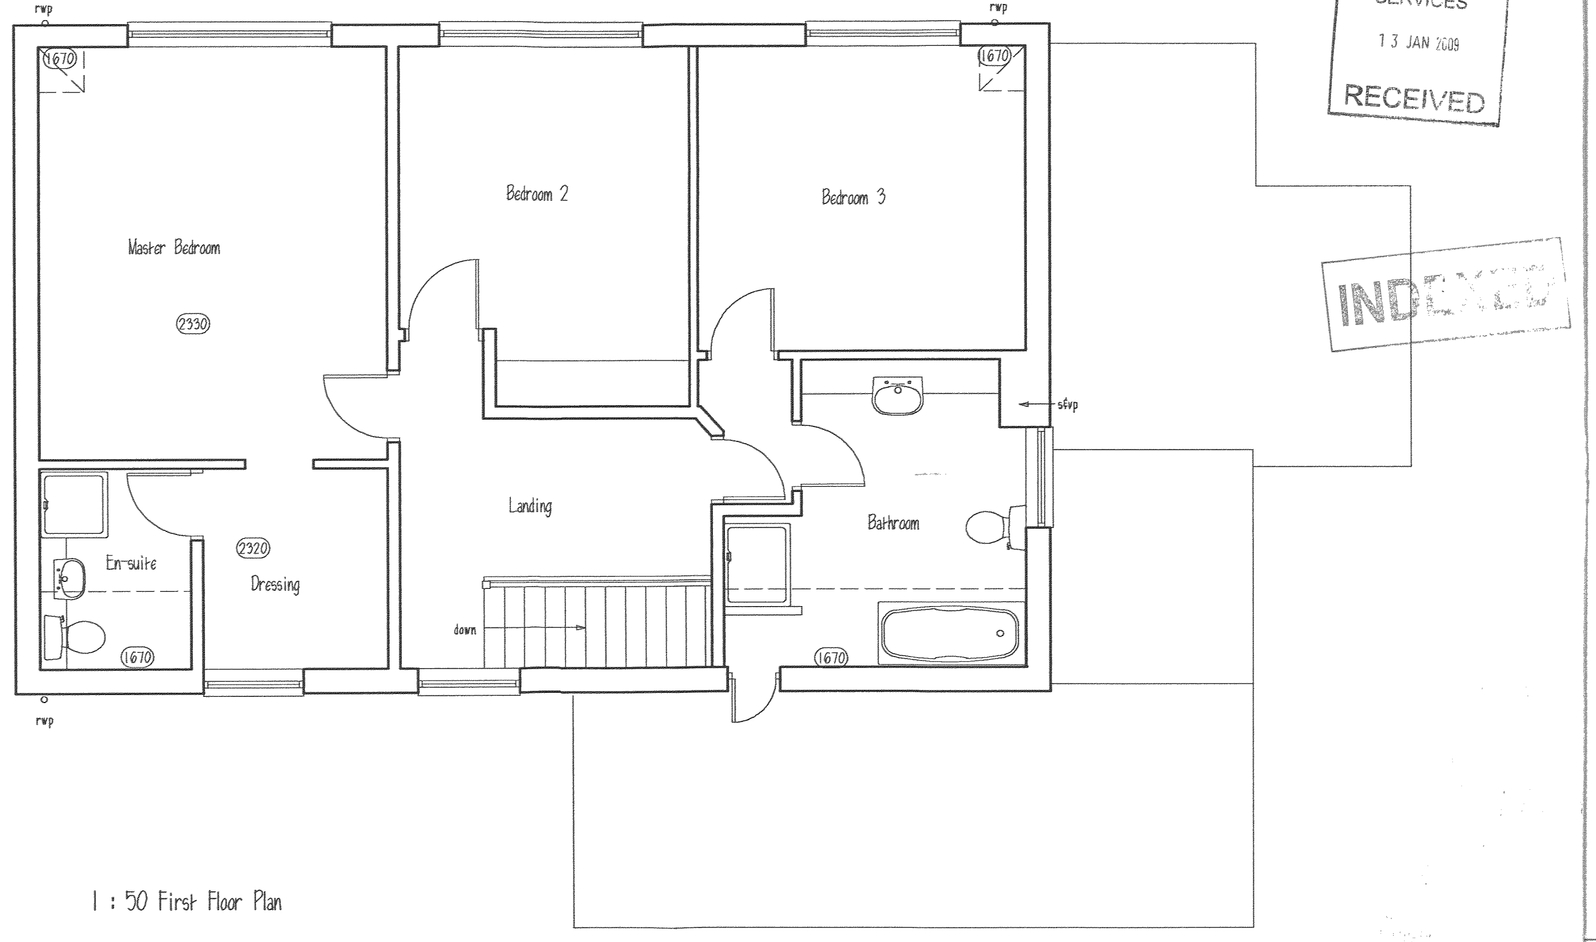

1 : 50 First Floor Plan

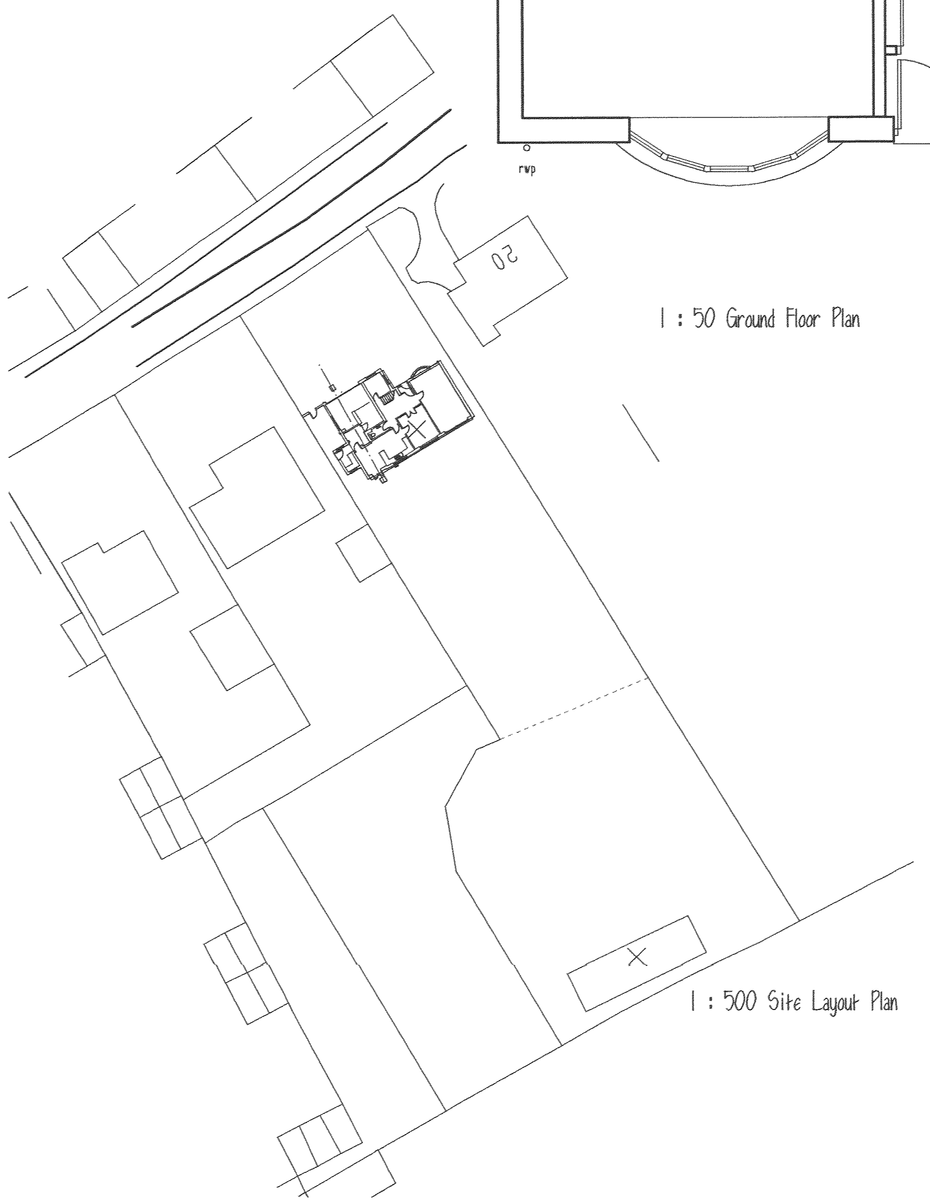

1 : 500 Site Layout Plan

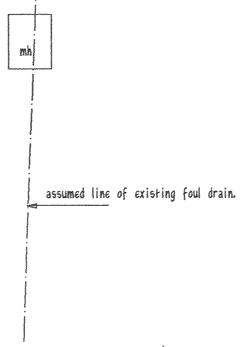

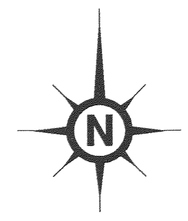

1 : 1250 Location Plan

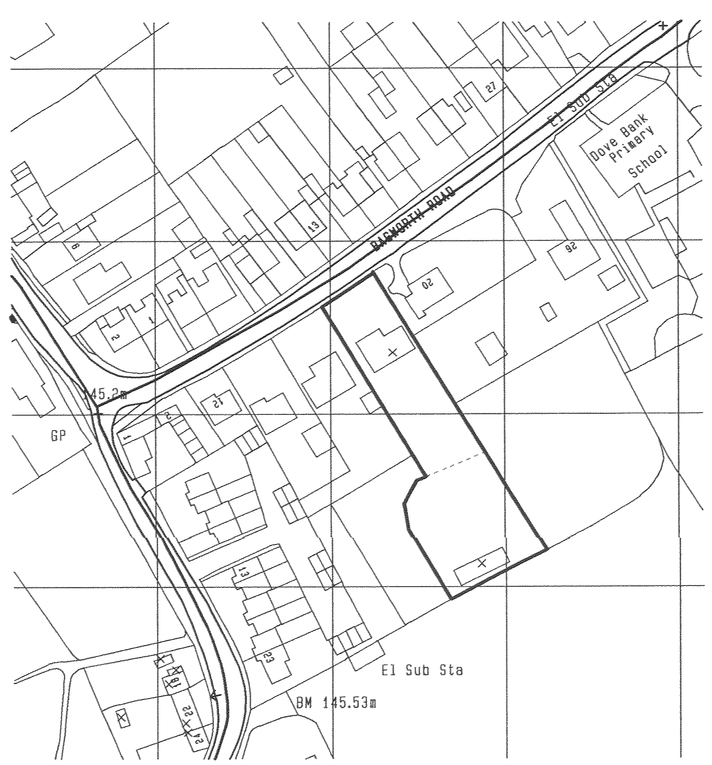

1 : 50 Scale line 0 500 1000 2000 3000 4000m 5000 6000 7000 8000

DEVELOPMENT SERVICES
13 JAN 2009
RECEIVED

INDEXED

Proposed Extensions
18 Bagworth Road, Nailstone.
For Mr & Mrs. Moore

Drawn by : jws from jws survey	Drawing No. : 3540-1A	Created On : 04-01-08
Checked by :		Scale : as noted
Drawing status : Existing Layout		

rev	date		by
A	16-09-08	plans upgraded for Planning application	

RIBA
A. John Craddock Associates.
Chartered Architects : Planning Supervisors
Dugdale House 25/27 Dugdale Street
Nuneaton CV11 5QJ
Tel: 024 7638 6769
Fax: 024 7664 1865