
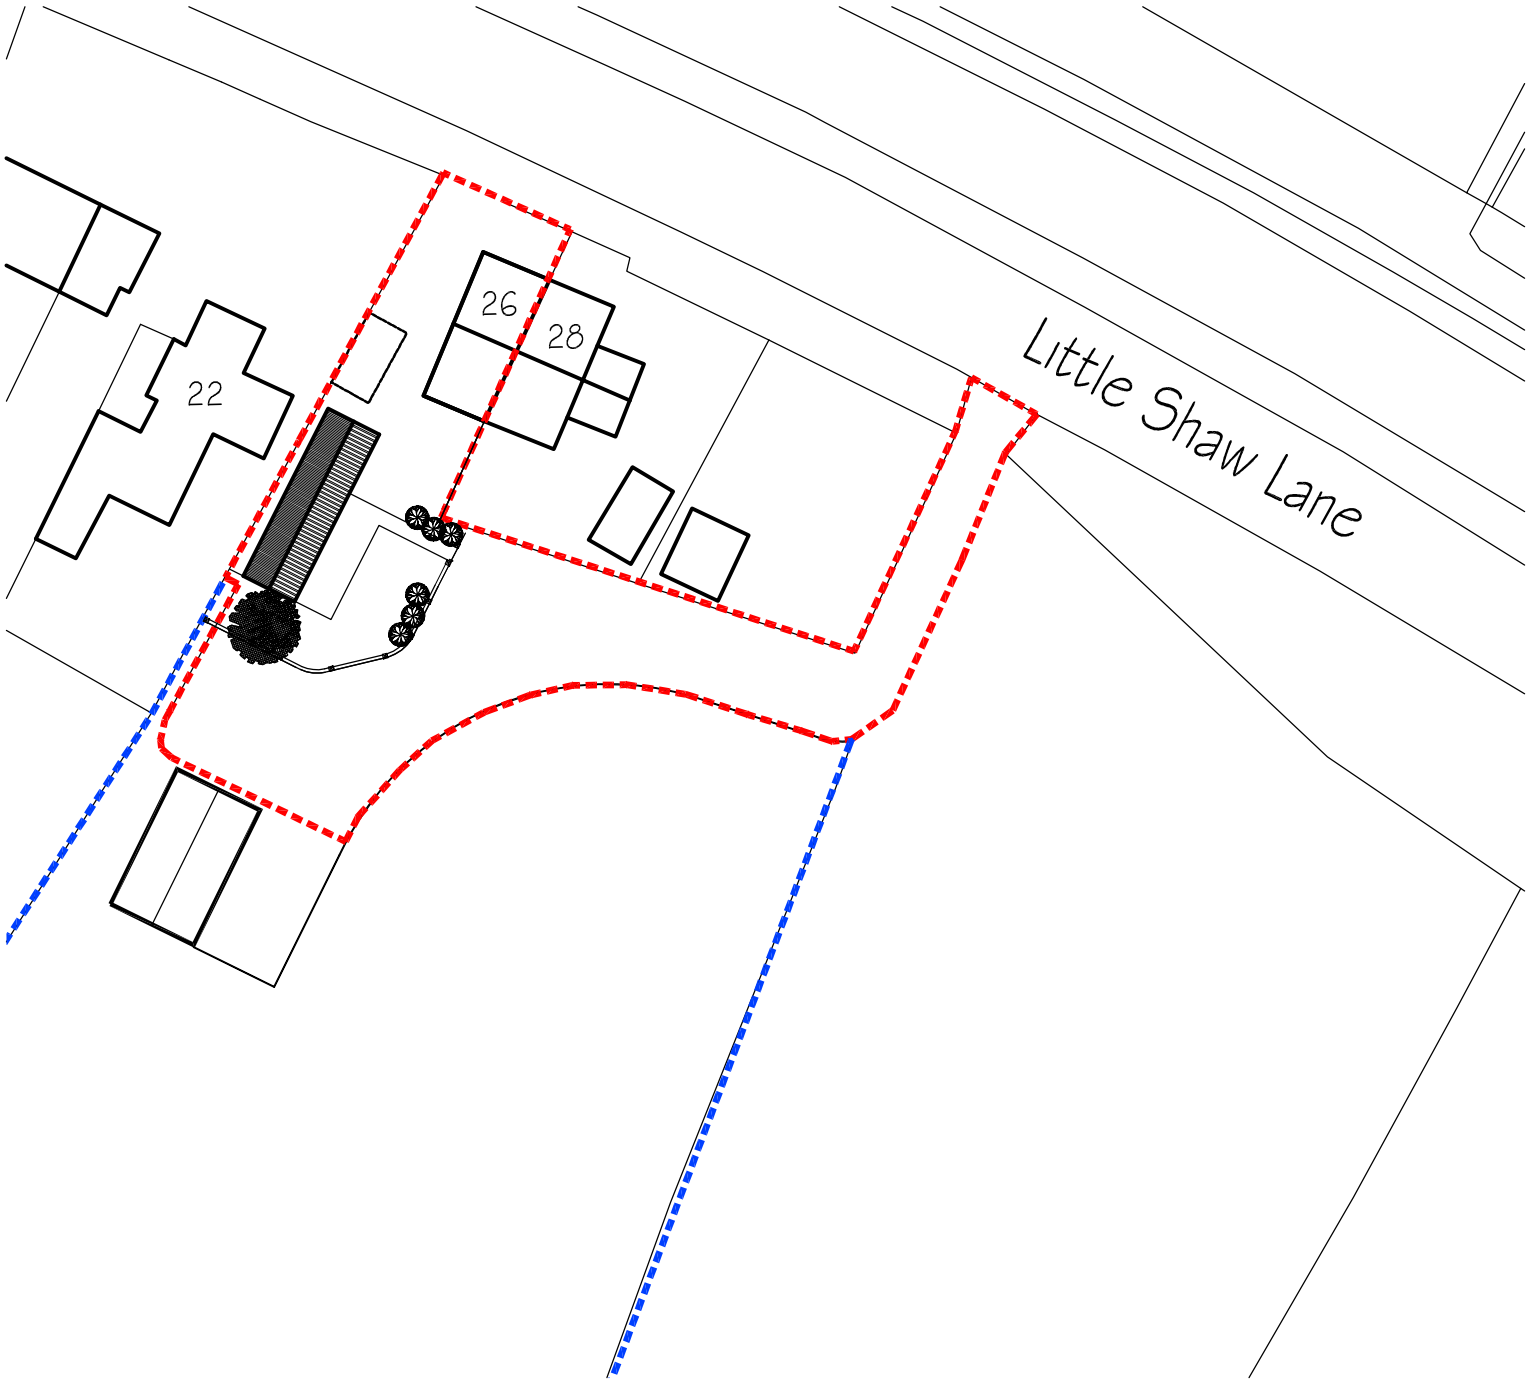


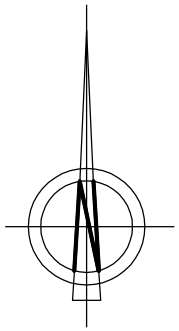

ARCHITECTS

HSSP Architects Limited
44 Asfordby Road Melton Mowbray
Leicestershire LE13 OHR
Telephone 01664 563288 Facsimile 01664 503360
E-Mail Info@HSSPArchitects.co.uk Web www.HSSPArchitects.co.uk

project
Proposed Bungalow
26 Little Shaw Lane
Markfield
for Mr M Hurst

title Block Plan

scale 1:500 date September 2009

dwg no 6292A-03

HSSP
A4