SIDE ELEVATION
1:20 @ A1

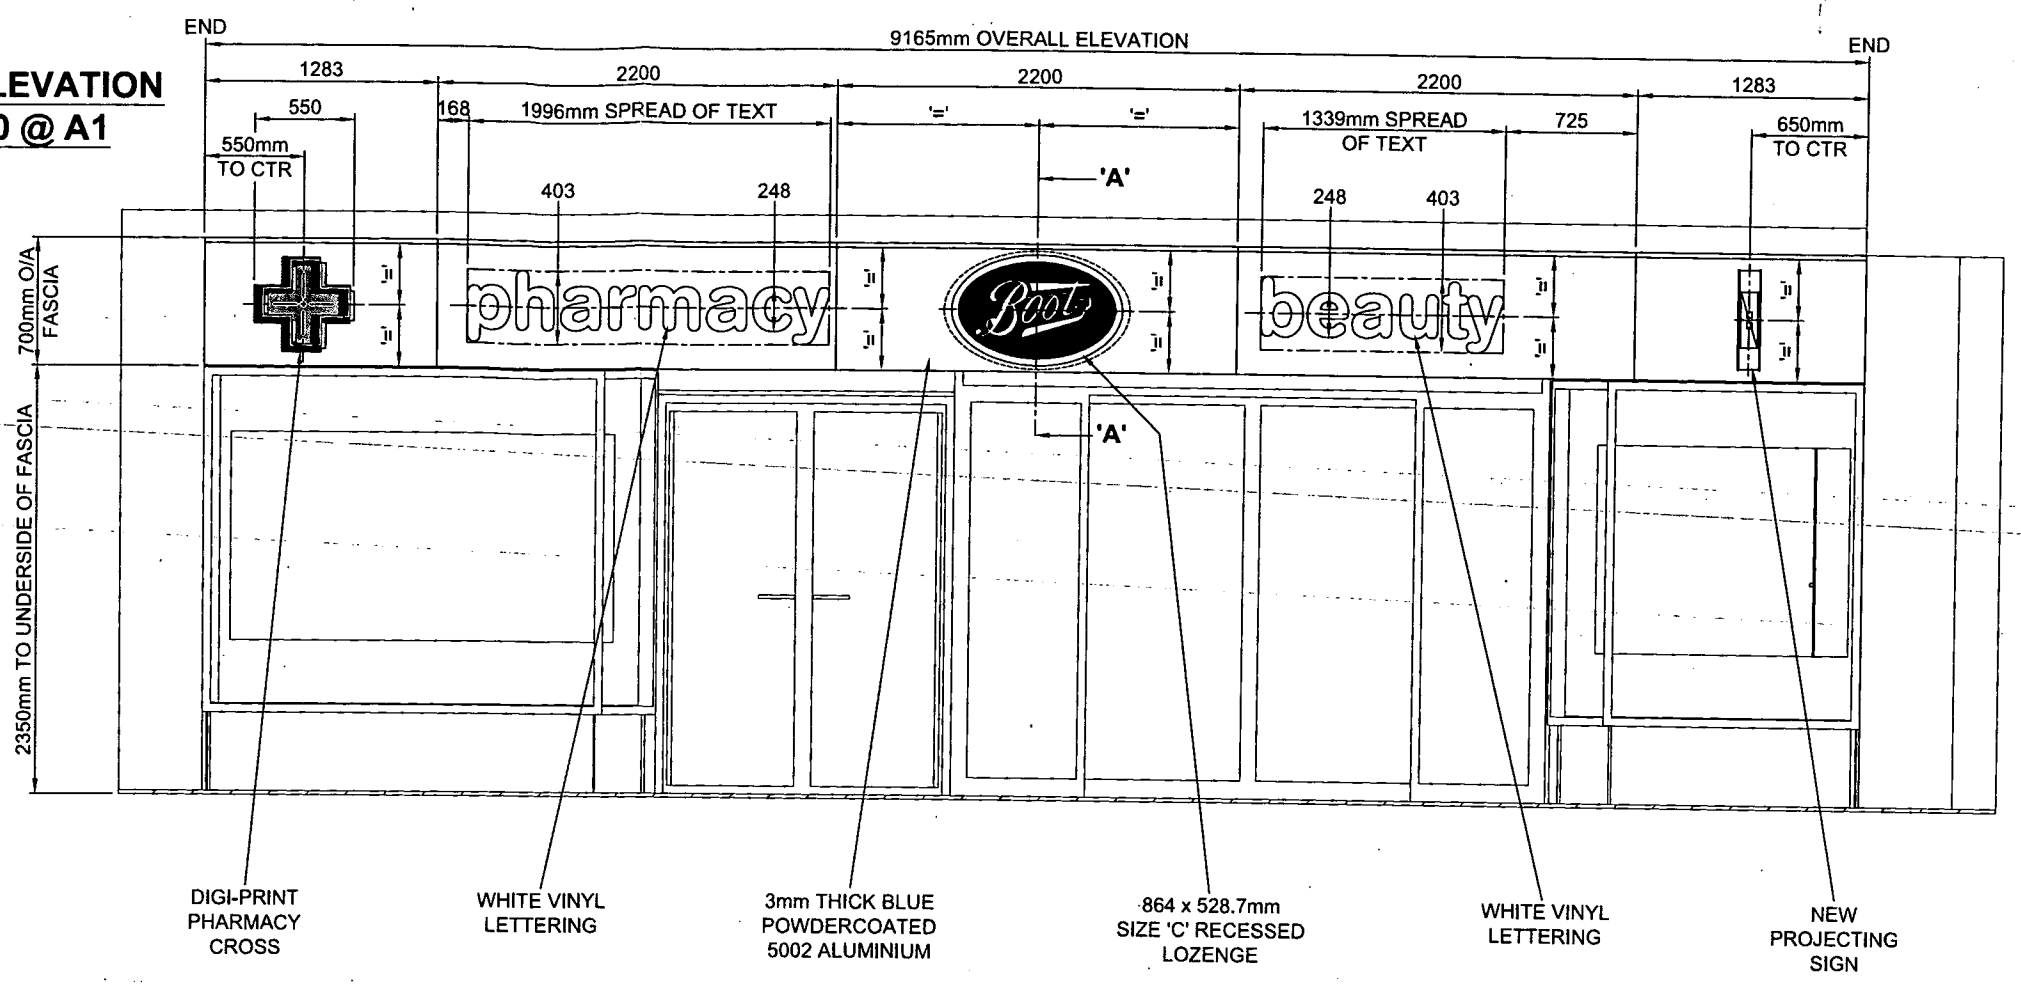

SECTION THROUGH
'A' - 'A' 1:2 @ A1

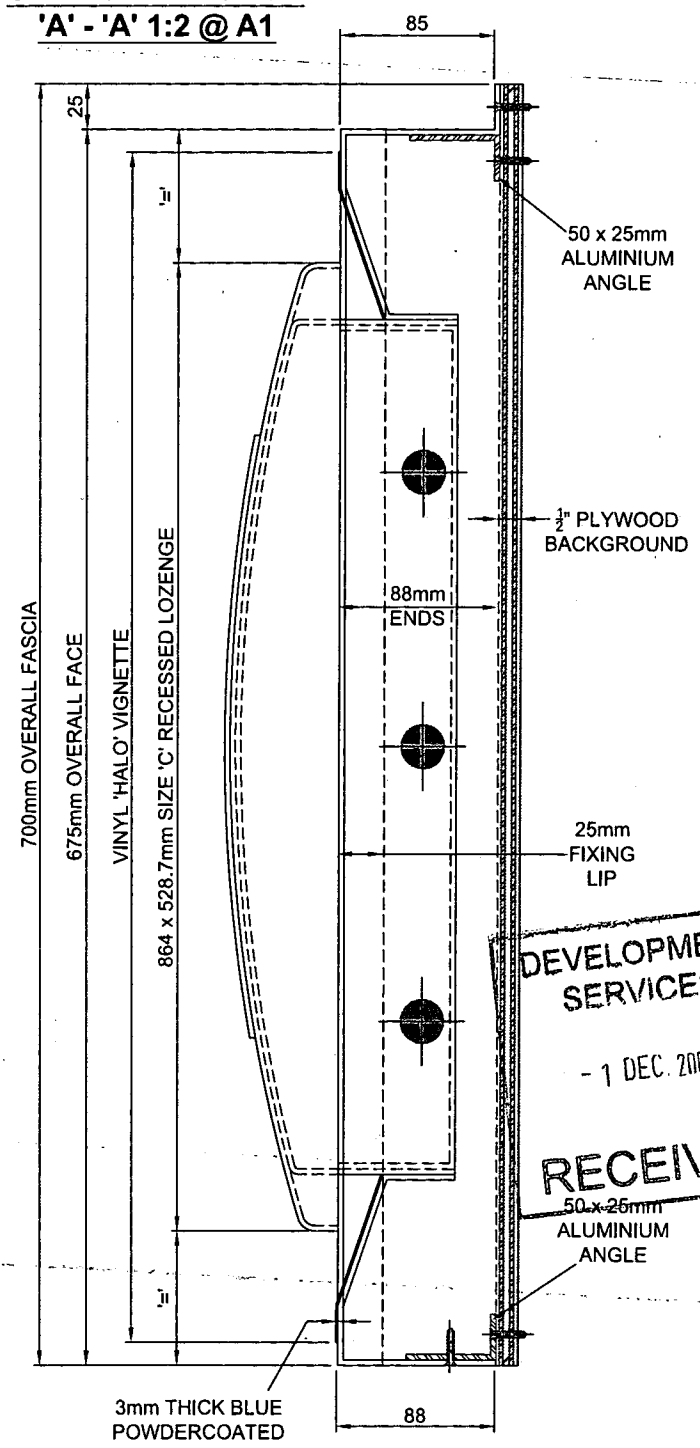

NEW PROJECTING SIGN: 1:10 @ A1

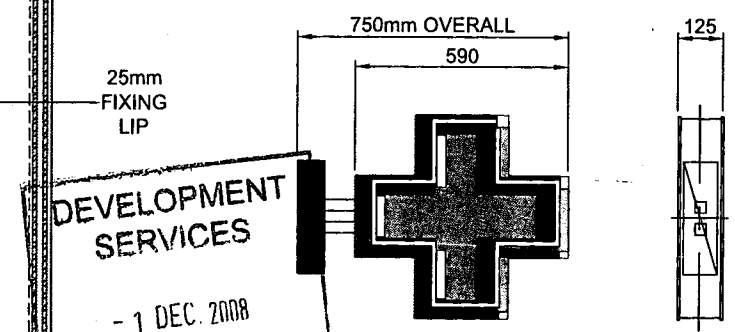

DEVELOPMENT SERVICES
- 1 DEC. 2008
RECEIVED

PROJECTING SIGN:
INTERNALLY ILLUMINATED PROJECTING SIGNS, IN ACRYLIC AND ALUMINIUM. MANUFACTURED BY SIGN SPECIALIST.

FASCIA PANELS:
EXISTING CURVED FASCIA DETAILS ARE TO BE REMOVED ALONG WITH EXISTING FIXING TIMBERS, AND 5 No NEW PANELS, MANUFACTURED IN 3mm THICK POWDERCOATED BLUE 5002 ALUMINIUM, ARE TO BE MOUNTED ONTO A NEW FLAT ½" PLYWOOD BACKGROUND FITTED TO THE STORE WORKS. NEW PANELS REQUIRE TOP AND BOTTOM RETURNS, 25mm FIXING LIPS, AND ENDS TO THE FAR LEFT AND RIGHT HAND PANELS.

FIXING DETAILS:
NEW 50 x 25mm ALUMINIUM ANGLES ARE TO BE SCREW FIXED INTO THE PLYWOOD BACKGROUND, AND FASCIA PANELS ARE THEN TO BE MOUNTED OVER THE TOP AND SCREW FIXED INTO PLACE. NEW ANGLES ARE TO RUN THE FULL INTERNAL LENGTH OF THE FASCIA ELEVATION.

LOZENGE DETAILS:
1 No 864 x 528.7mm SIZE 'C' RECESSED LOZENGE IS TO BE FITTED INTO THE FASCIA PANEL AS SHOWN ABOVE. LOZENGE REQUIRES A DIGI-PRINT VINYL 'HALO' VIGNETTE TO BE FACED ONTO THE PANEL BEHIND THE LOZENGE, AND IS TO BE INTERNALLY ILLUMINATED BY COOL WHITE FLUORESCENT TUBES. ALL GEAR TRAYS TO BE H.P.F.

LETTERING AND CROSS DETAILS:
NEW WHITE VINYL 'PHARMACY' AND 'BEAUTY' TEXT, IN BOOTS STANDARD AG BOOK FONT, TO BE APPLIED TO THE PANELS AS SHOWN ABOVE. LETTERING IS TO BE NON-ILLUMINATED.

1 No DIGI-PRINTED PHARMACY CROSS IS TO BE FACED ONTO THE LEFT HAND FASCIA PANEL AS SHOWN ABOVE. CROSS IS TO BE NON-ILLUMINATED.

PROJECTING SIGN:
EXISTING PROJECTING SIGN IS TO BE REMOVED FROM THE BRICKWORK TO THE RIGHT HAND SIDE OF THE FASCIA ELEVATION, AND 1 No NEW ILLUMINATED SIGN IS TO BE FITTED ON THE NEW FASCIA PANEL AS SHOWN ABOVE. THE NEW SIGN COMPRISES OF A BUILT OUT ACRYLIC CROSS-SHAPED CENTRE SECTION, WITH CLEAR ACRYLIC FITTED TO THE SIDES TO MATCH CENTRE SECTION PROFILE, AND DIGI-PRINT VINYL FACED OVER THE CLEAR ACRYLIC. 2 No TUBE BRACKETS, FITTED TO AN ENCASED FIXING PLATE, TO BE USED FOR SIGNAGE MOUNTING. SIGN TO BE ILLUMINATED BY INTERNAL L.E.D.s. PHARMACY CROSS SIGNS TO BE SUPPLIED BY SIGN SPECIALIST.

DRAWING TITLE: NEW FASCIA DETAILS	
CONTRACT: BTC 074 HINCKLEY	
SITE CONTACT:	SITE TEL: .....
SCALE: SEE DRG	DRAWN: J.H.
JOB No: B0260	DATE: 12/11/08
DRAWING NUMBER	08-212

merrill brown
GRP Design & Fabrication, Manufacturers of the Geltex System, Corporate Signing and Display.
Maythorn Mill, Trent Lane, Nottingham NG2 4DS
Tel: 0115 950 6669
Fax: 0115 950 3486
email: info@merrillbrown.co.uk