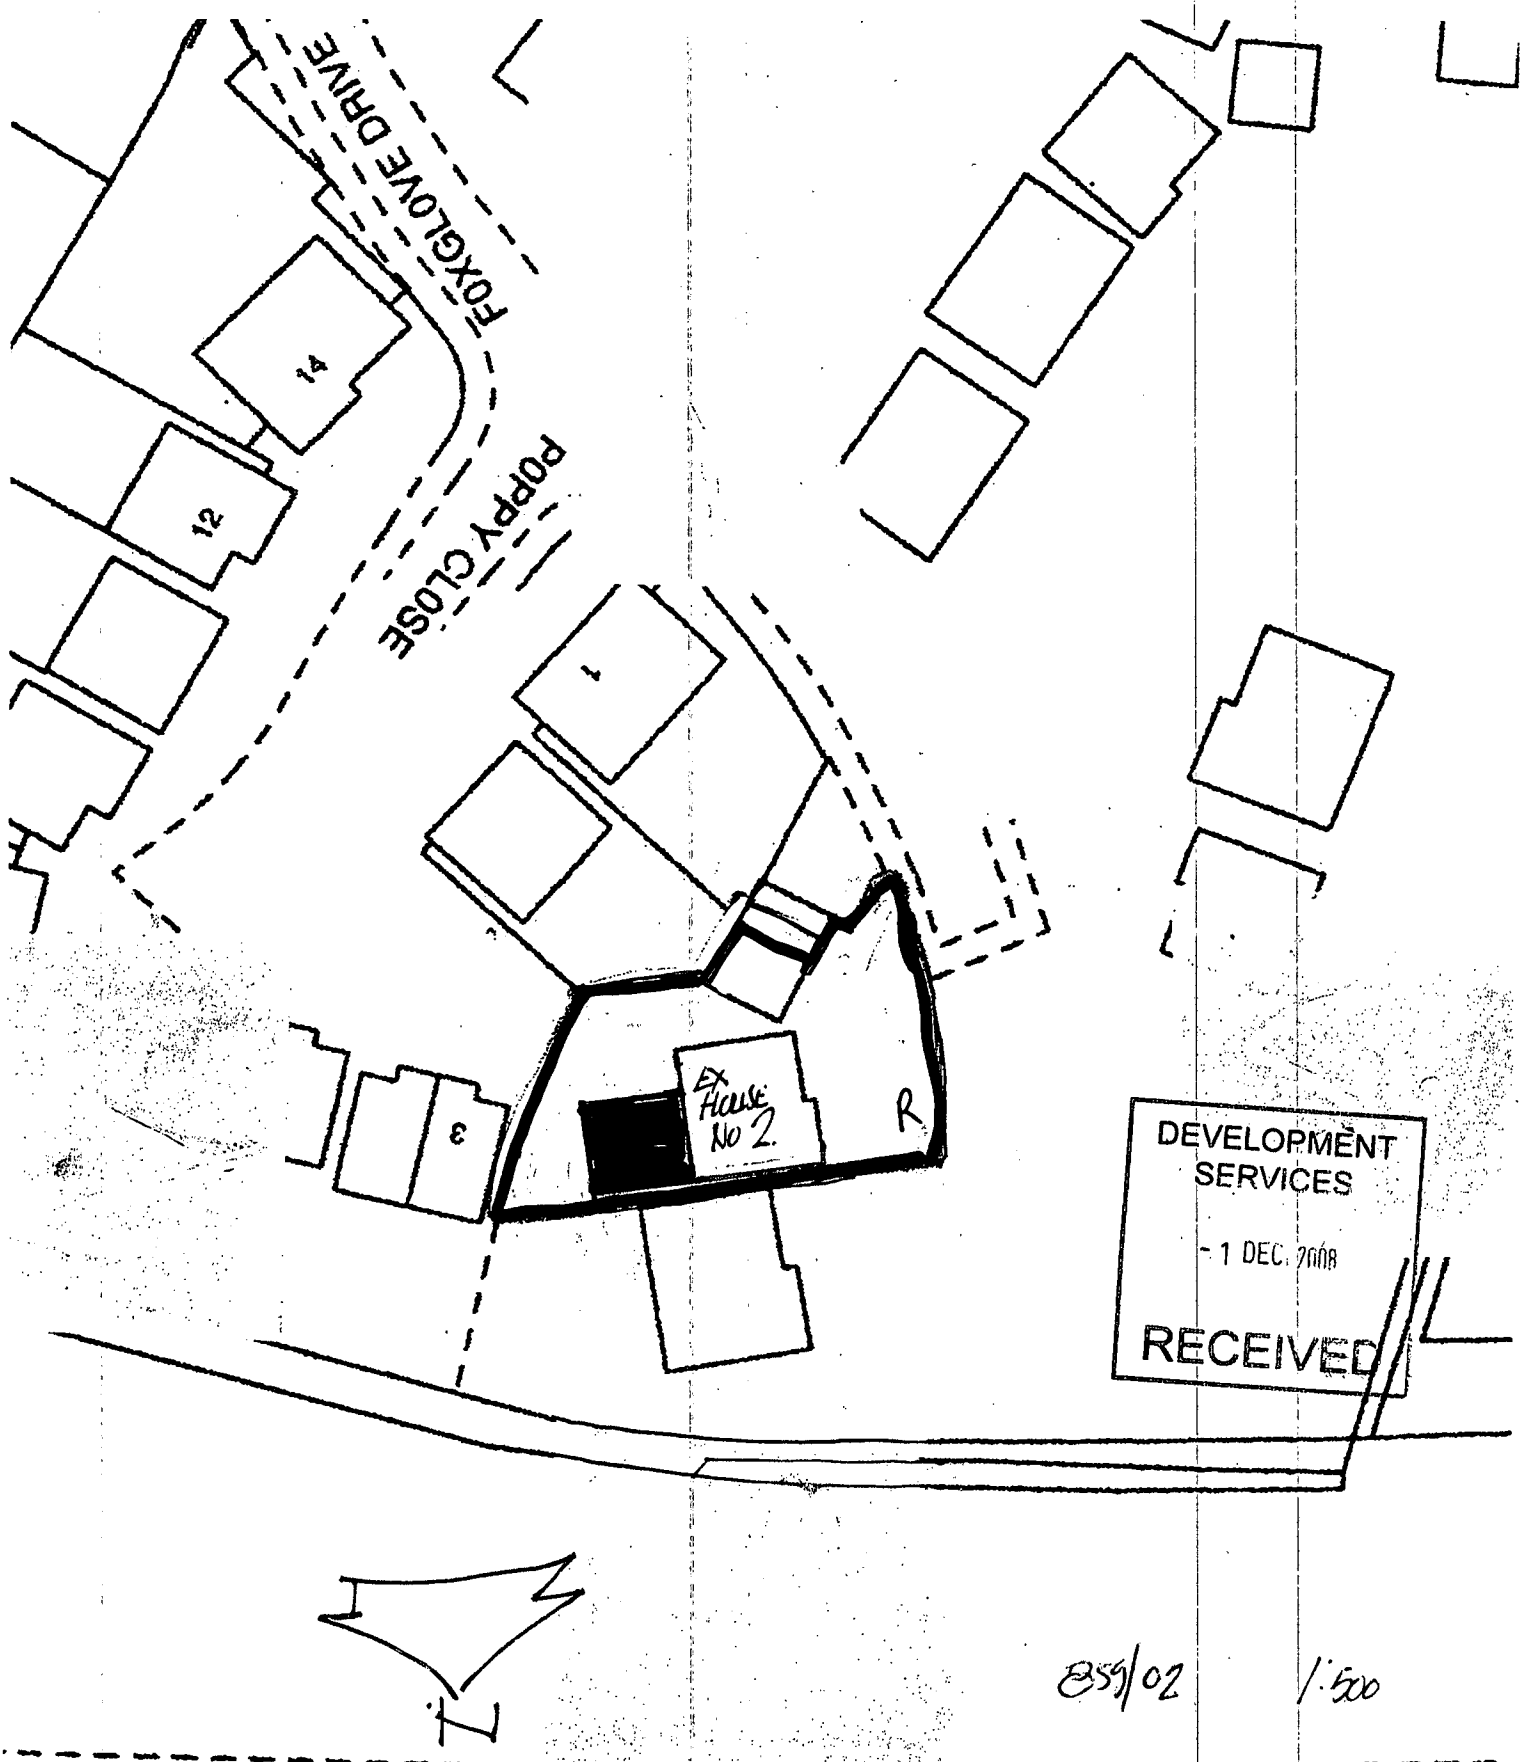
FOXGLOVE DRIVE
POPPY CLOSE
14
12
1
3
Ex House No 2.
R
DEVELOPMENT SERVICES
- 1 DEC. 2018
RECEIVED
N

859/02 1:500