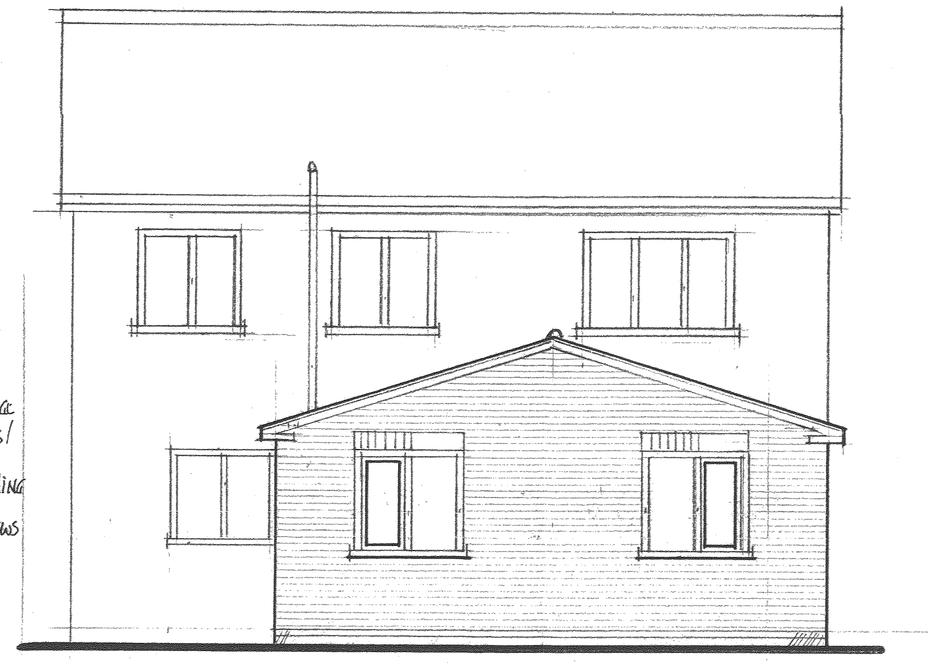

REAR ELEVATION

CEMENT BEDDED RIDGE TILES

REDLAND REGENT INTERLOCKING ROOF TILES (OR SIMILAR TO MATCH EXISTING)

BRICK SAILING COURSE TO VERGE

BRICK SOLDIERS OVER WINDOWS/DOORS

FACING BRICKS TO MATCH EXISTING

U.P.V.C. DOUBLE GLAZED WINDOWS TO MATCH EXISTING

½ COURSE BLUE BRICK D.P.C WITH SPLASH COURSES AS DETAILED

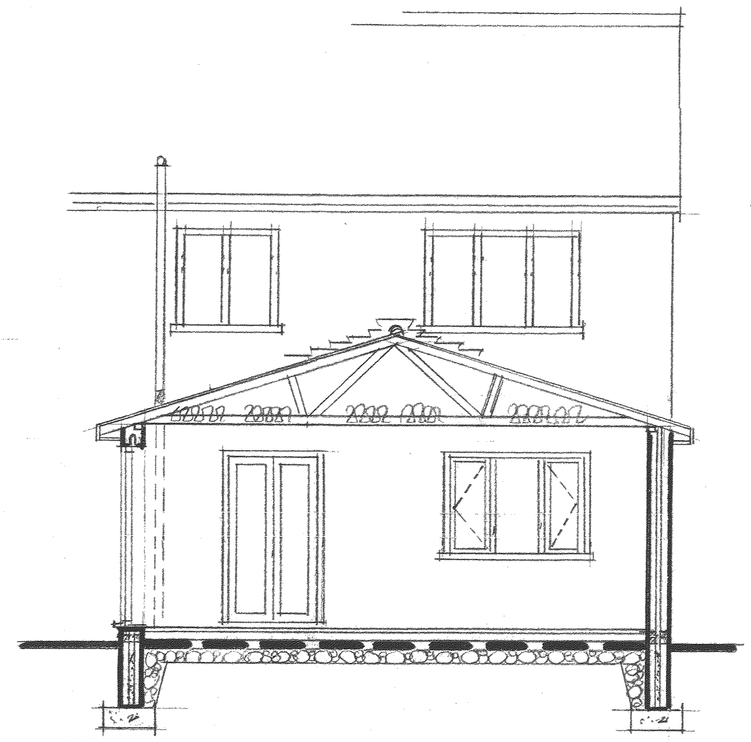

CROSS SECTION A A

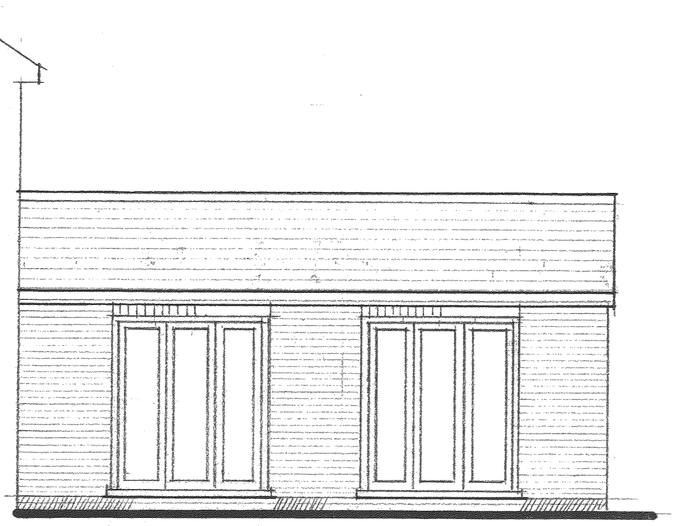

SIDE ELEVATION

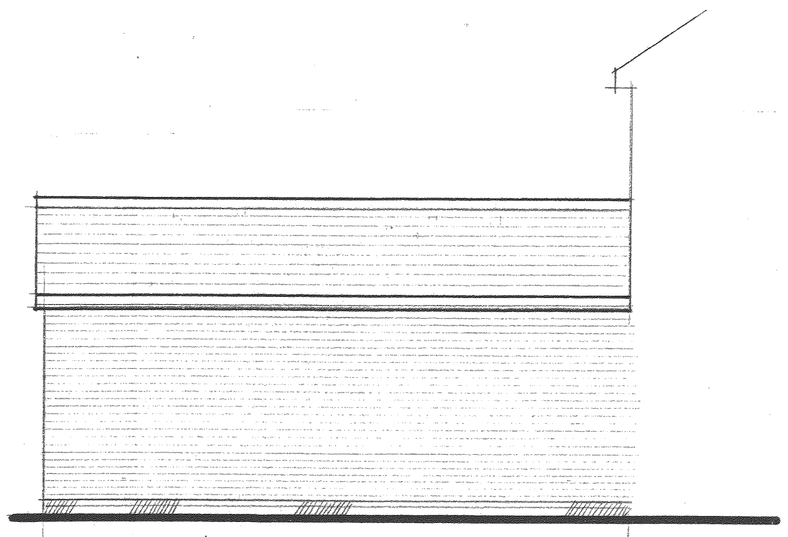

SIDE ELEVATION

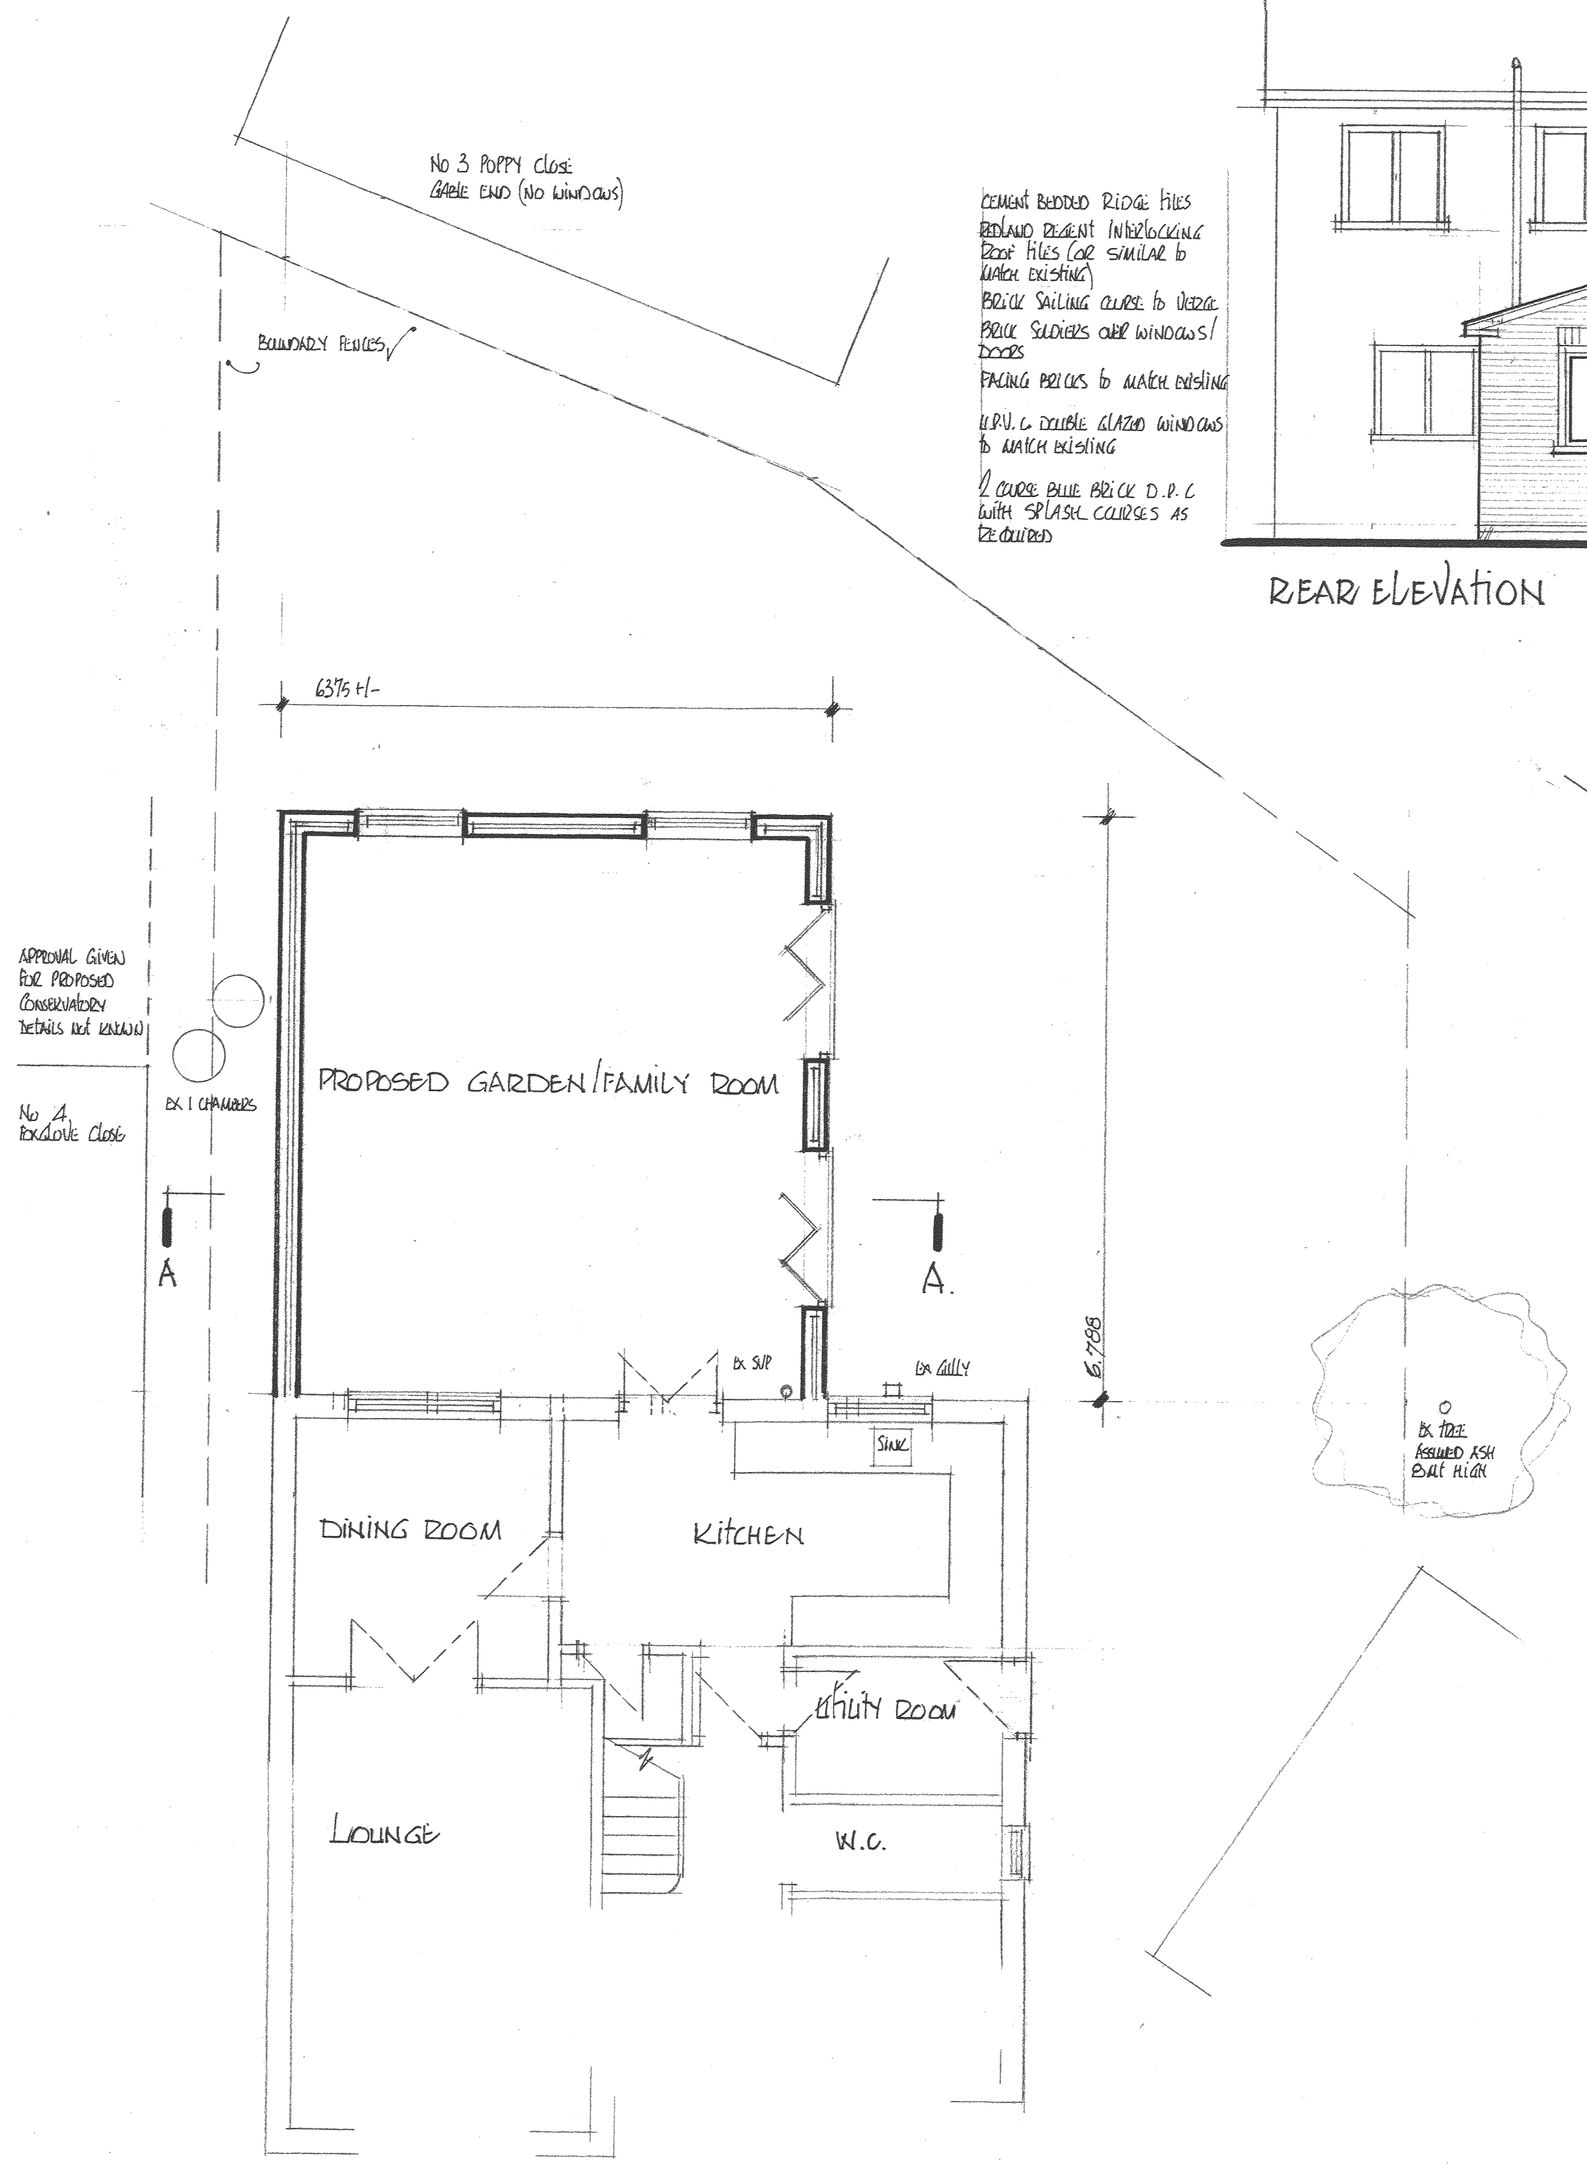

PLAN LAYOUT.

DEVELOPMENT SERVICES
- 1 DEC 2008
RECEIVED

PROPOSED SINGLE STOREY EXTENSION to REAR OF EXISTING HOUSE FOR MR. & MRS. S. BARTLETT.

2 FOXGLOVE DRIVE, GROBY, LEICESTERSHIRE. LE6. 0DL.

SCALE:	DATE:	DRAWN BY:
1:50 AT A1 SIZE	NOVEMBER 2008	P.B.

DRAWING NUMBER:
859/01

Peter Barnwell Limited
Building Surveyor
Peter Barnwell ACIOB.
22 Norfolk Road,
Desford, Leicester, LE9 9HR.
01455 823816