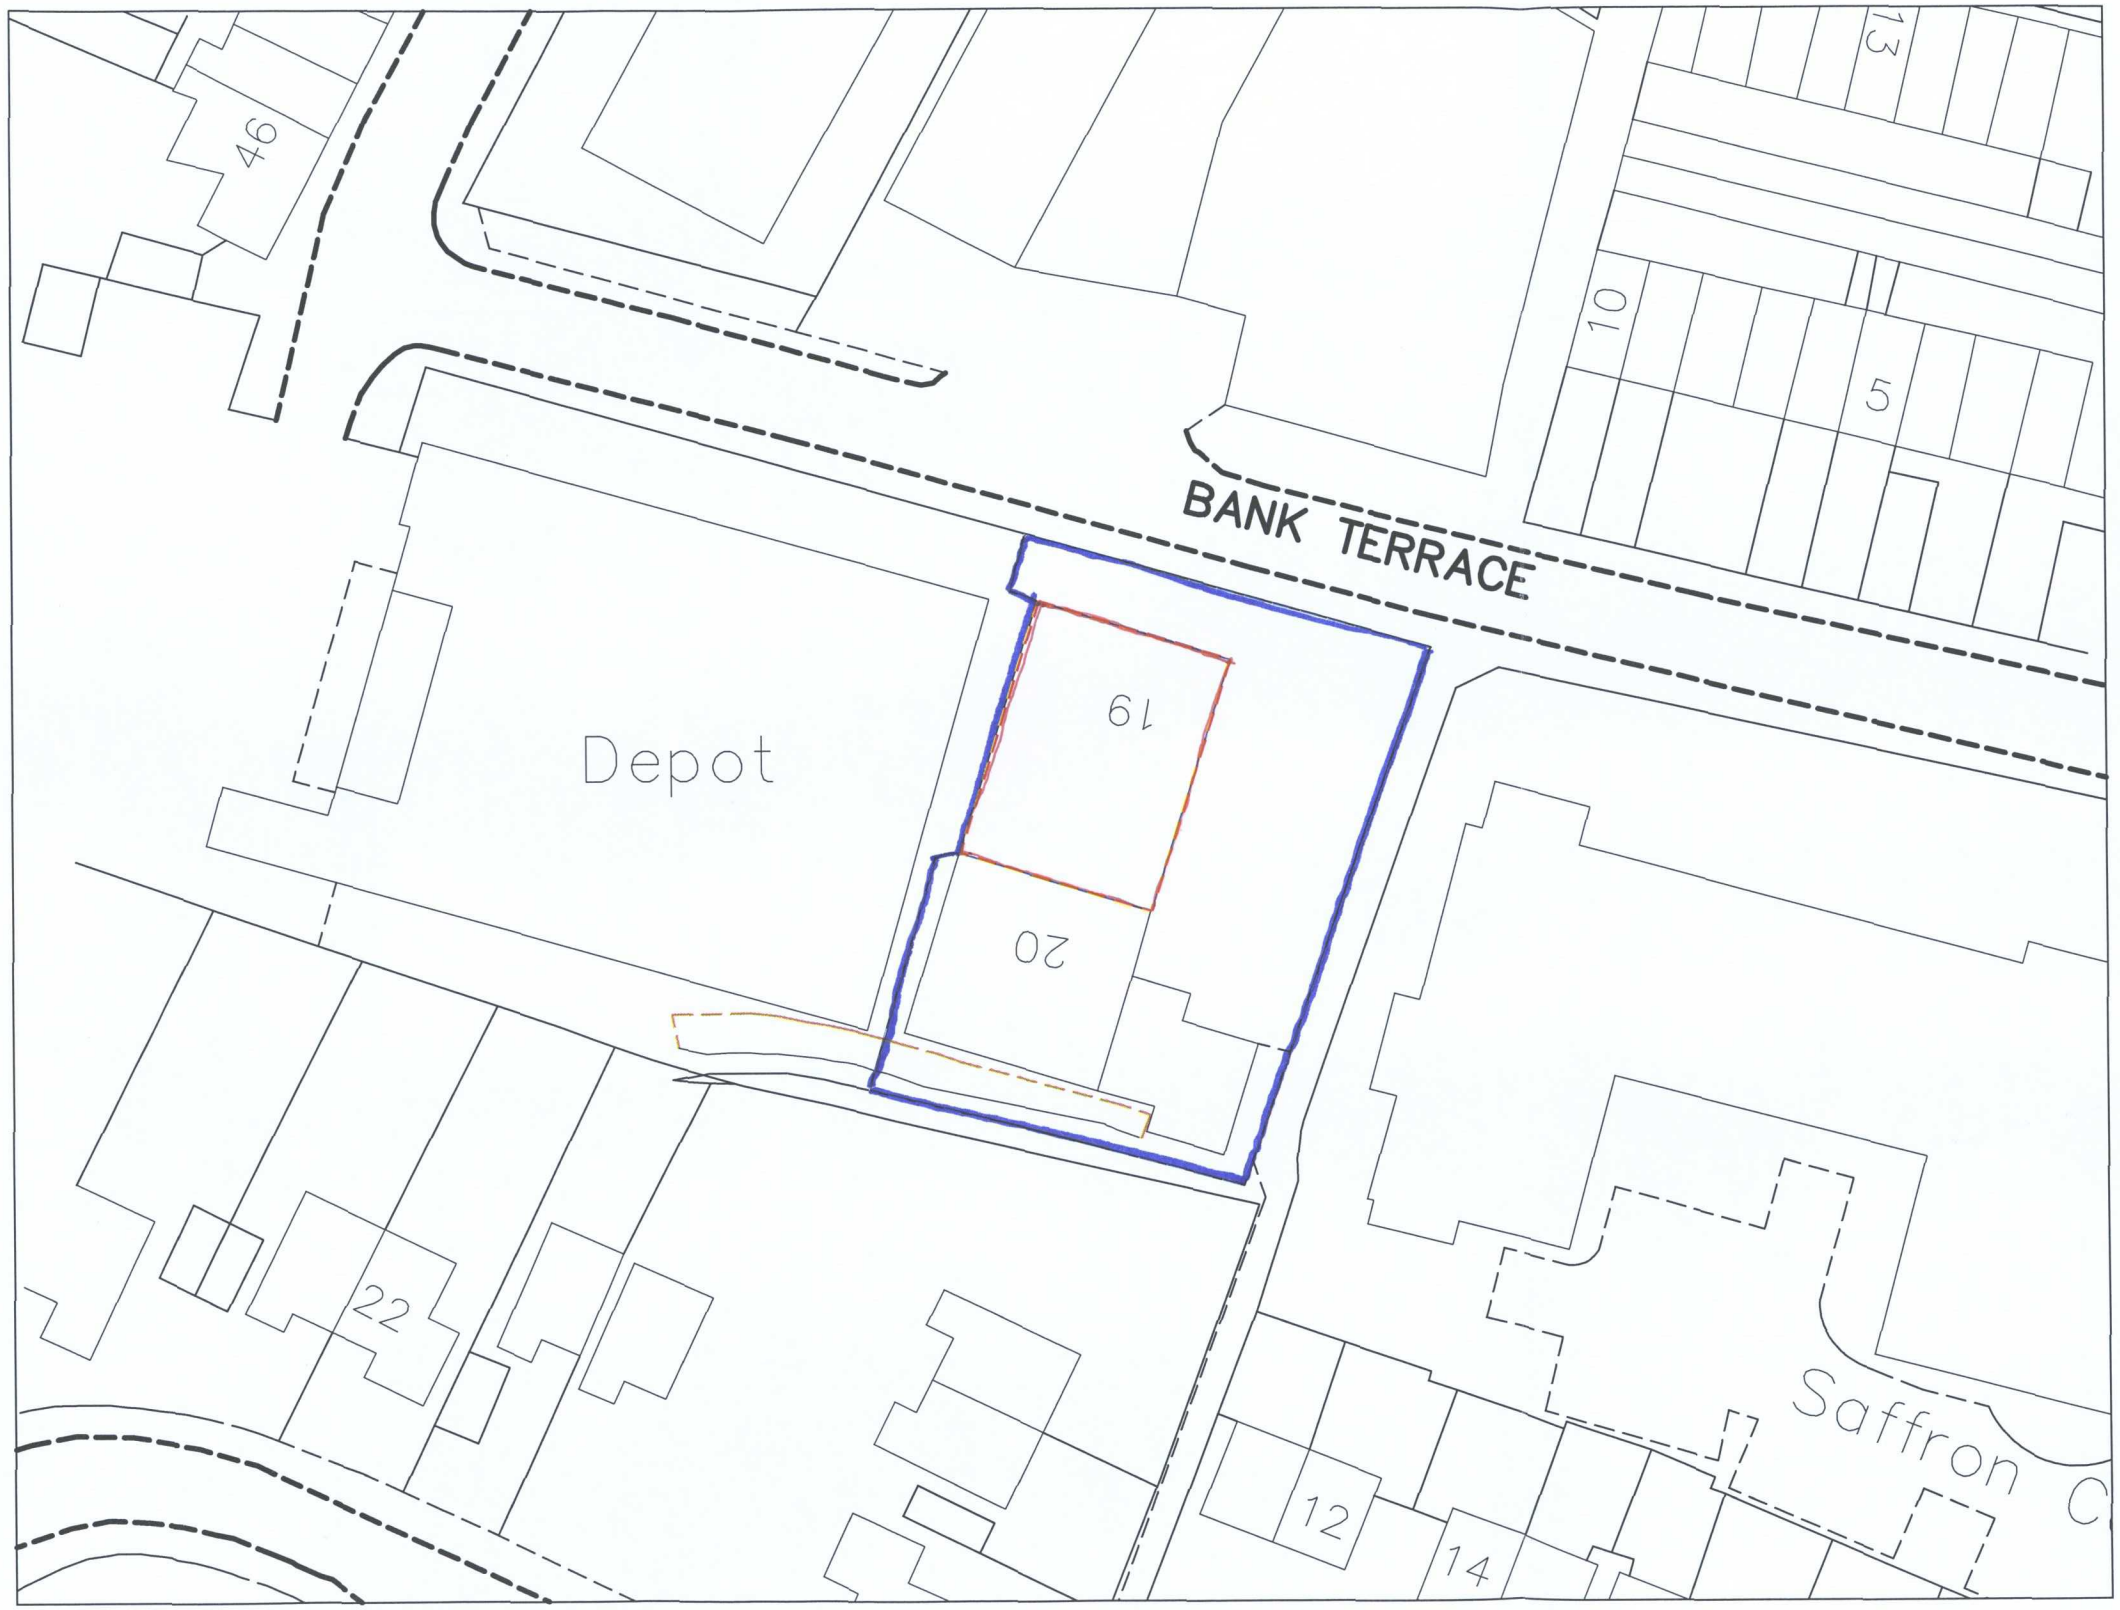

Site Plan scale 1:500

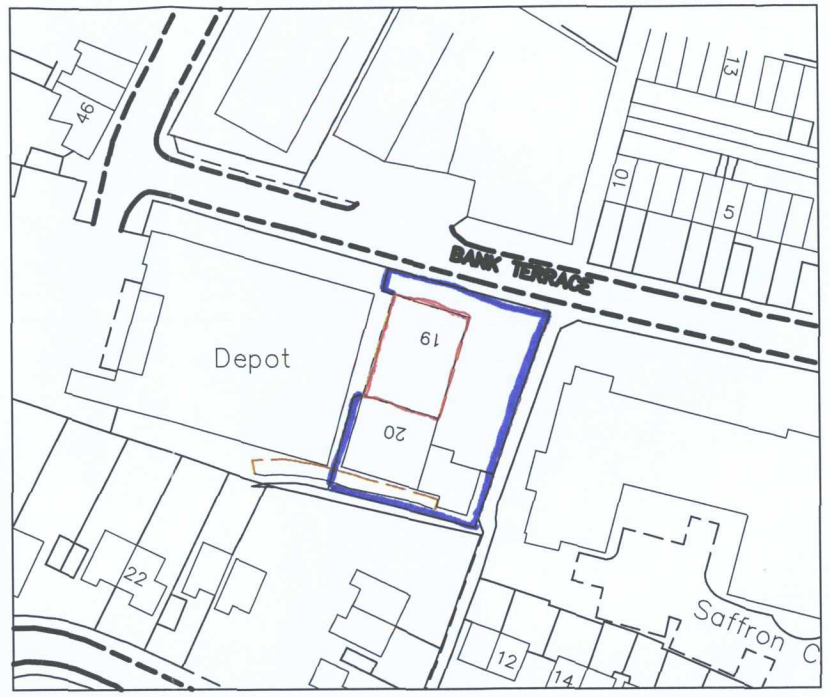

Location Plan scale 1:1250

DEVELOPMENT SERVICES
9 MAR 2009
RECEIVED

True Lens Services
19 Bank Terrace
Barwell
Location Plan

Drawn by: GCJ
Date: Jan 09
Drwg No.: 00-001
Rev:-