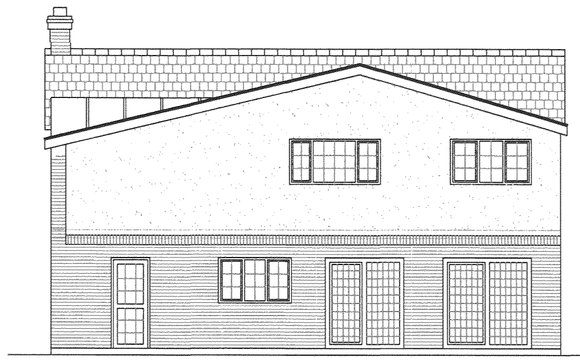

Rear Elevation



Front Elevation

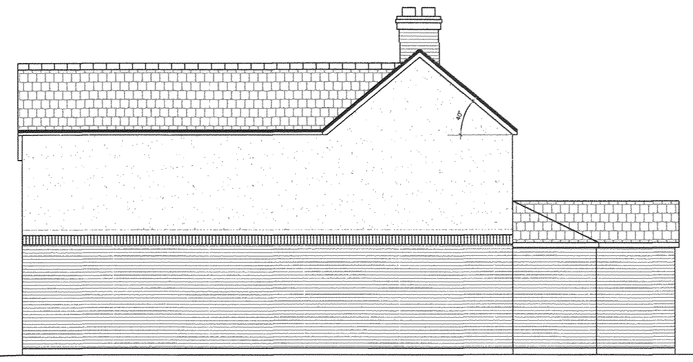

Side Elevation



Side Elevation

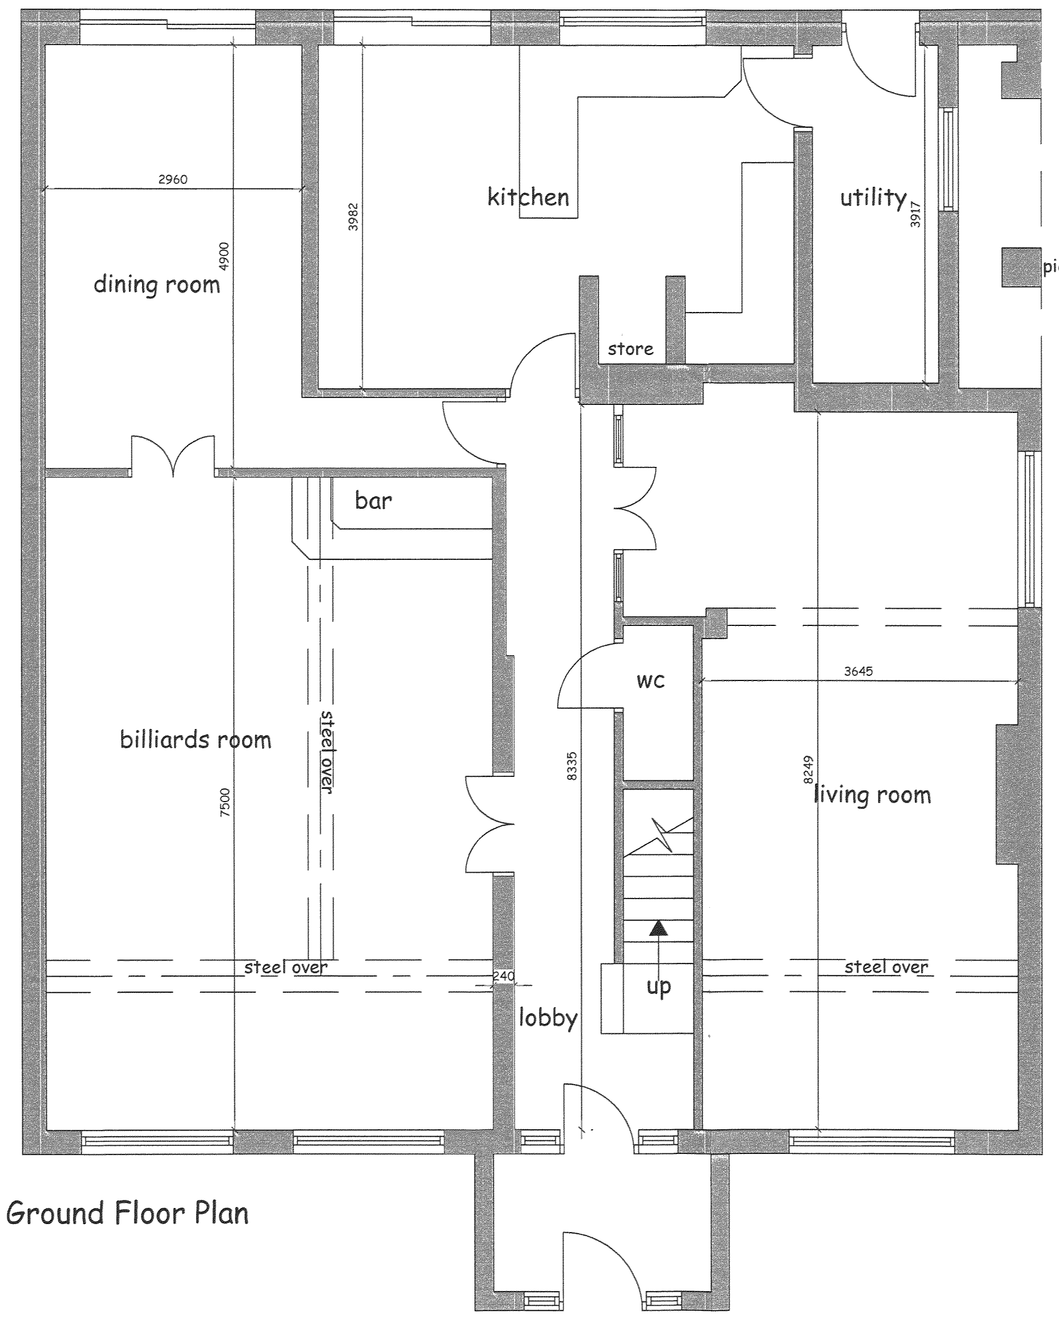

Ground Floor Plan

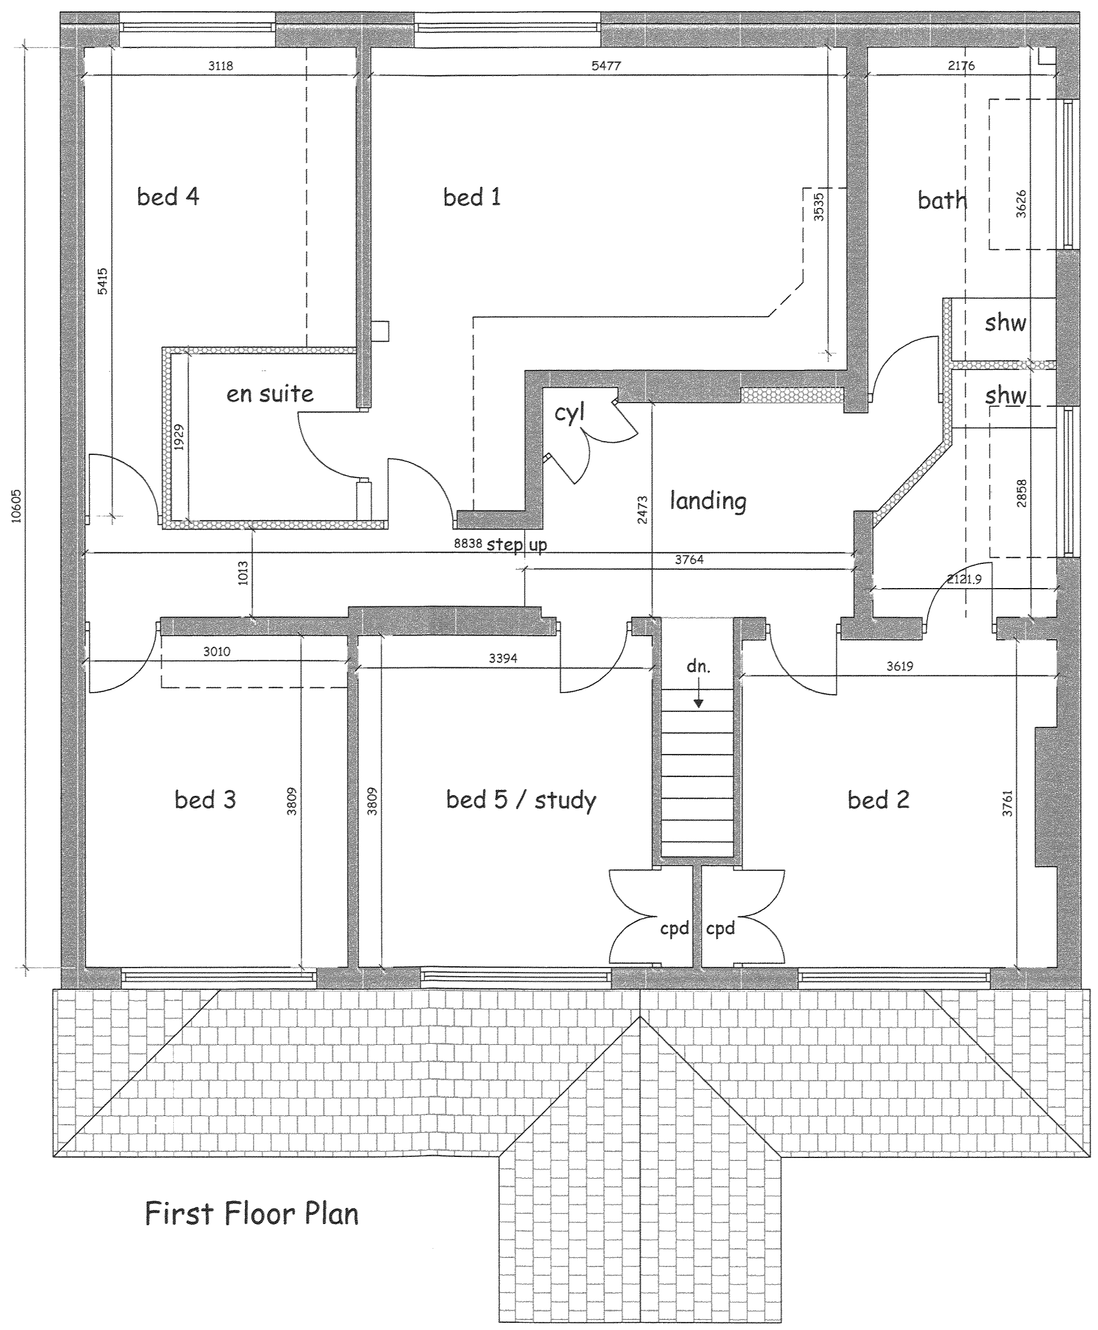

First Floor Plan

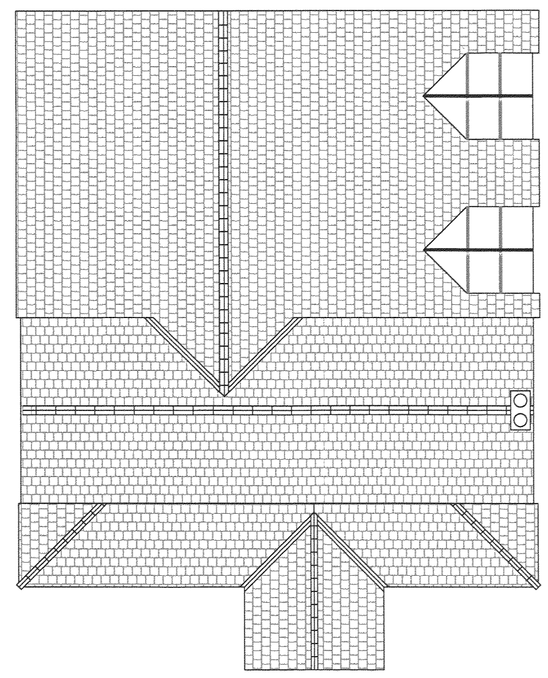

Roof Plan

DEVELOPMENT SERVICES
10 JUN 2008
RECEIVED

Client: Mr & Mrs Sparsis
Revision: -
Site Address: The Leas, Leicester Lane, Desford
Drawing Title: Existing Plans
Date: 06/06/07
Scale: 1:50 / 1:100 @a1 AutoCAD
Dwg No: 1298/01

adm
A D Masic & Company
Building Surveying Sevices
3a The Parade, Needham Avenue, Glen Parva,
Leicester, LE2 9JW
TEL : 0116 2775527 FAX : 0116 2779529
E-Mail: office@admsurveyors.com
RICS