



Rear Elevation

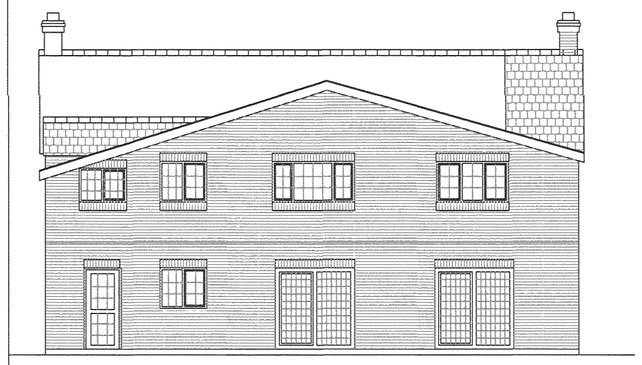


Front Elevation

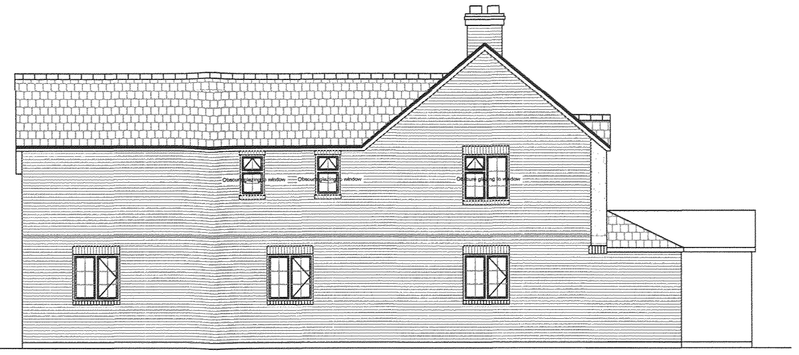


Side Elevation



Side Elevation

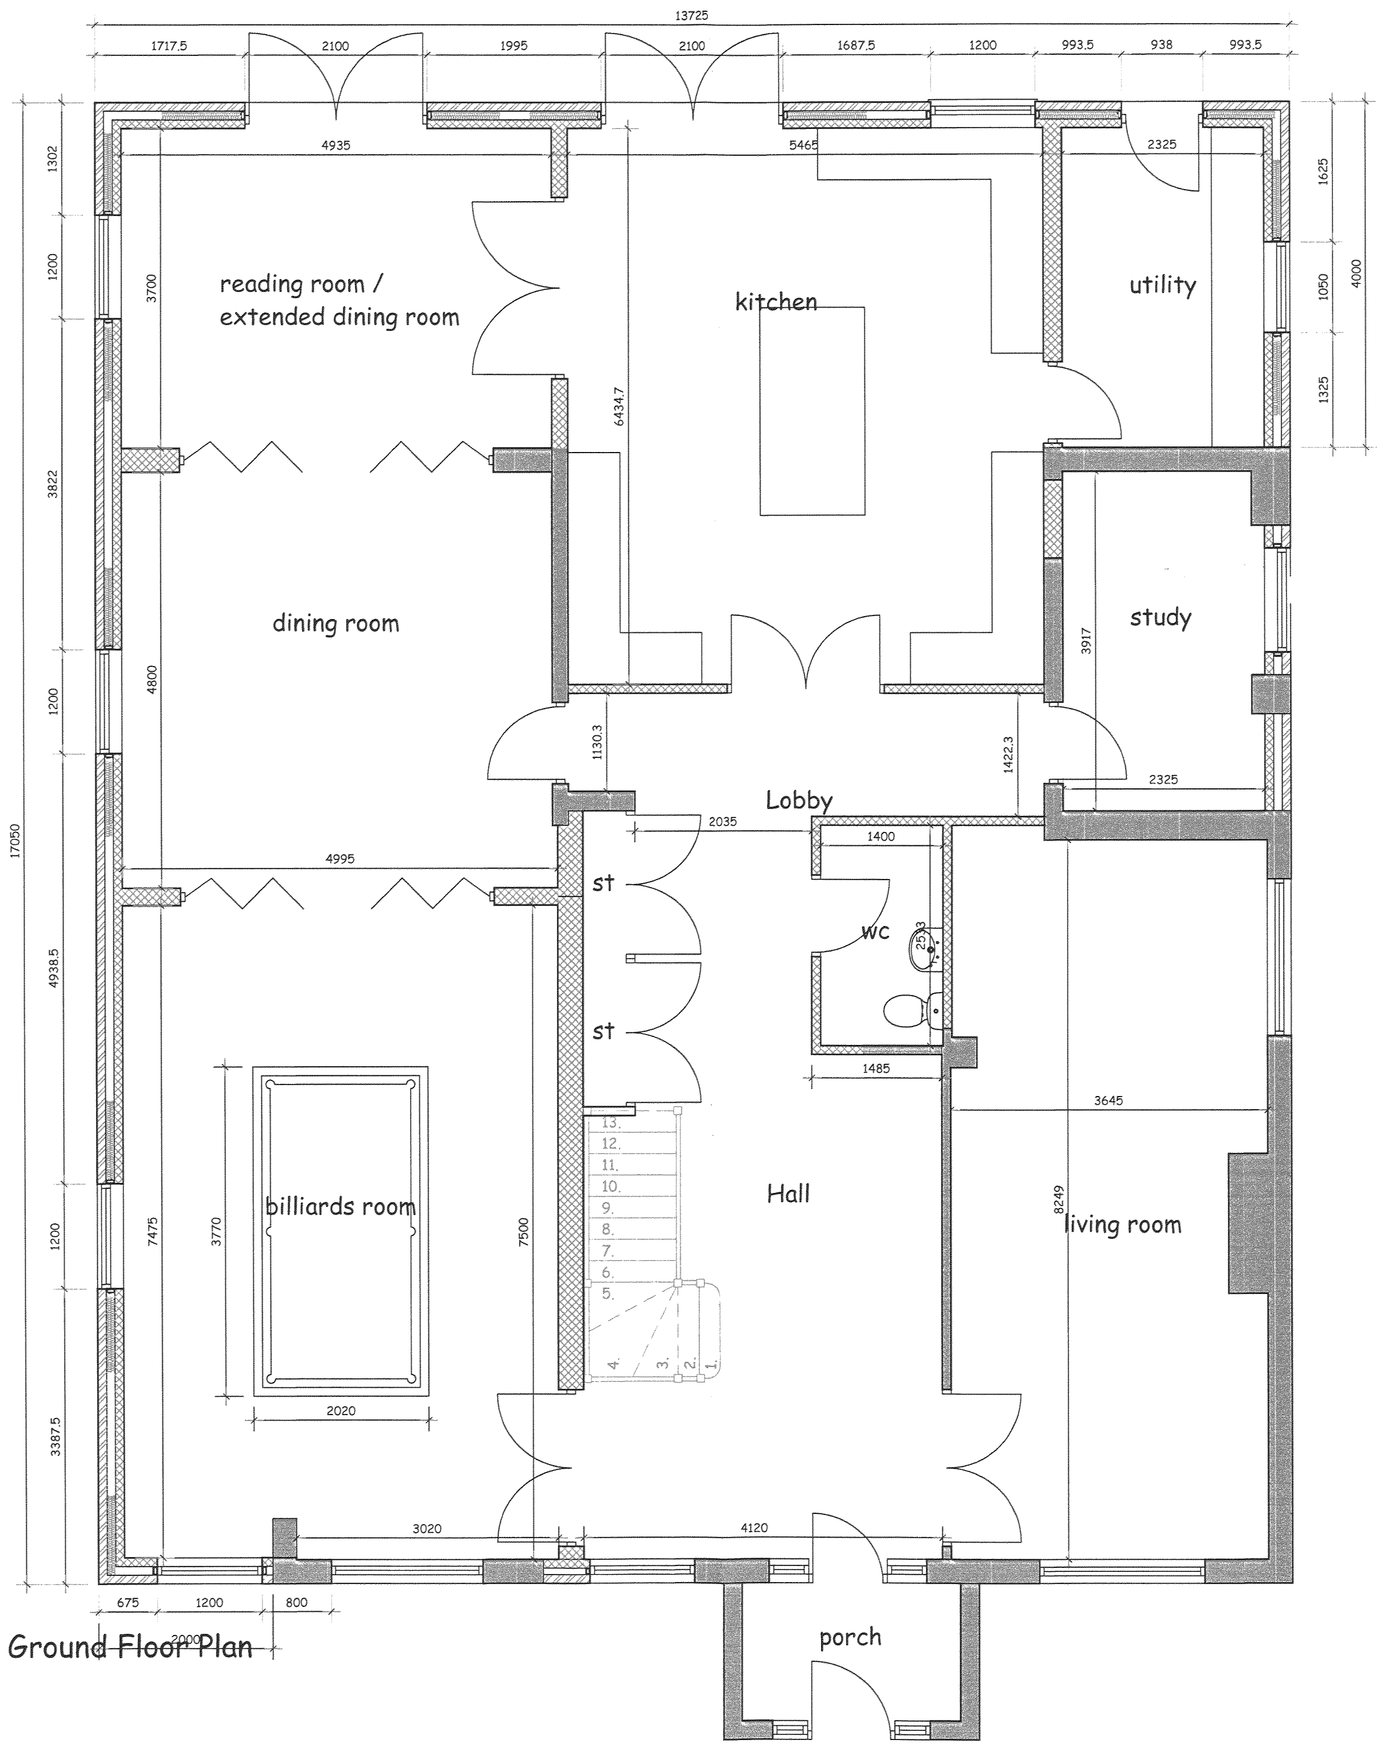

Ground Floor Plan

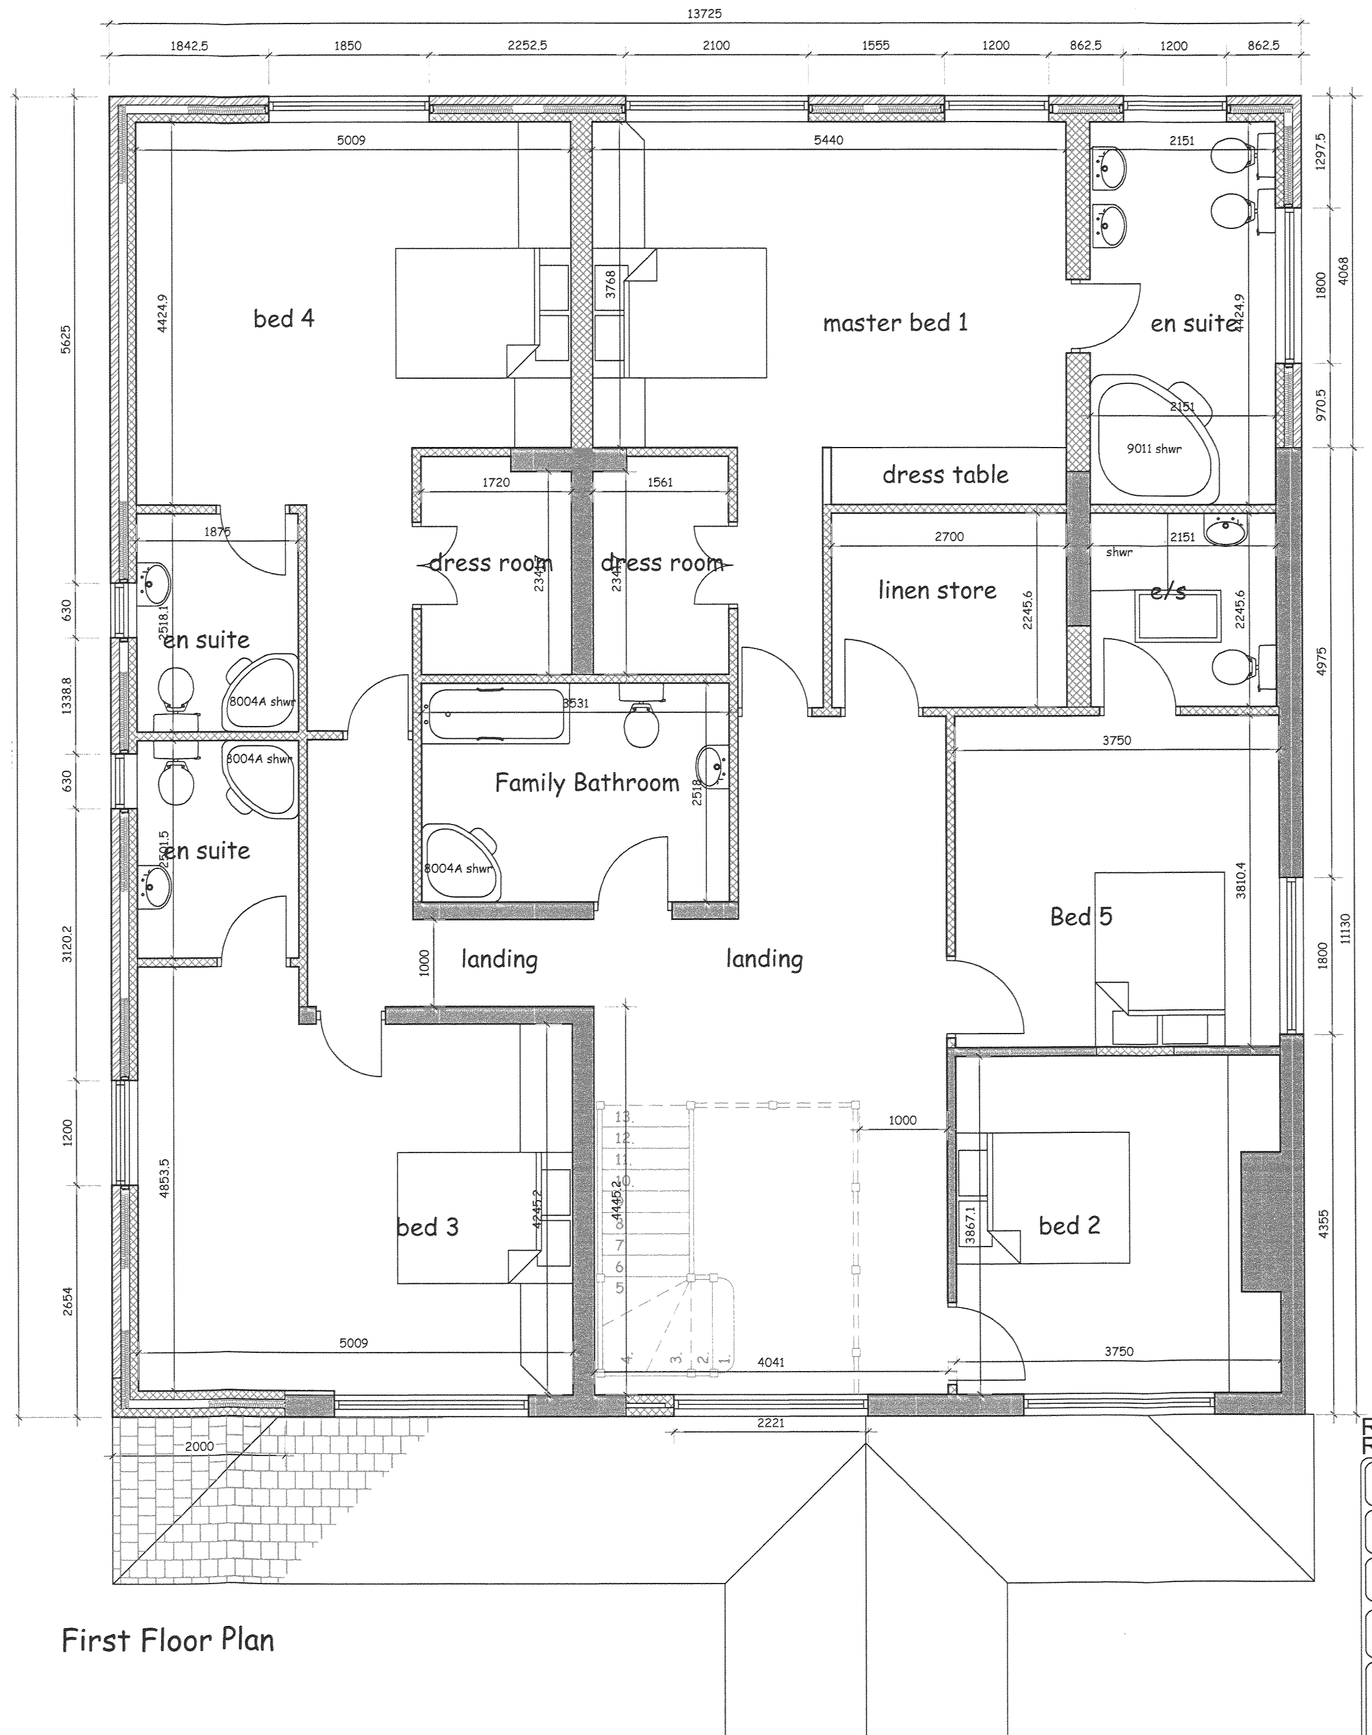

First Floor Plan

DEVELOPMENT SERVICES
10 JUN 2008
RECEIVED

Rev B: window to bed 4 removed 05/06/08
Rev A: alterations to South & West elevations 08/05/08

Client: Mr & Mrs Sparsis	Revision: B
Site Address: The Leas, Leicester Lane, Desford	
Drawing Title: Plans as Proposed	
Date: 21/08/07	Scale: 1:50 / 1:100 @a1 AutoCAD
	Dwg No: 1298/02

adm
A D Masic & Company
Building Surveying Sevices
3a The Parade, Needham Avenue, Glen Parva,
Leicester, LE2 9JW
TEL : 0116 2775527 FAX : 0116 2779529
E-Mail: office@admsurveyors.com
RICS