
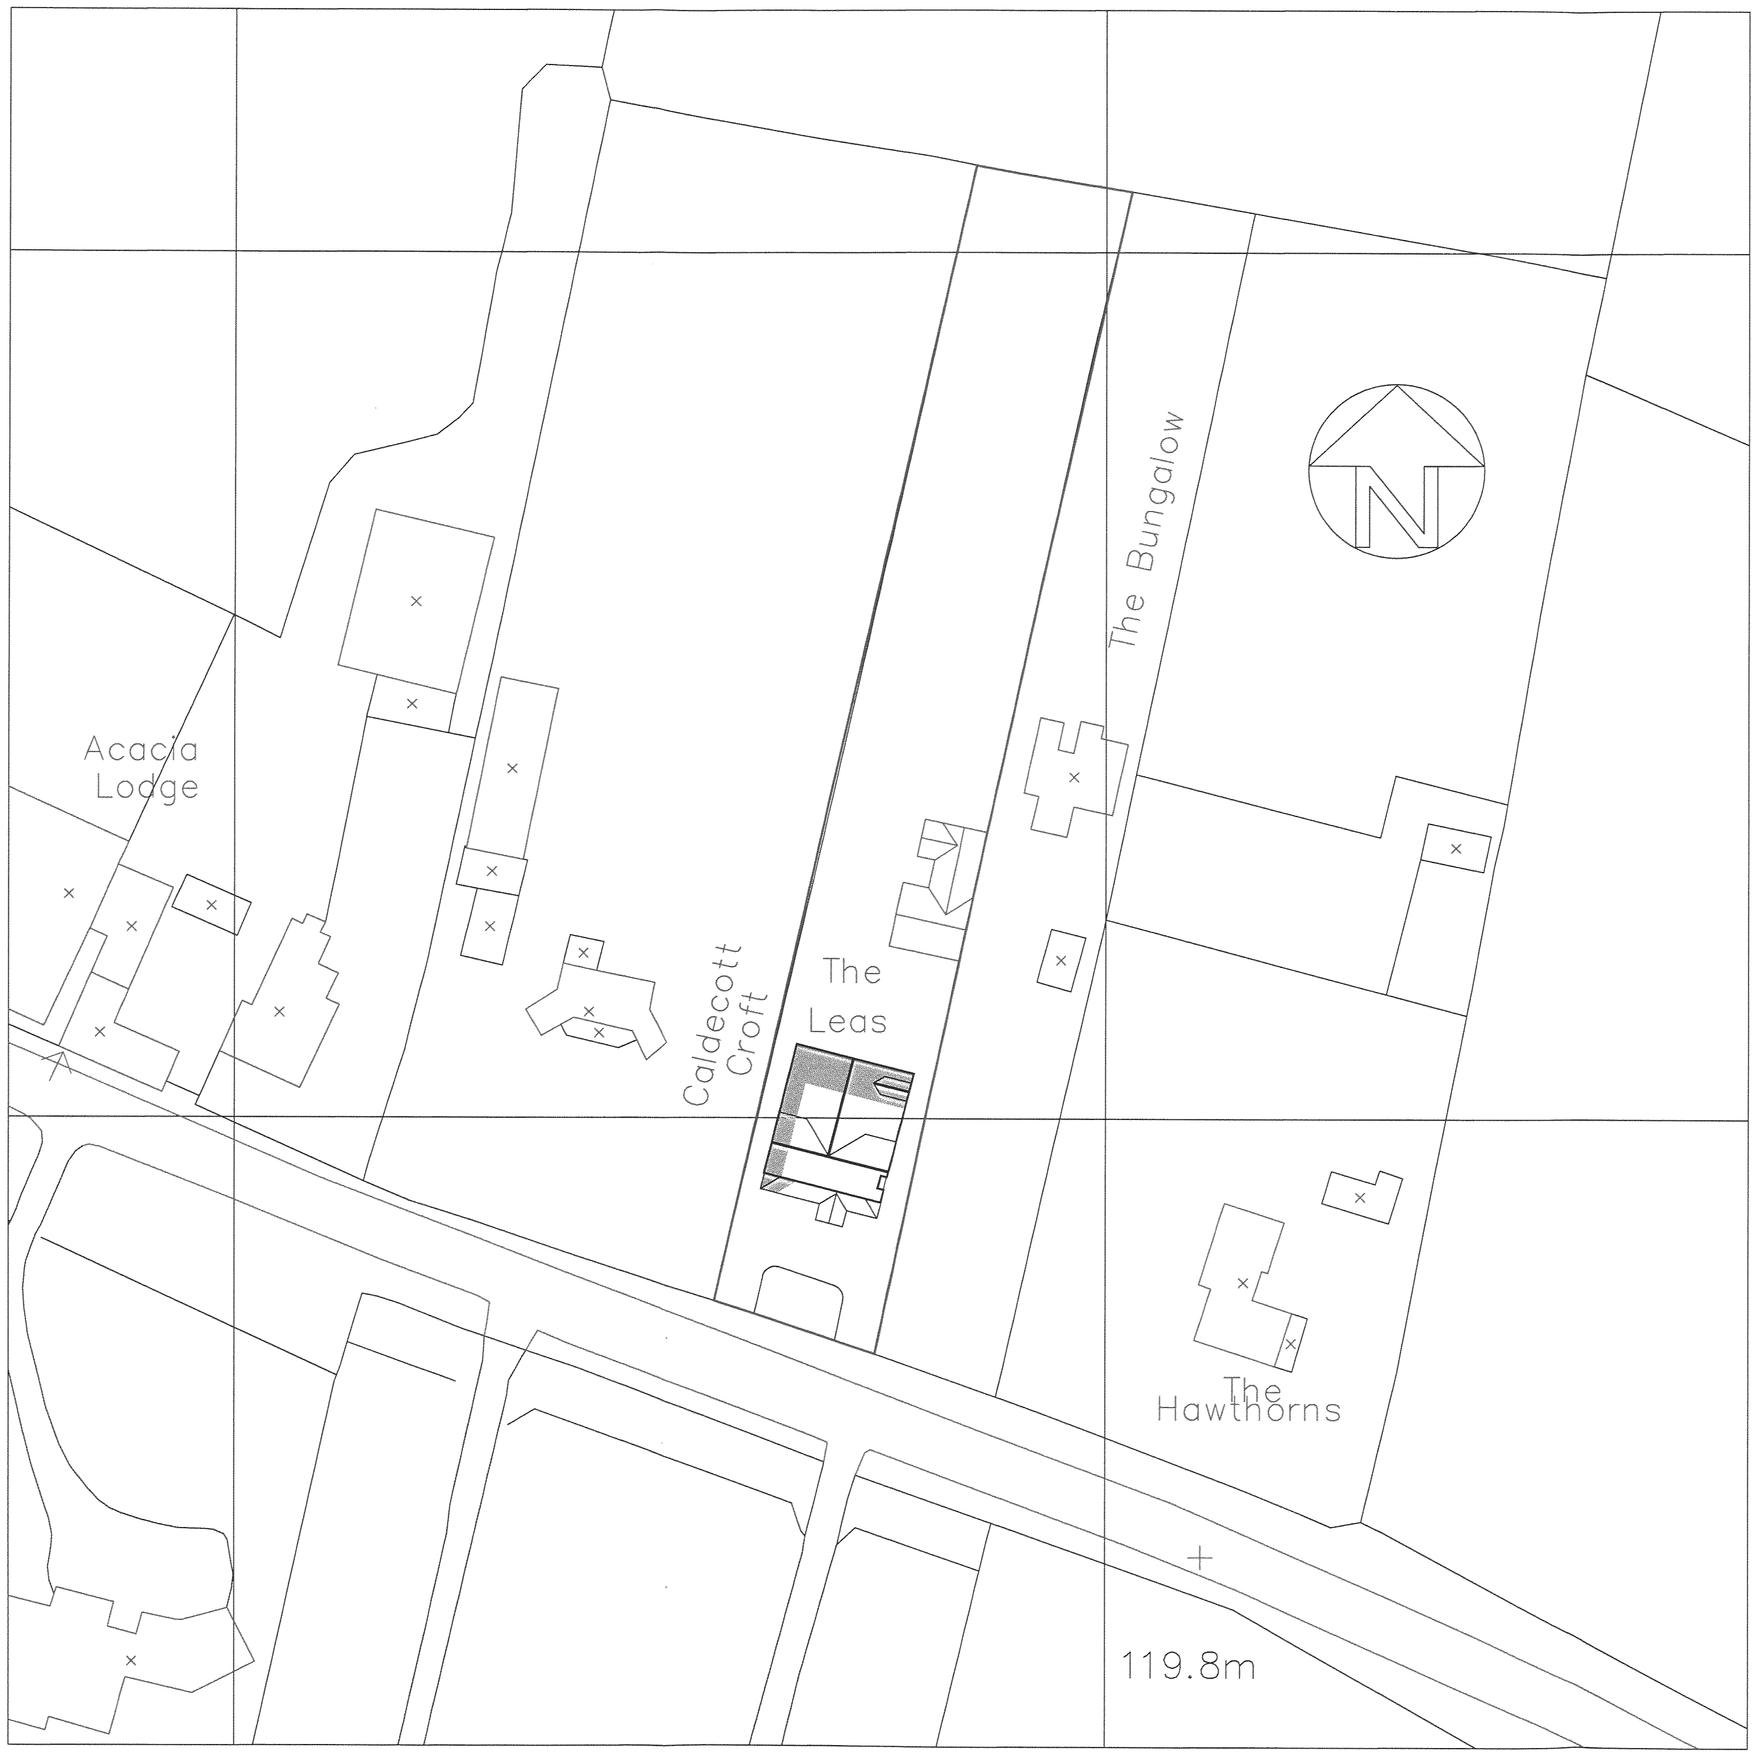


Site Layout 1:500

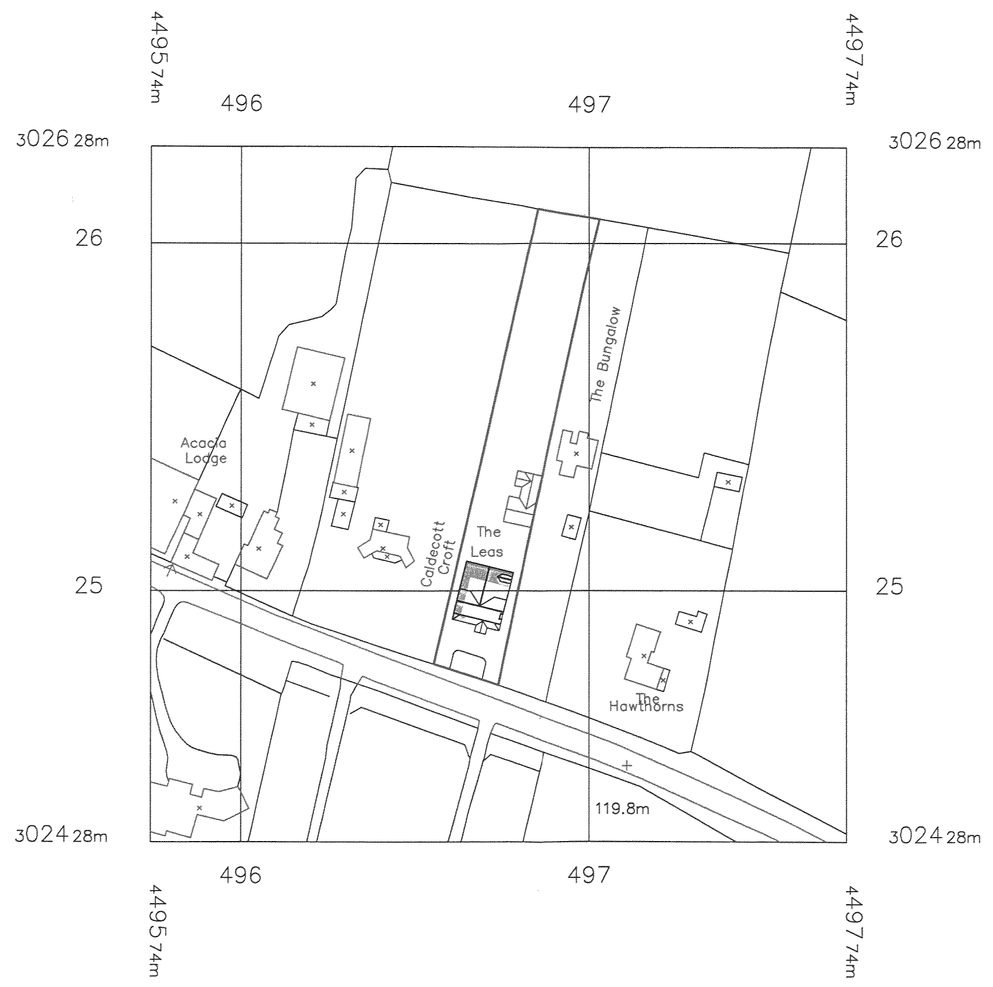

Site Location Plan 1:1250

DEVELOPMENT SERVICES
10 JUN 2008
RECEIVED

Client: Mr & Mrs Sparsis	Revision: -
Site Address: The Leas, Leicester Lane, Desford	
Drawing Title: Proposed Site Layout	
Date: 05/06/08	Scale: 1:500 / 1:1250 @a1 AutoCAD
	Dwg No: 1298/04

adm
A D Masic & Company
Building Surveying Sevices
3a The Parade, Needham Avenue, Glen Parva,
Leicester, LE2 9JW
TEL : 0116 2775527 FAX : 0116 2779529
E-Mail: office@admsurveyors.com
RICS