




Block Plan - Scale 1:500

Ordnance Survey (c) Crown Copyright 2026. All rights reserved. Licence number 100022432



Scale 1:500

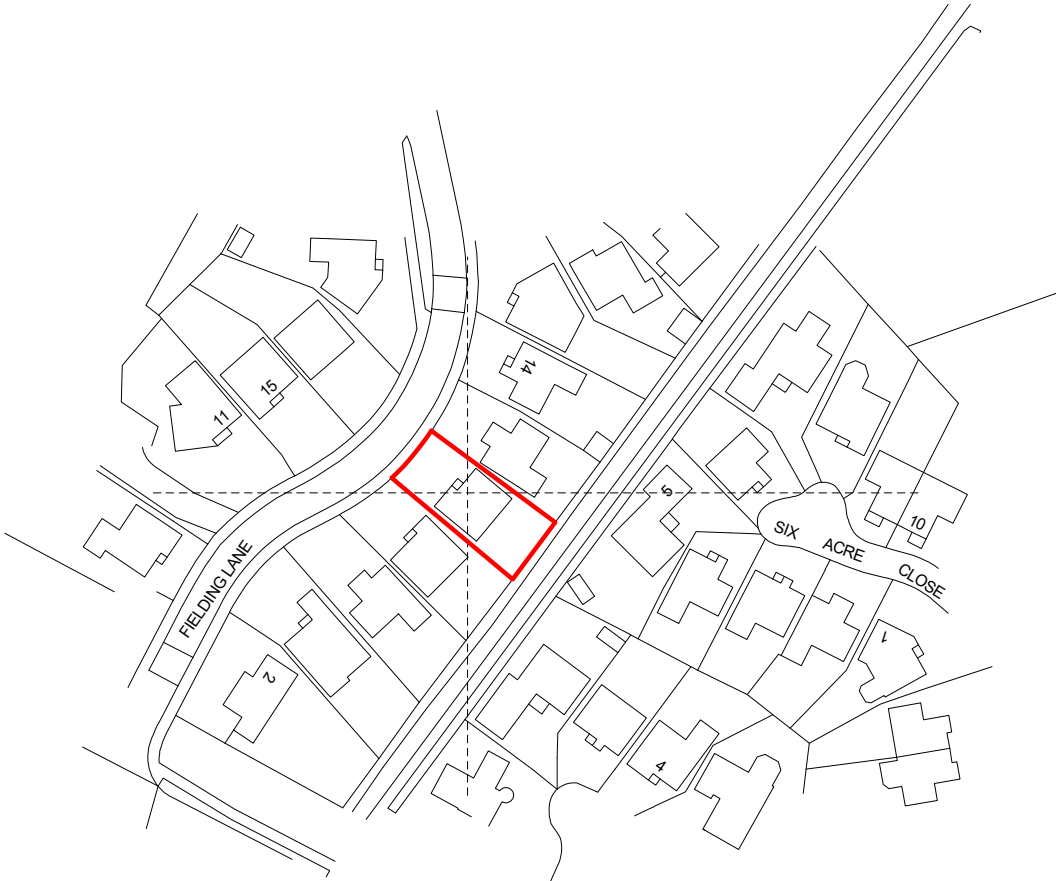

Location Plan - Scale 1:1250

Ordnance Survey (c) Crown Copyright 2026. All rights reserved. Licence number 100022432

Scale 1:1250

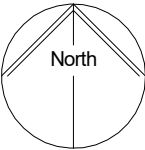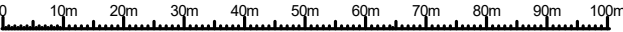

Rev.	Date	Revision Note
-	-	-

All dimensions to be checked on site but may be scaled for Planning Purposes		
Drawn by	VR	
Date	March 2026	
Project	10 Fielding Lane Ratby	
Drawing	Block Plan and Location Plan	
Scale	Job No.	Drawing No.
1:500	6008	1 -
1:1250		