


Back Garden

MWS DESIGN


ARCHITECTURAL CONSULTANTS

48a Northampton Road
Market Harborough
LE16 9HE

T: (01858) 432 901
mws@mwsdesign.co.uk

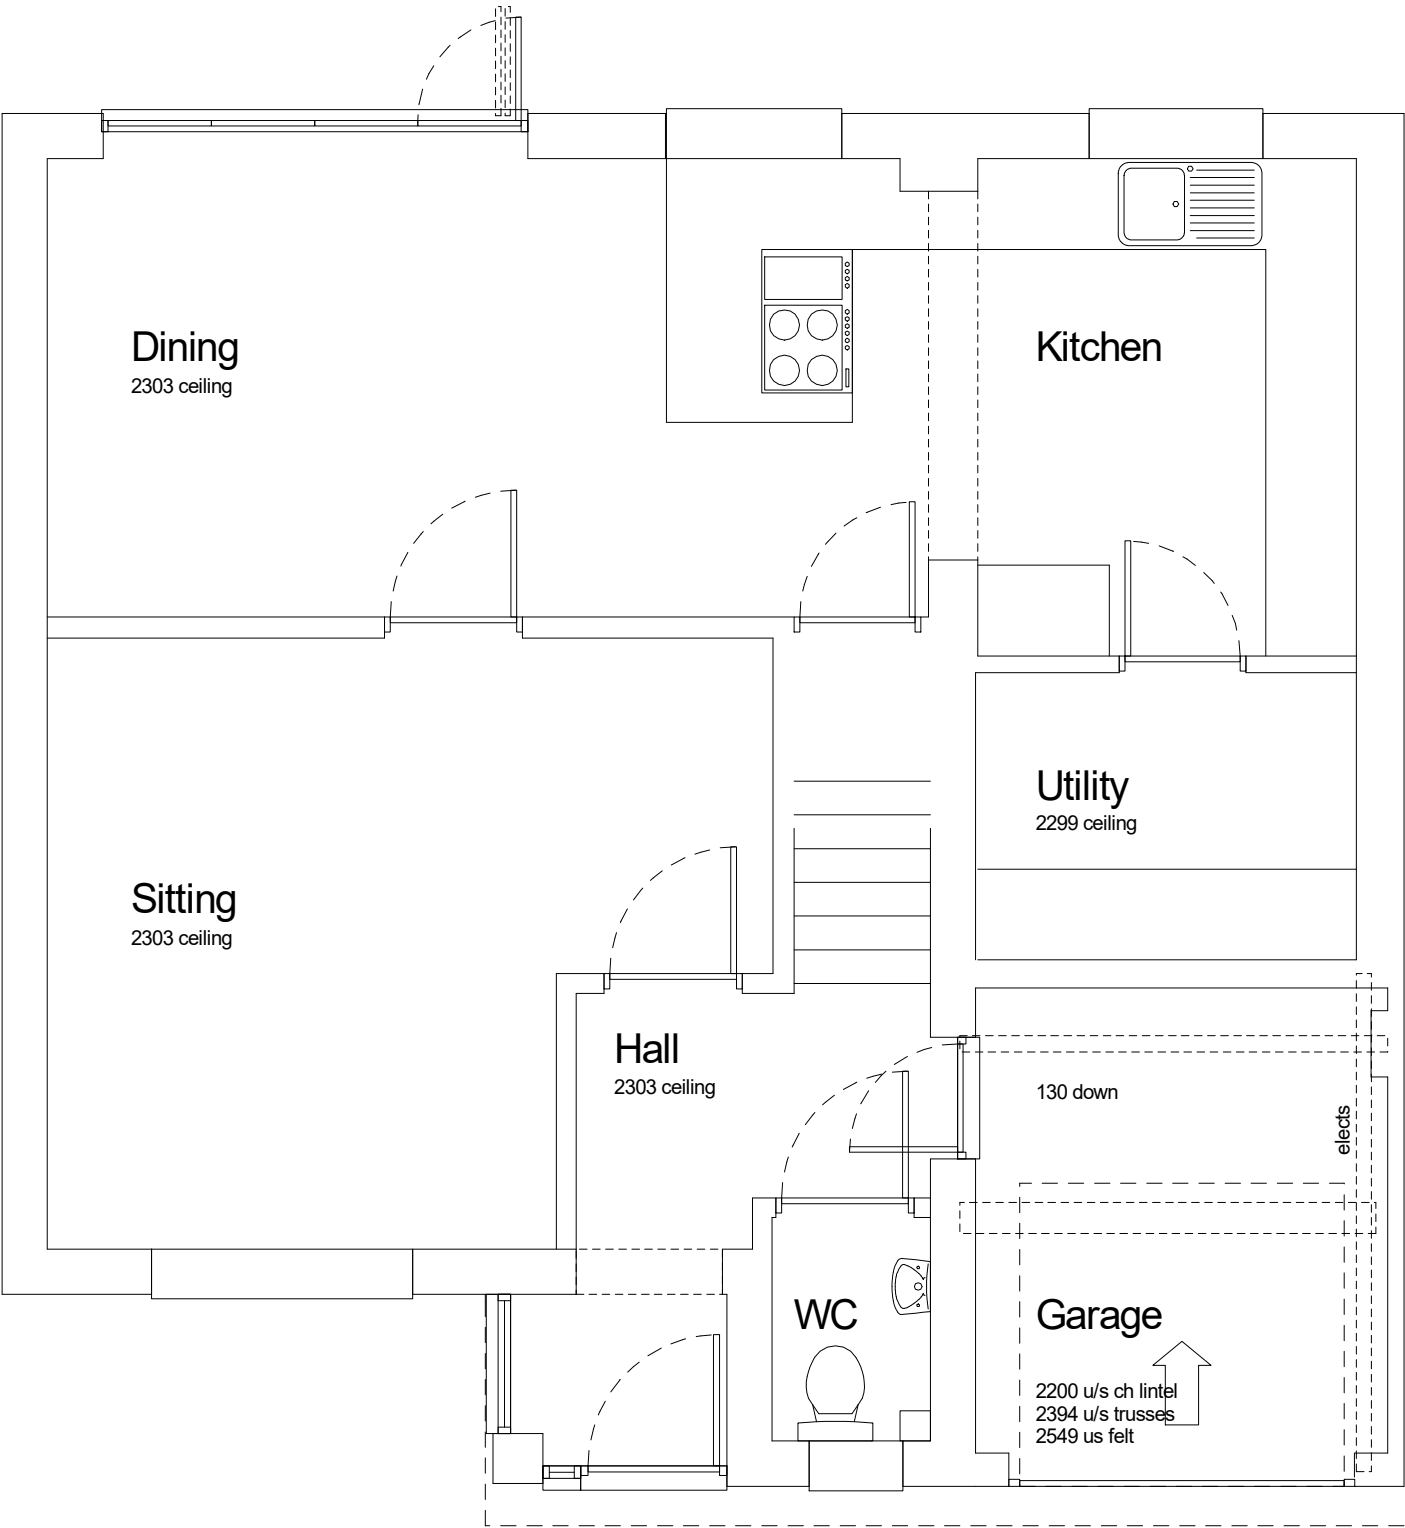

SW ??

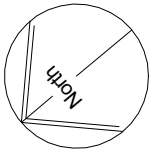

Rev.	Date	Revision Note
-	-	-

Outline Proposal - Ground Floor - Scale 1:50

Scale 1:50



All dimensions to be checked on site but may be scaled for Planning Purposes		
Drawn by	BC	
Date	Mar 2026	
Project	10 Fielding Lane Ratby	
Drawing	Outline Proposal Ground Floor	
Scale	Job No.	Drawing No.
1:50	6008	5 -