


Rev.	Date	Revision Note
-	-	-

Outline Proposal - First Floor - Scale 1:50

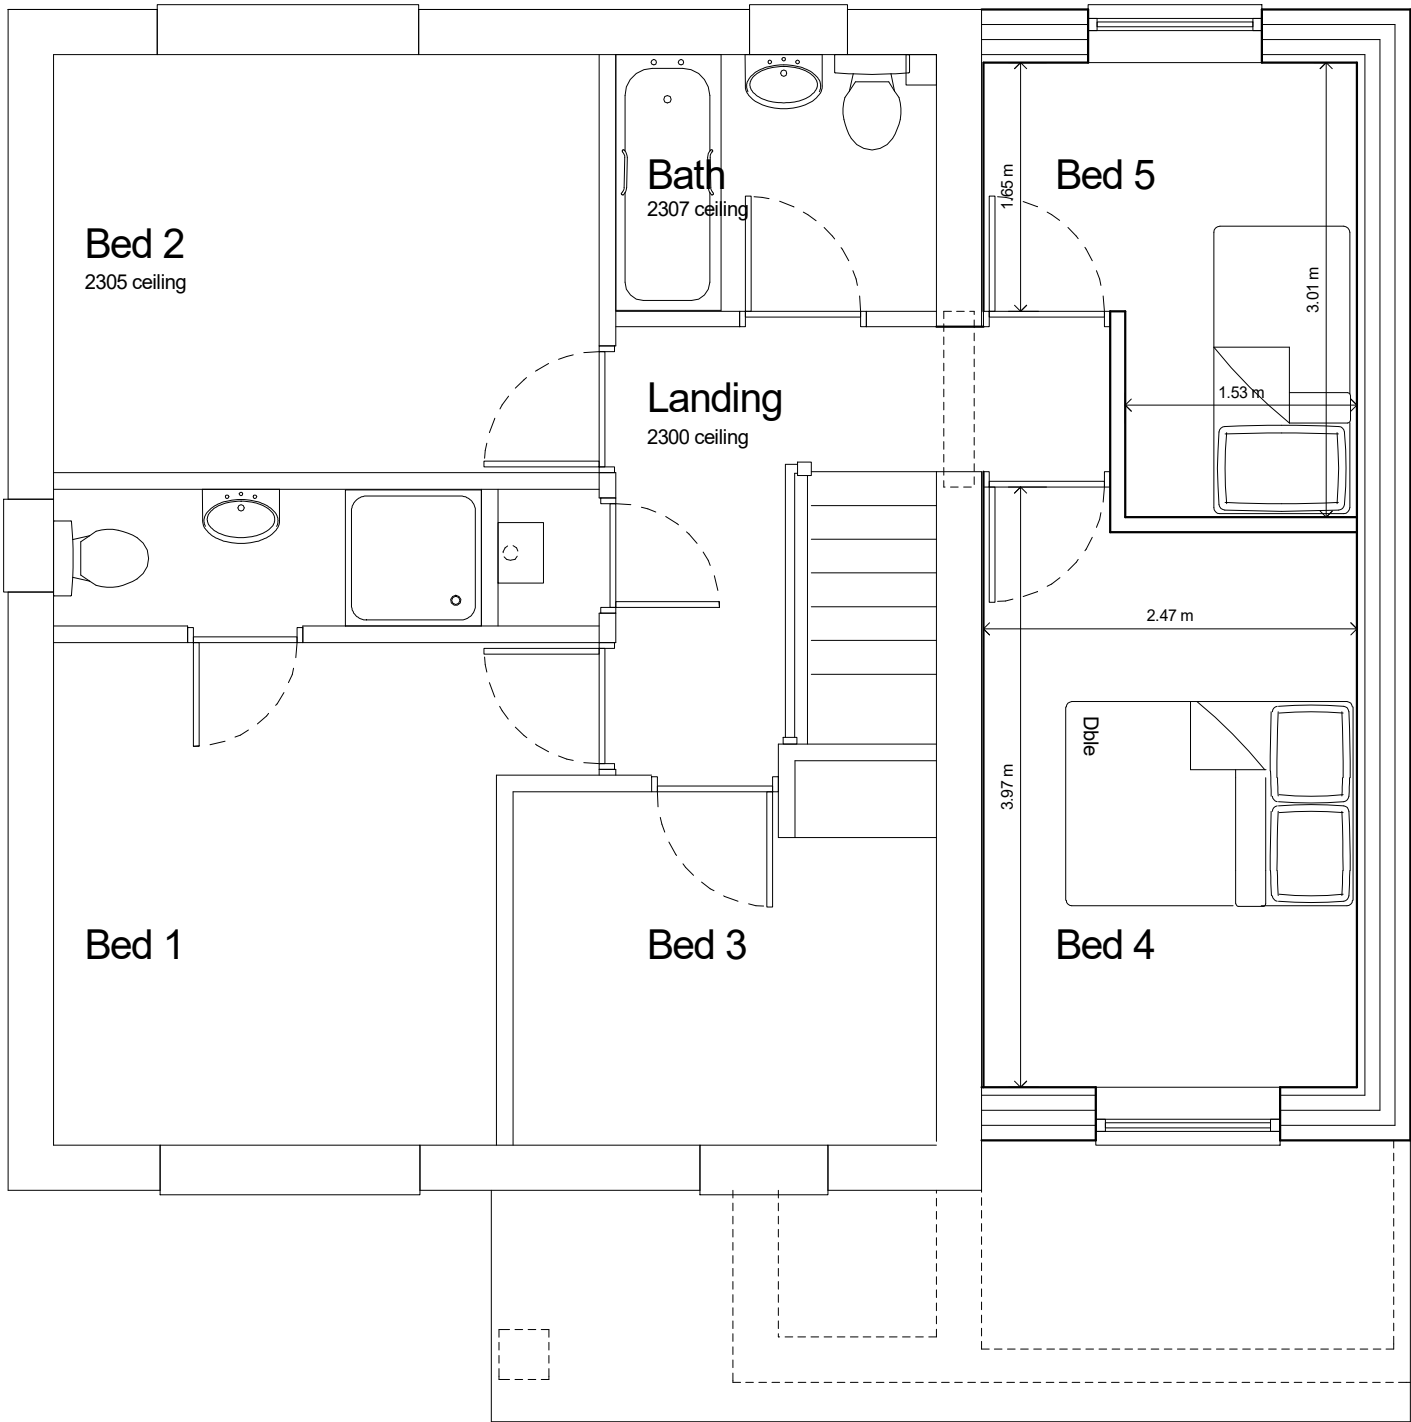

All dimensions to be checked on site but may be scaled for Planning Purposes		
Drawn by BC		
Date Mar 2026		
Project 10 Fielding Lane Ratby		
Drawing Outline Proposal First Floor		
Scale 1:50	Job No. 6008	Drawing No. 6