






Front (North-West) Elevation

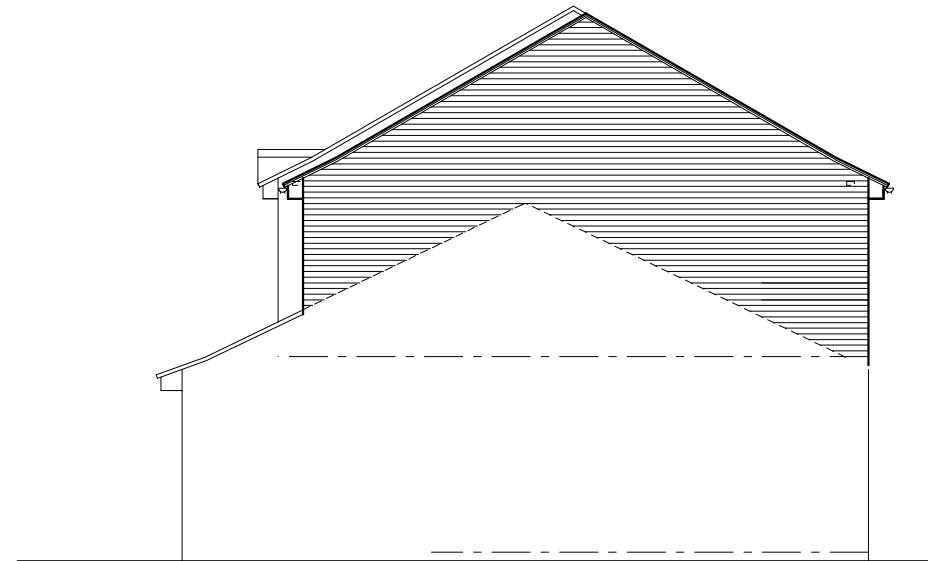

Side (South-West) Elevation


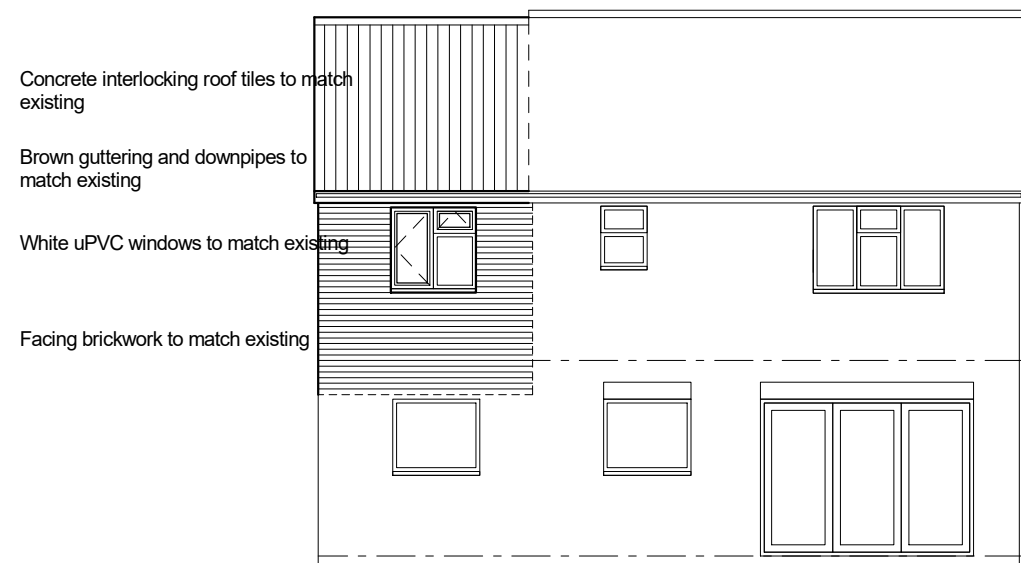


Rear (South-East) Elevation

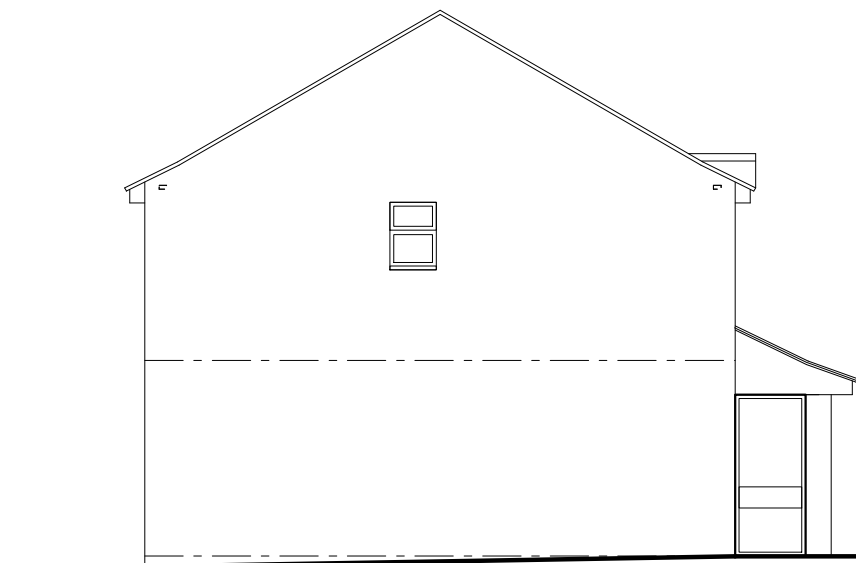

Side (North-East) Elevation

Outline Survey - Elevations - Scale 1:100

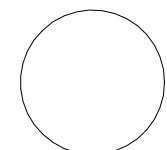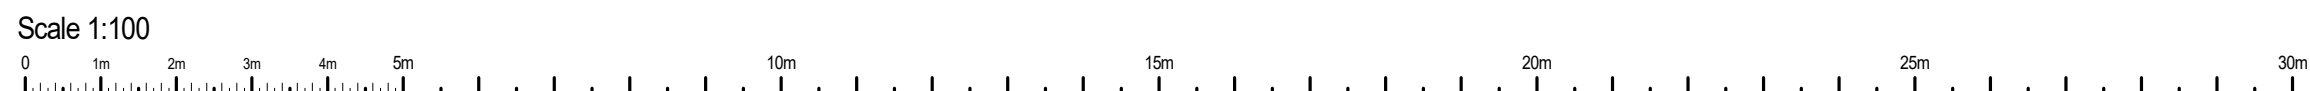

Rev.	Date	Revision Note
-	-	-

All dimensions to be checked on site but may be scaled for Planning Purposes		
Drawn by	BC	
Date	Mar 2026	
Project	10 Fielding Lane Ratby	
Drawing	Outline Proposal Elevations	
Scale	Job No.	Drawing No.
1:100	6008	7 -