

The drawing is the property of S.J.S.W. 'BUILD' and not to be copied or reproduced in any way whatsoever without the express permission of S.J.S.W. 'BUILD'. The drawing is intended as an illustration only and is not to be taken as a reproduction scale drawing.


All work is to comply with current British Standard specifications Building Regulations and Statutory Authorities' regulations, whether specifically shown or not.This drawing is to be read in conjunction with the specification, Structural Engineer's details and other specialists drawings. Dimensions must be checked on site and any discrepancies reported immediately. Written dimensions to be taken in preference to scaling.

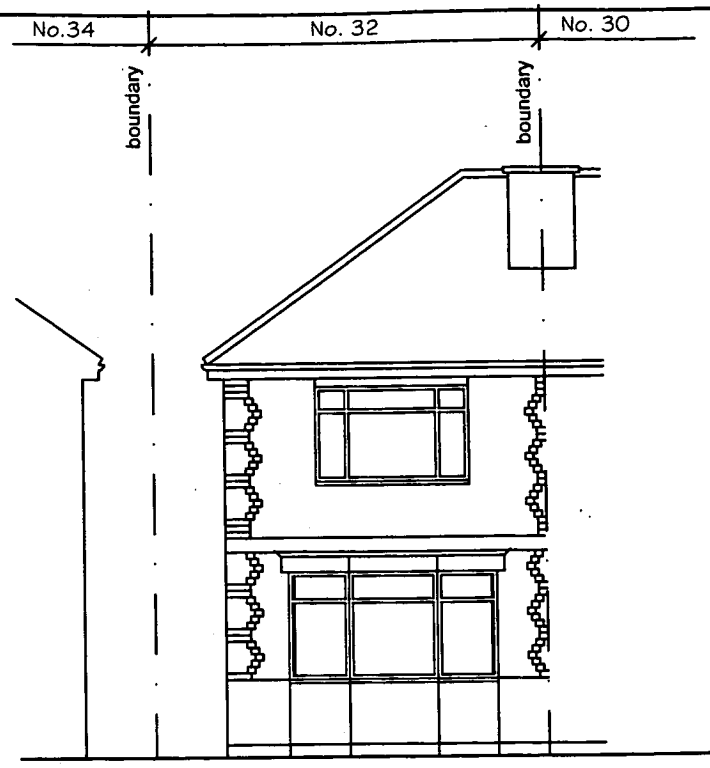


FRONT ELEVATION

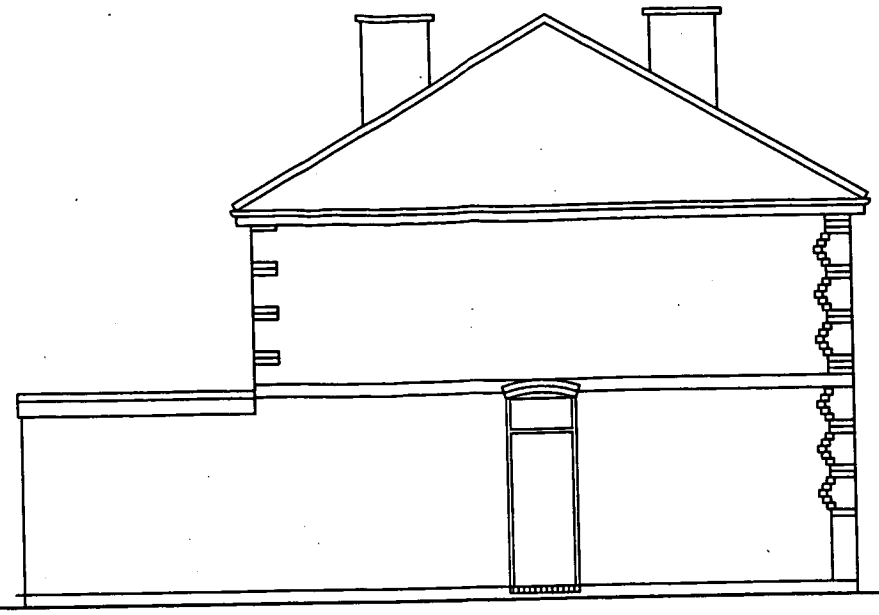


SIDE ELEVATION

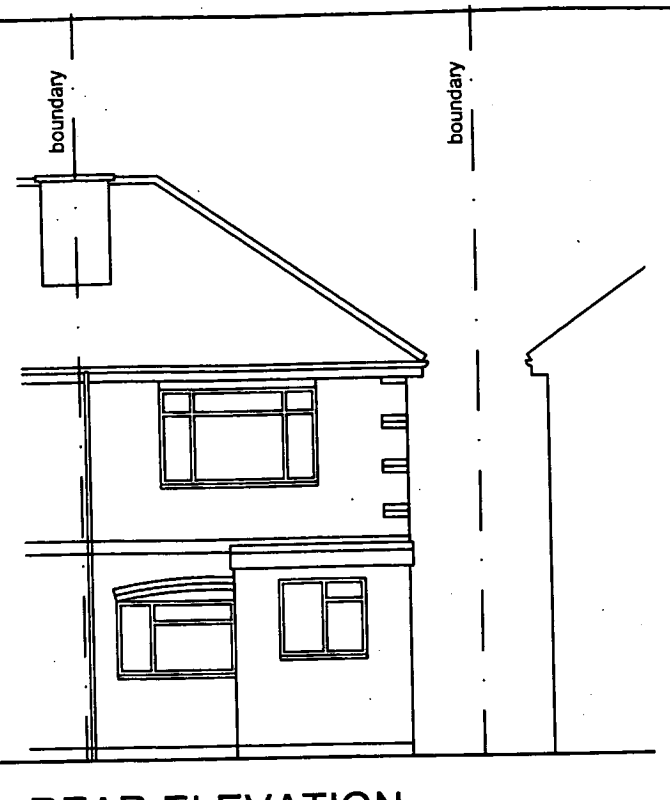

REAR ELEVATION

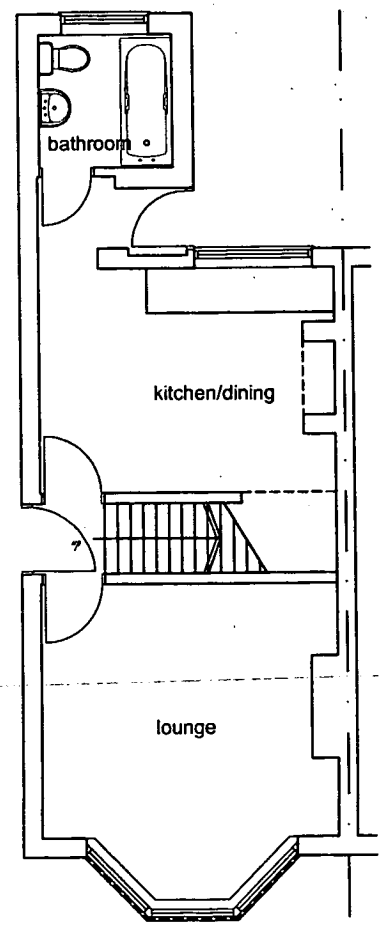

GROUND FLOOR PLAN

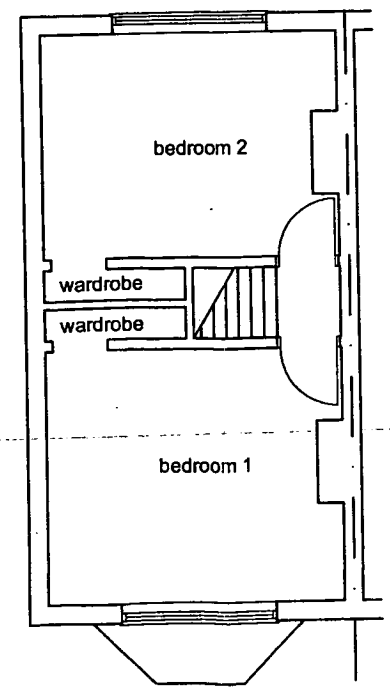

FIRST FLOOR PLAN

DEVELOPMENT SERVICES
26 OCT 2007
RECEIVED

PLANNING

Name : Ms. H. GRANT
Address : 32 NEWSTEAD AVE
BURBAGE, LEICS

Date: Oct 2007
Scale: 1:100

Drg. No:
07-HG-01

EXISTING