


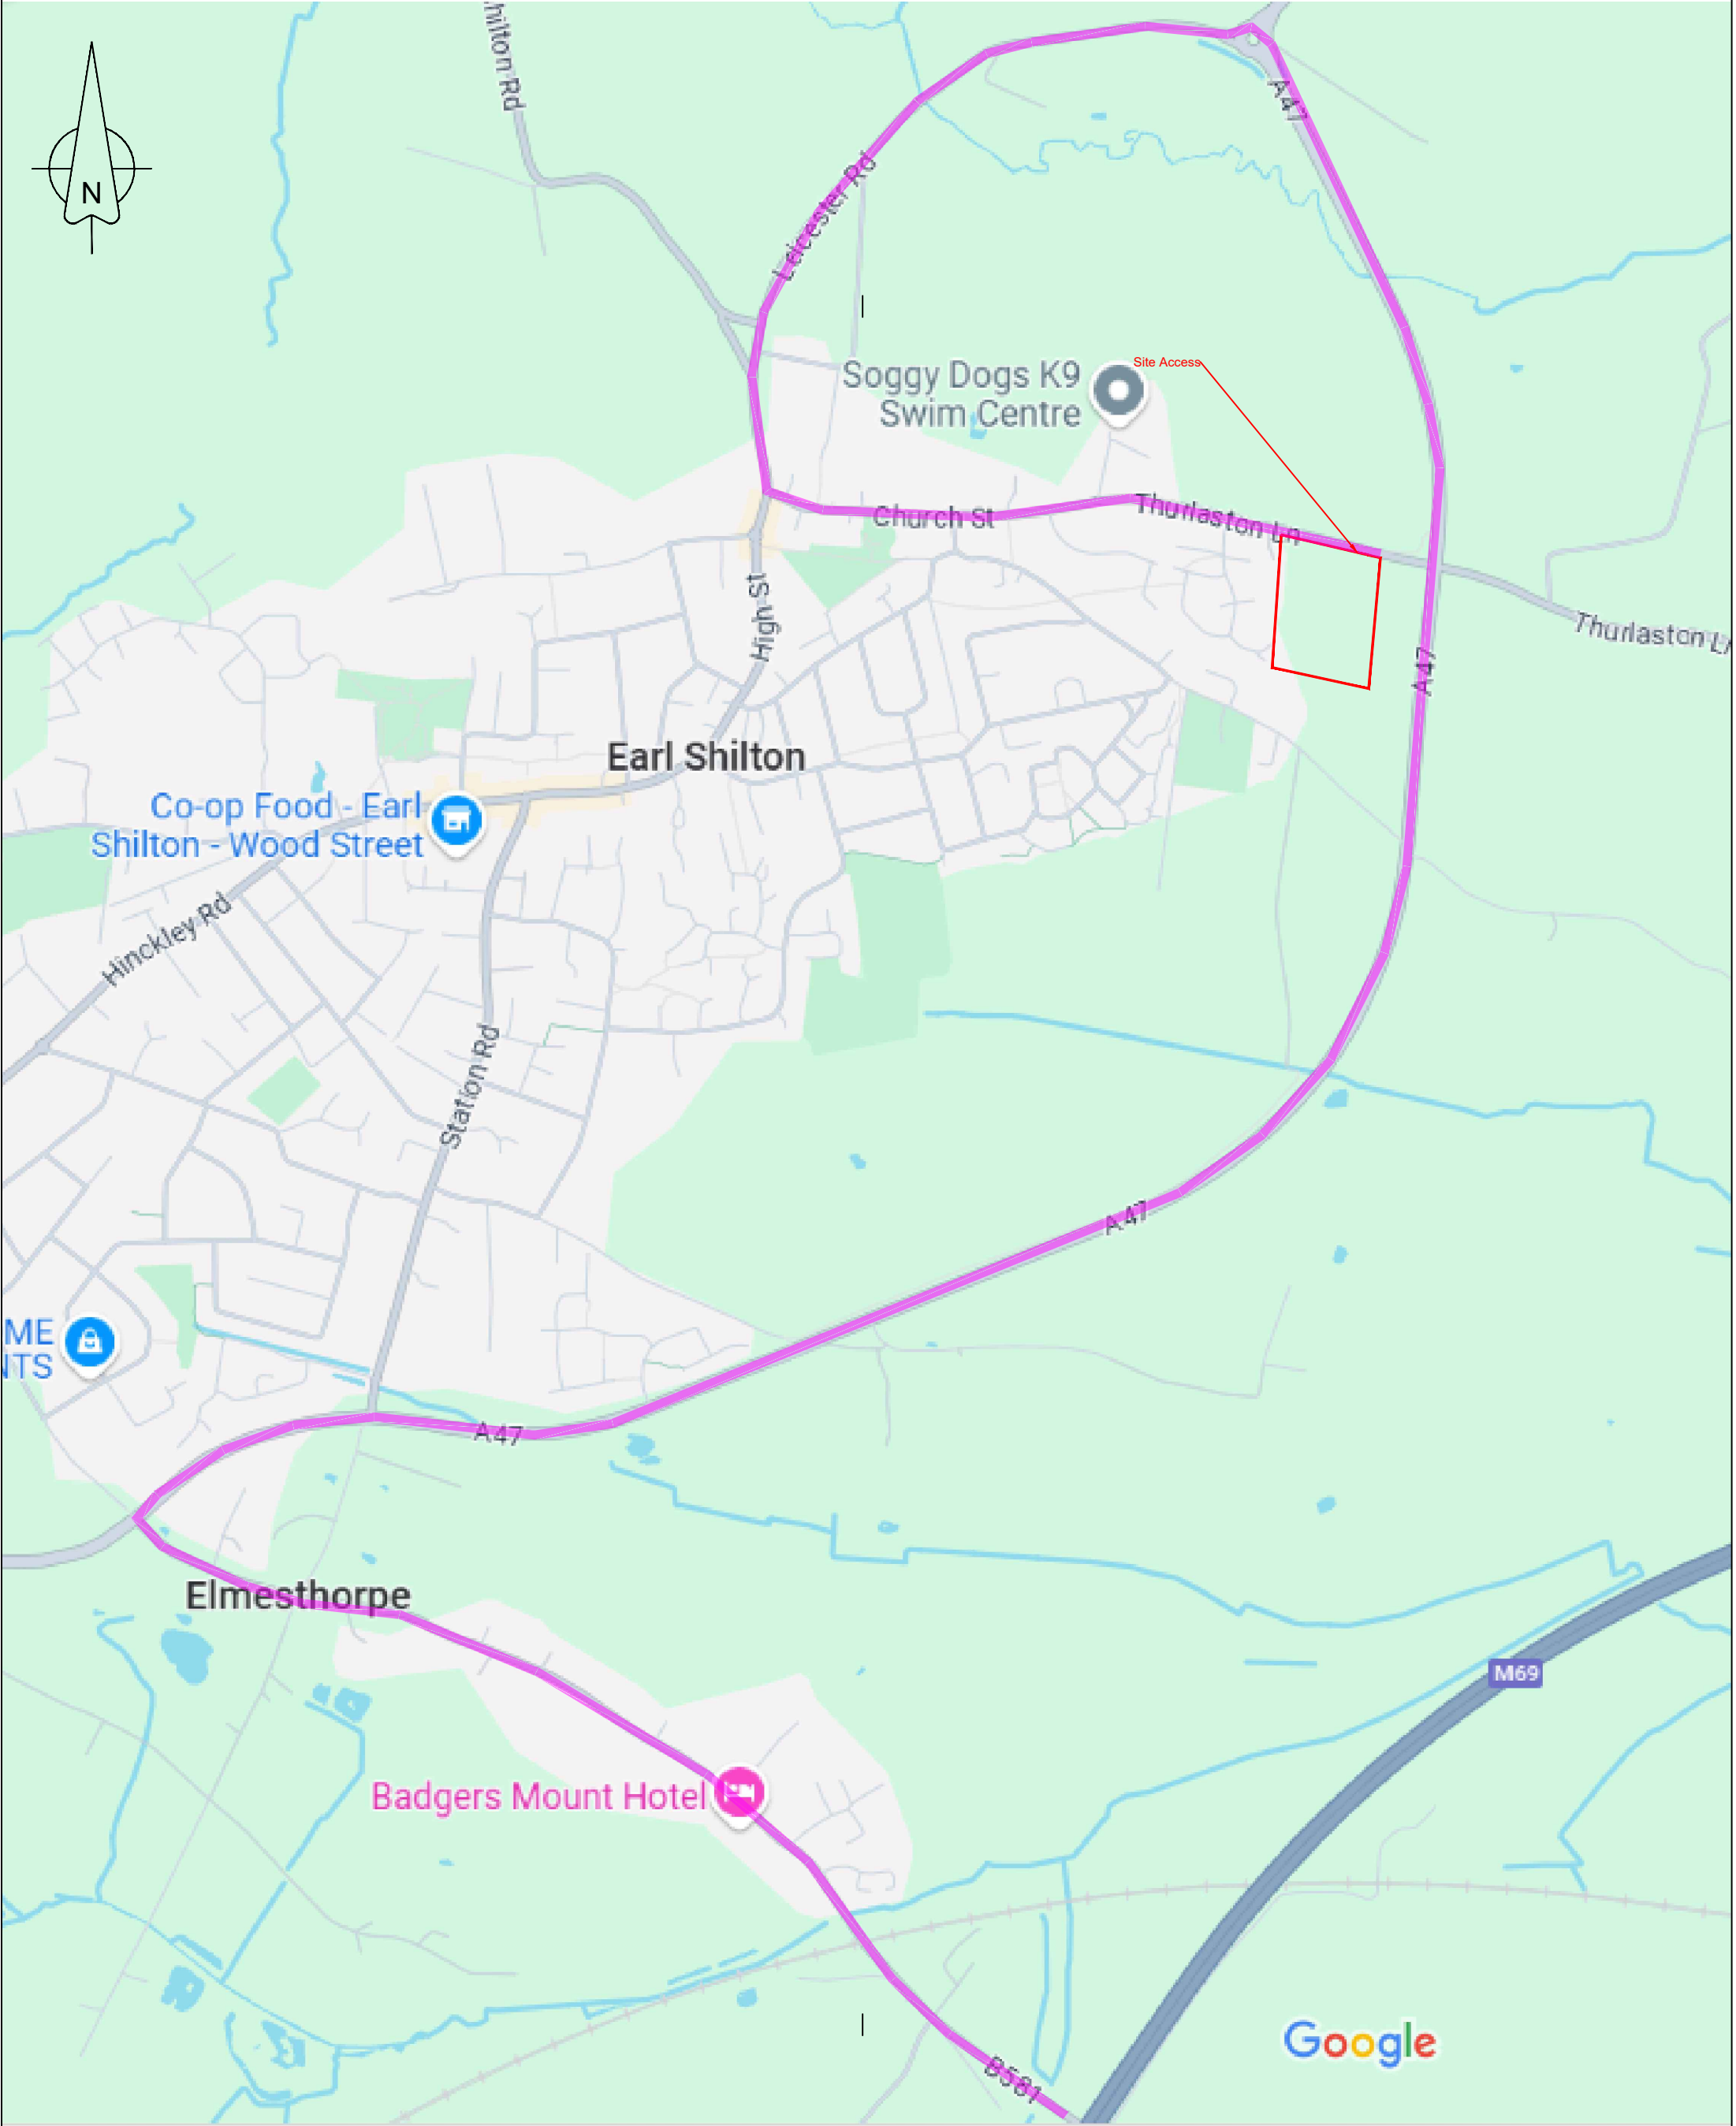

Access to and from site via A47 and B581 via Stoney Stanton - These are unrestricted weight roads

Persimmon Persimmon Homes (REGION)		Development Weavers Place Earl Shilton		
Drawing Title Construction Traffic Routing Plan		Date April 2025	Scale NTS@A3	Drawn / Checked by AP
Drawing Status		Drawing Ref 068/CTRP-01		Rev A