
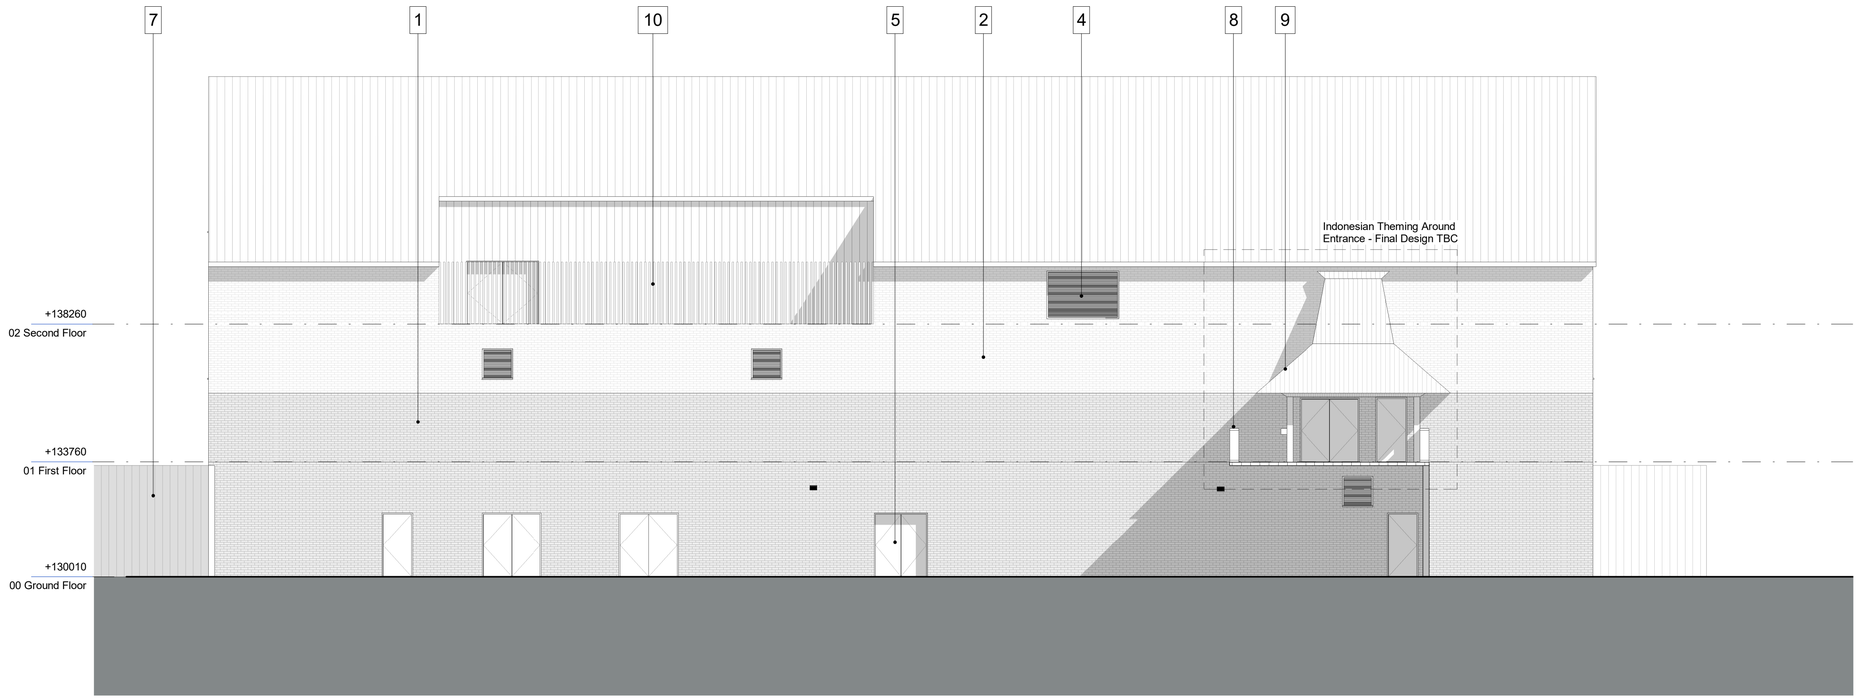


Elevation C: North
Scale: 1 : 100

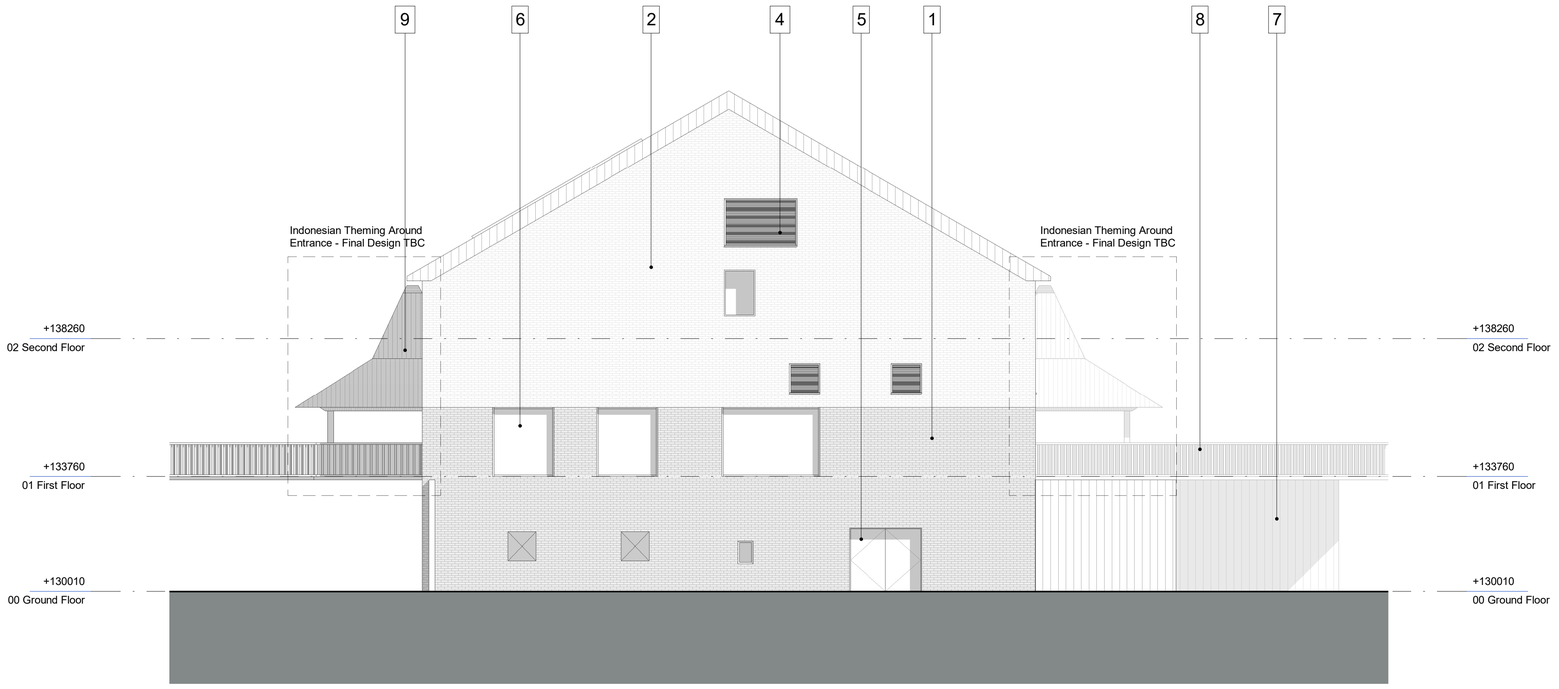


Elevation D: East
Scale: 1 : 100

Notes

Check all dimensions on site. Do not scale from this drawing
Report any discrepancies and omissions to HLM Architects
This Drawing is Copyright ©

1:500 50 M
1:100 10 M

N

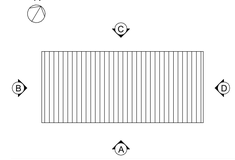

1	Brick / Motar Type 1
2	Brick/ Mortar Type 2
3	PPC Profiled Metal Roof
4	PPC Aluminium Louvre
5	PPC Aluminium Door
6	PPC Aluminium Windows
7	Animal Habitat Containment
8	Timber Boardwalk
9	Themed Timber Entrance Structure
10	Plant Screen
11	Rooflights - type and size TBC

Rev	Description	Date	By	Chk
P05	ISSUE FOR SECTION 73 APPLICATION	19.07.2024	KW	JH
P04	UPDATED IN LINE WITH CONSULTANT COMMENTS	04.10.2023	KW	BC
P03	LOUVRE POSITION AMENDED	02.10.2023	KW	KB
P02	PLANNING ISSUE INCORPORATING CONSULTANT FEEDBACK	29.09.2023	KW	KB
P01	PLANNING ISSUE	25.09.2023	KW	KB

Revisions

Suitability

Project

S3 REVIEW AND COMMENT

11-1567-01 Twycross Zoo

Client

Twycross Zoo

Title

PROPOSED PLANNING ELEVATIONS - SHEET 2 - ORANGUTAN HABITAT

Revision

TWZ-HLM-03-ZZ-DR-A-00602 P05

Scale	Drawn
1 : 100 @A1	KW
Date	Checked
28.10.2022	JH

HLM Architects

© HLMArchitects
2nd Floor
The Ruskin Building
Tudor Square
Sheffield S1 2LA

www.hlmarchitects.com
T. +44 (0) 114 263 9600
F. +44 (0) 114 263 9650
sheffield@hlmarchitects.com