


2.00

Design Proposals

2.01 Design Proposals

NSCC Proposed Plans - Ground Floor


Zone Key	
	Bedroom
	Bedroom (Accessible)
	Research
	Breakout
	Campus Admissions Office
	Circulation
	Classrooms
	Kitchen
	Laundry
	Lecture Theatre
	Plant / Risers
	Reception / Site Security
	Sanitary Facilities
	Stores

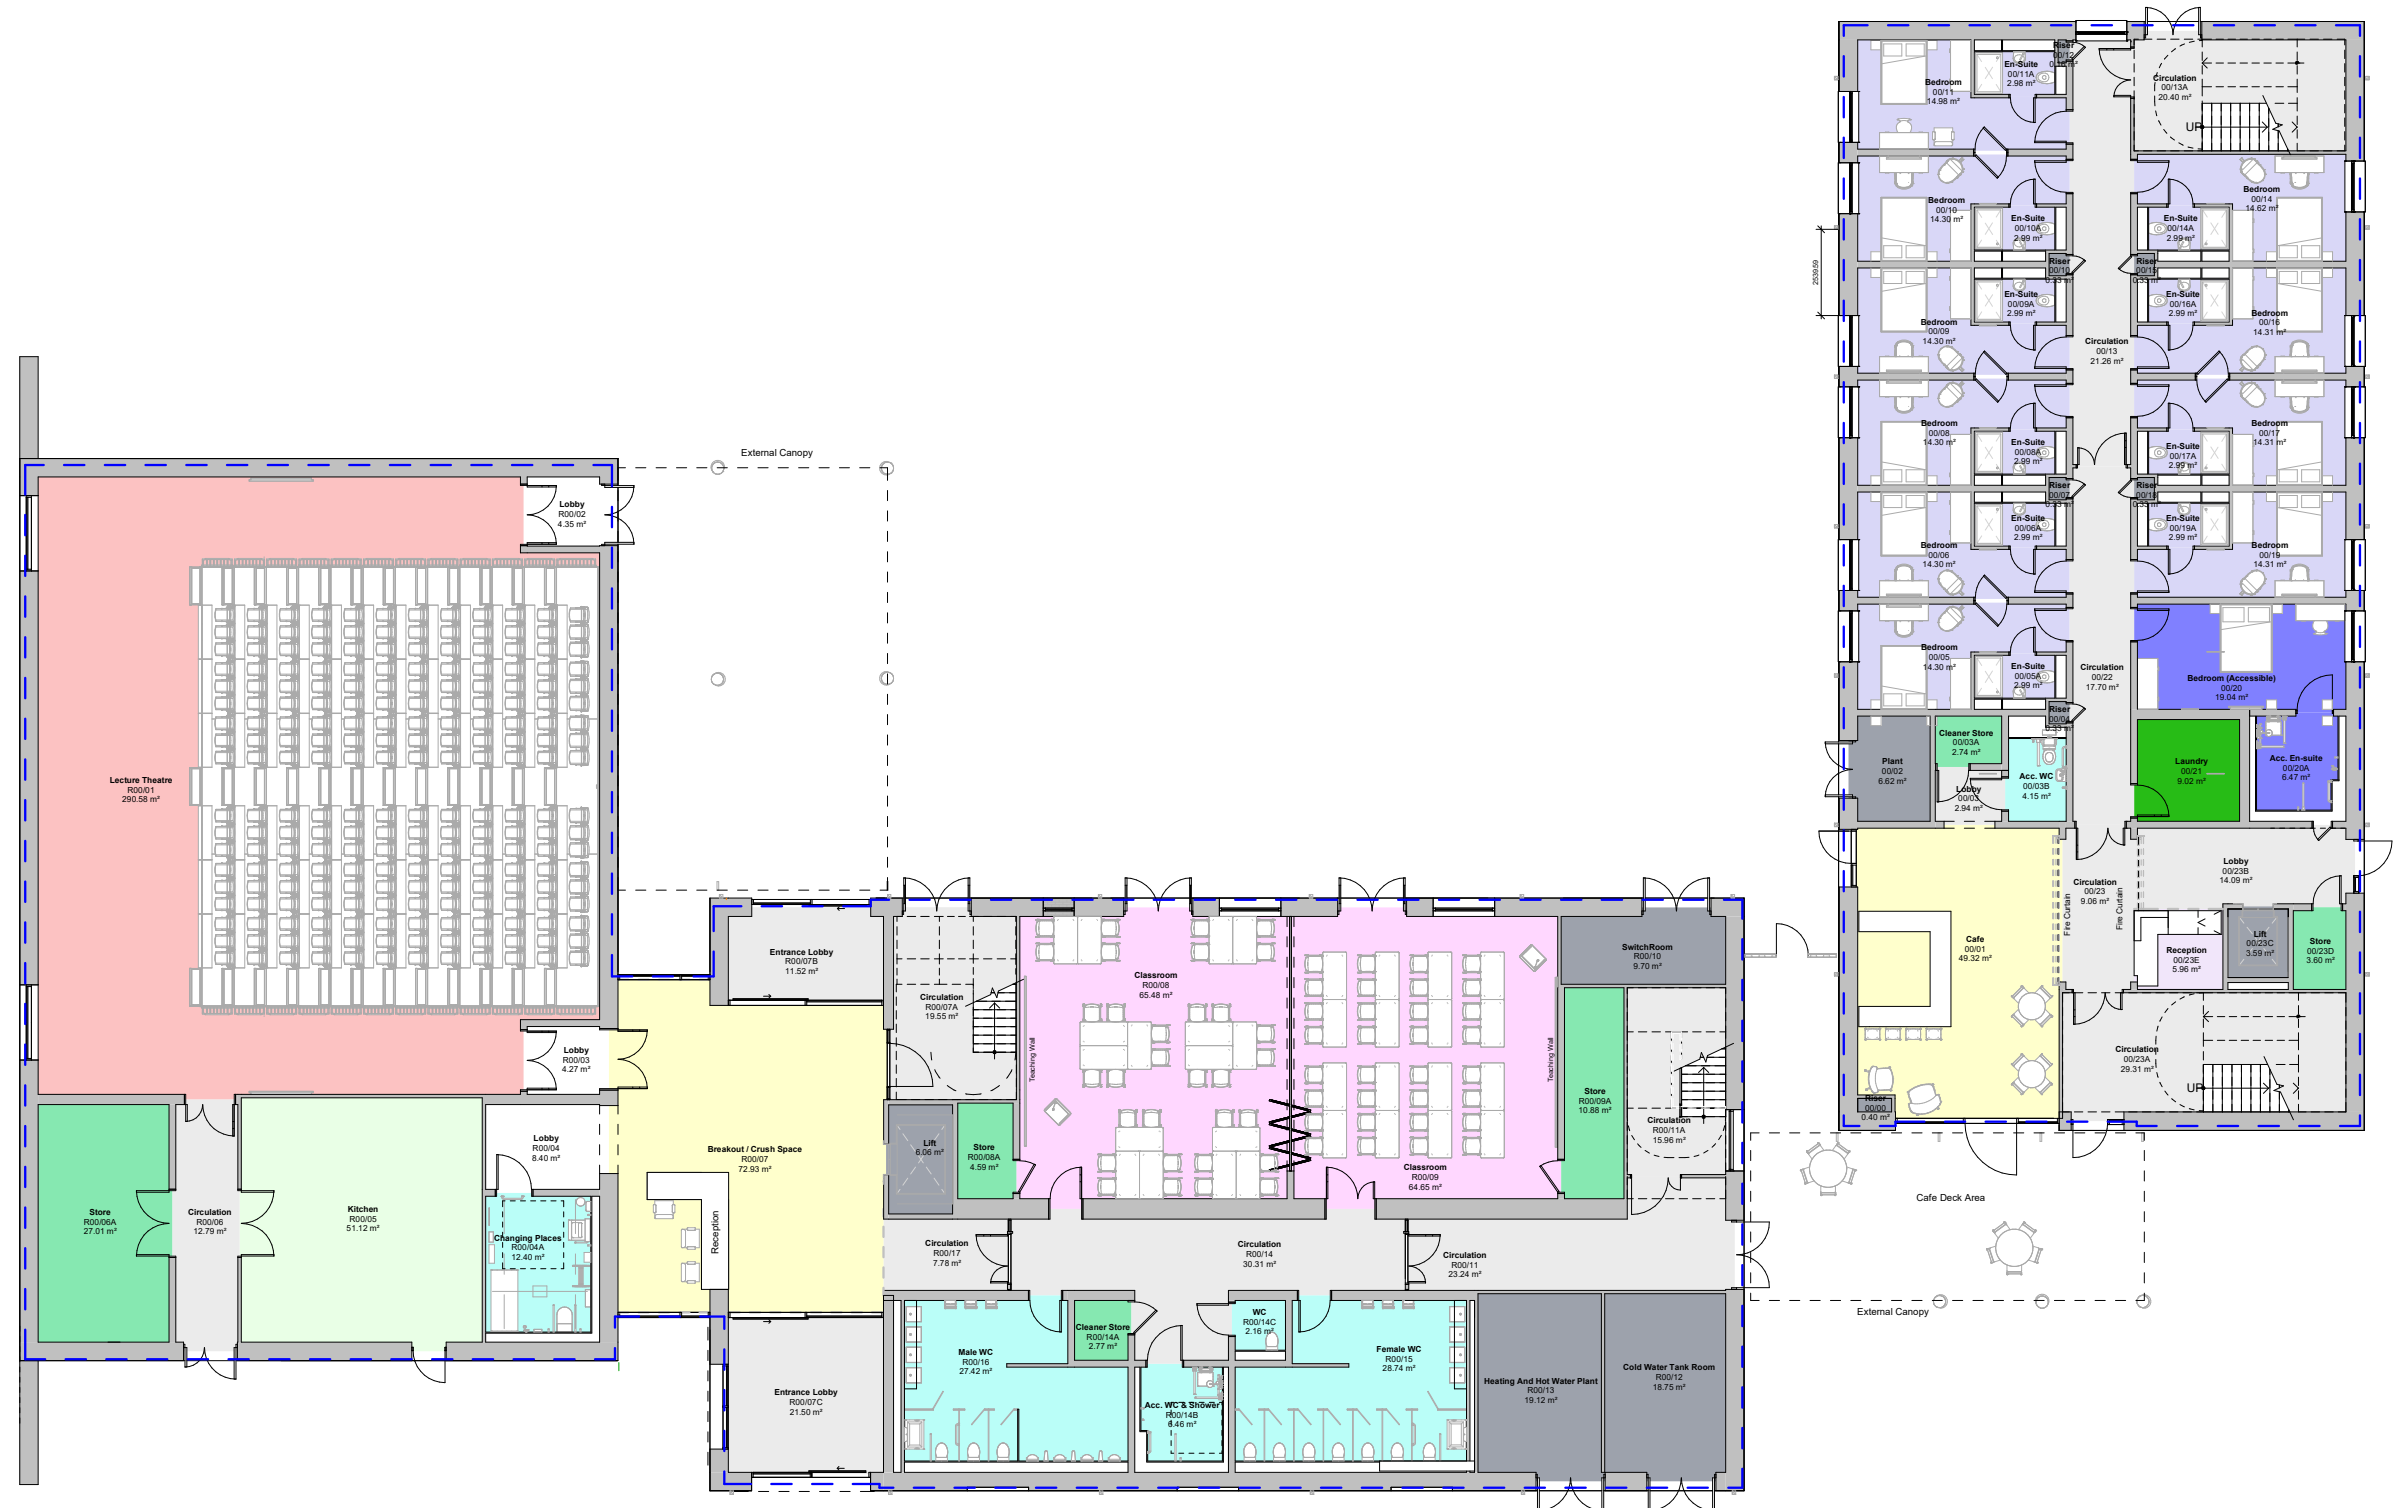

2.01 Design Proposals


NSCC Proposed Plans - First Floor

Zone Key	
	Bedroom
	Bedroom (Accessible)
	Research
	Breakout
	Campus Admissions Office
	Circulation
	Classrooms
	Kitchen
	Laundry
	Lecture Theatre
	Plant / Risers
	Reception / Site Security
	Sanitary Facilities
	Stores

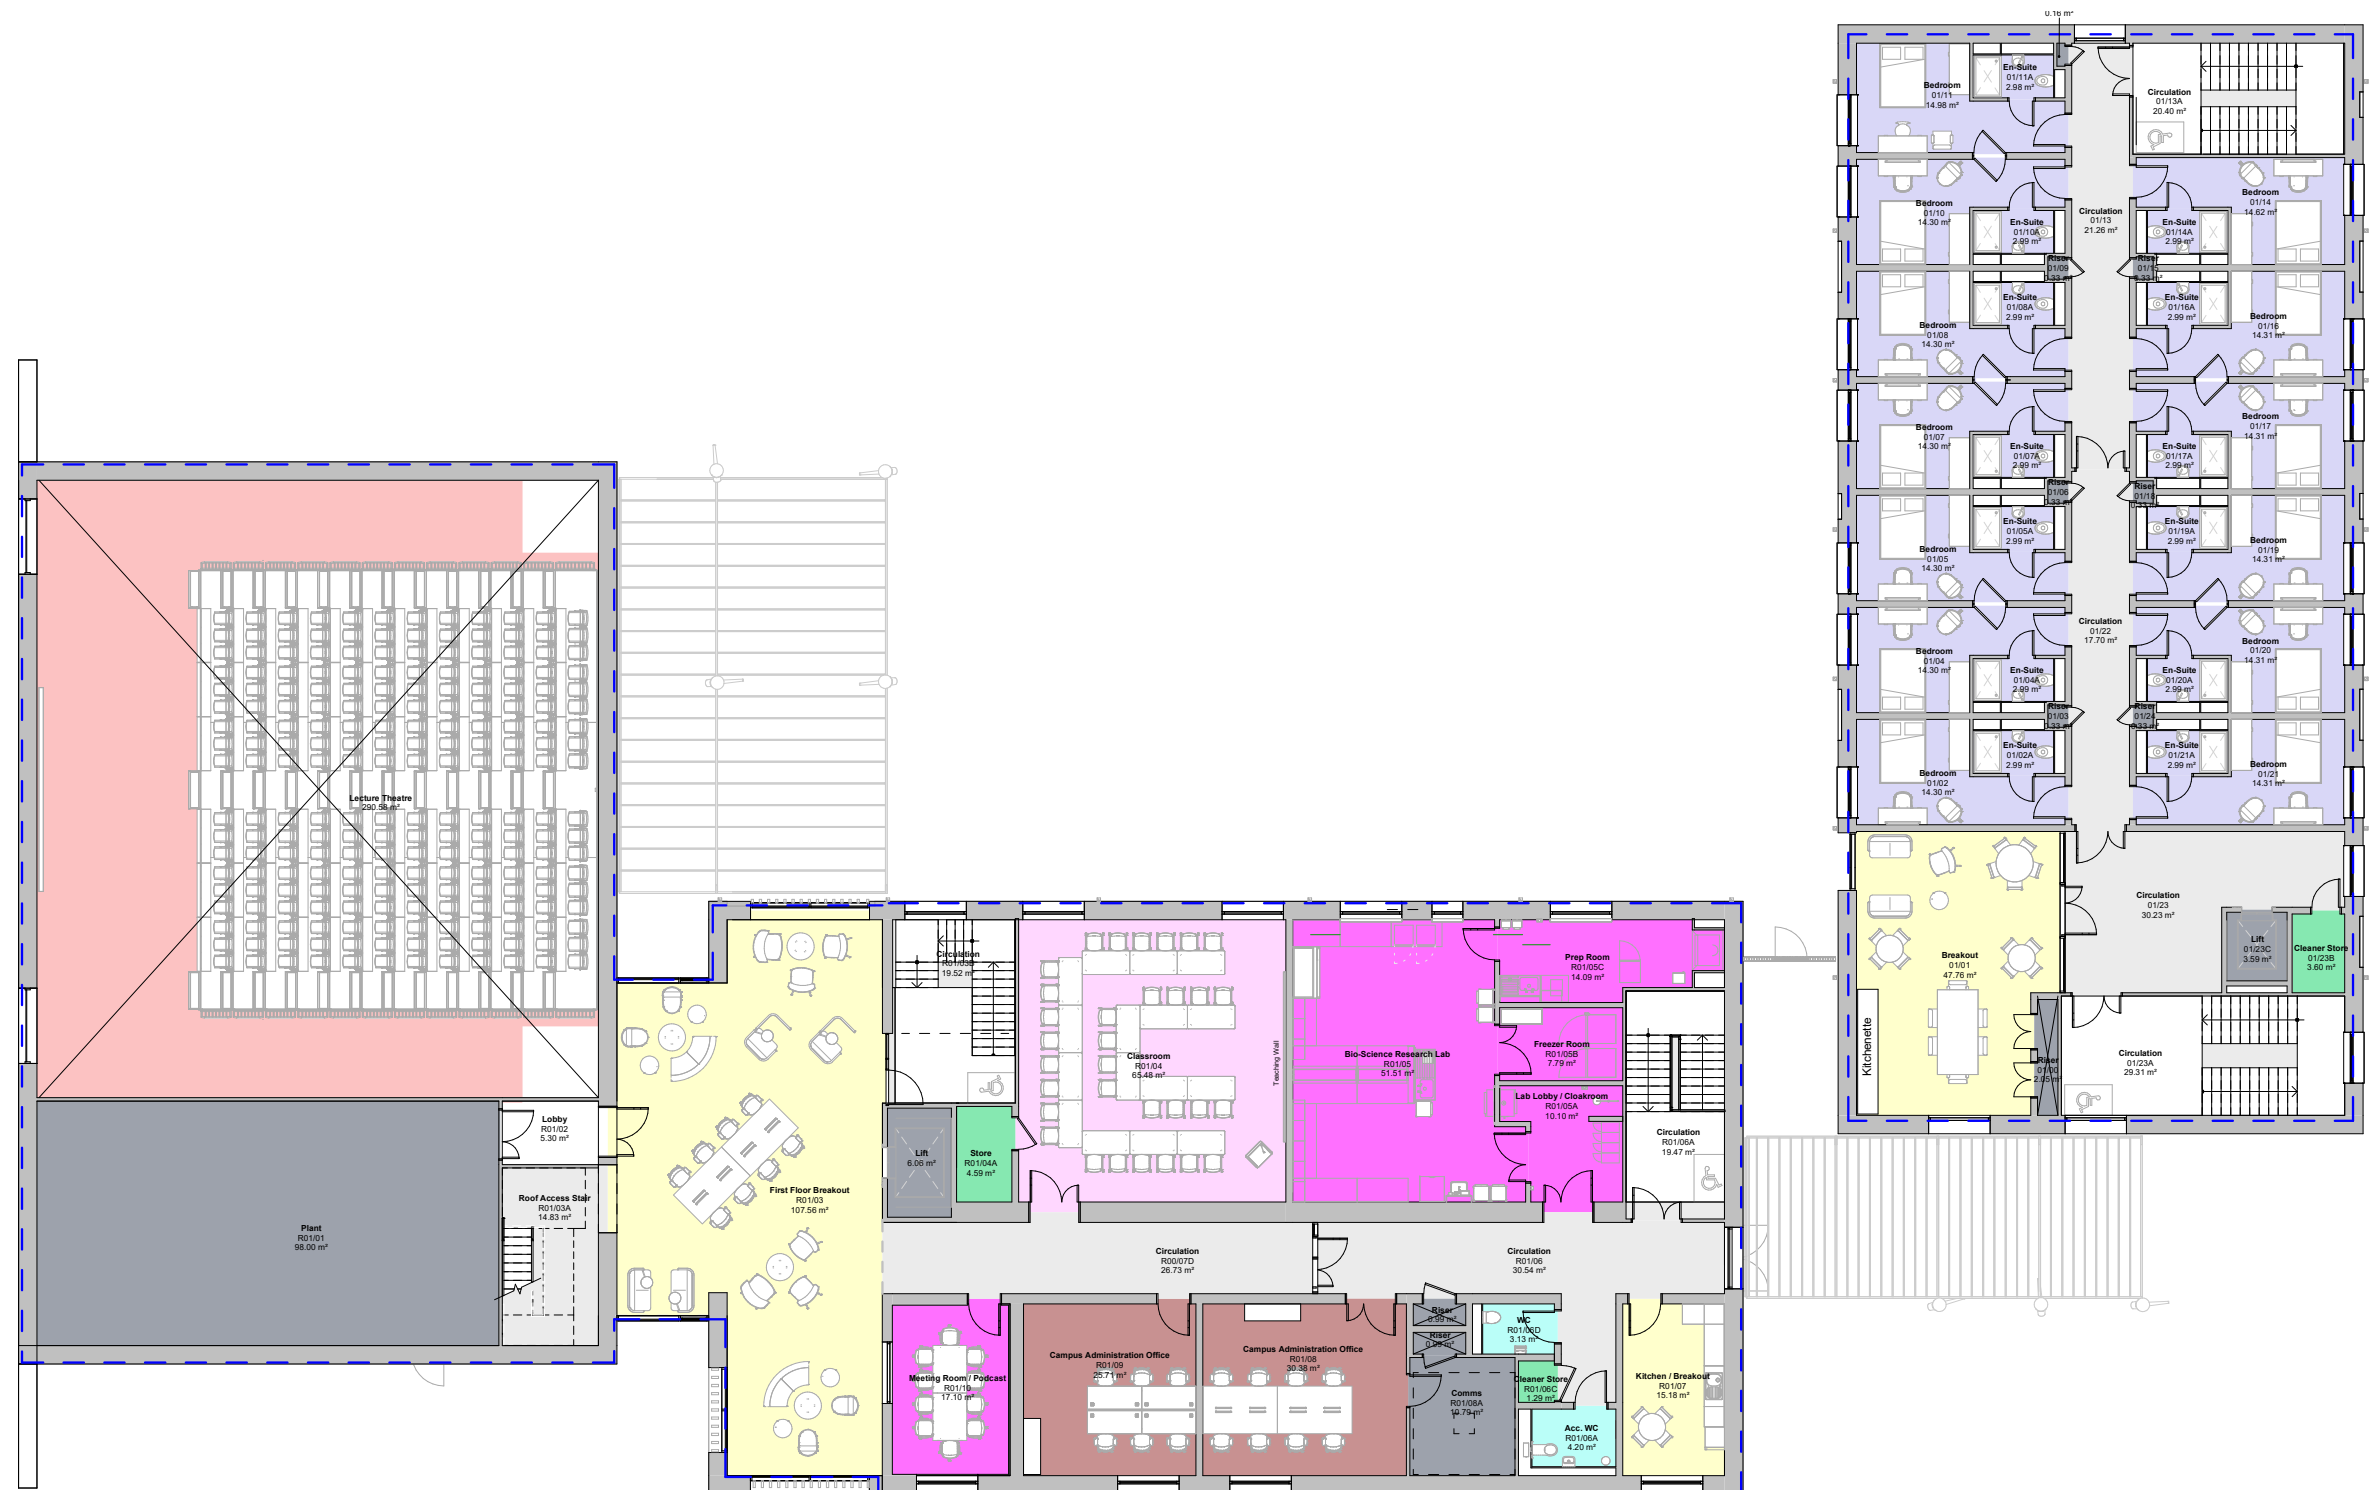


2.01 Design Proposals


NSCC Proposed Elevations

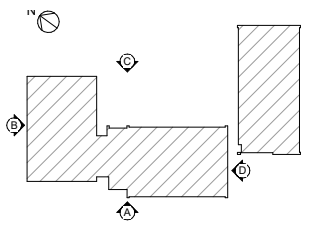

1	Brick / Mortar Type 1
2	Brick/ Mortar Type 2
3	Feature Brick Recess
4	Down Pipe
5	Gutter
6	PPC Aluminium Door
7	PPC Aluminium Curtain Walling
8	PPC Aluminium Windows with Louvres
9	PPC Aluminium Windows
10	Animal Habitat Containment
11	Concrete Roof Tiles
12	Feature Bat Boxes
13	Existing site trees, power washed to remove bark
14	PPC Aluminium Coping
15	Curtain Wall Shading device
16	Timber Pergola
17	Hit and Miss Brickwork

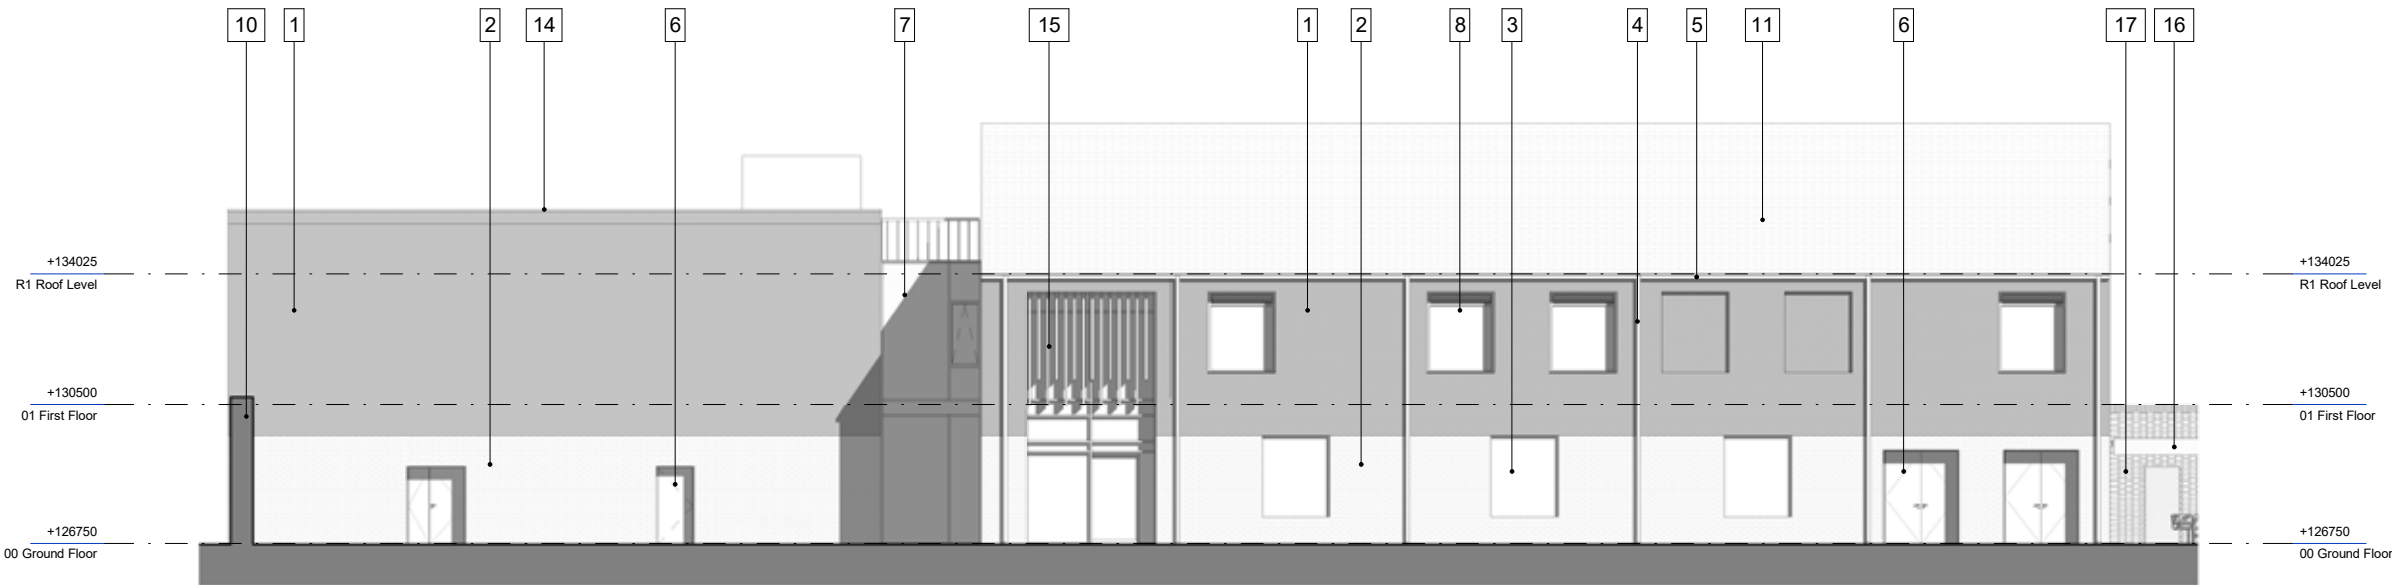

Elevation A

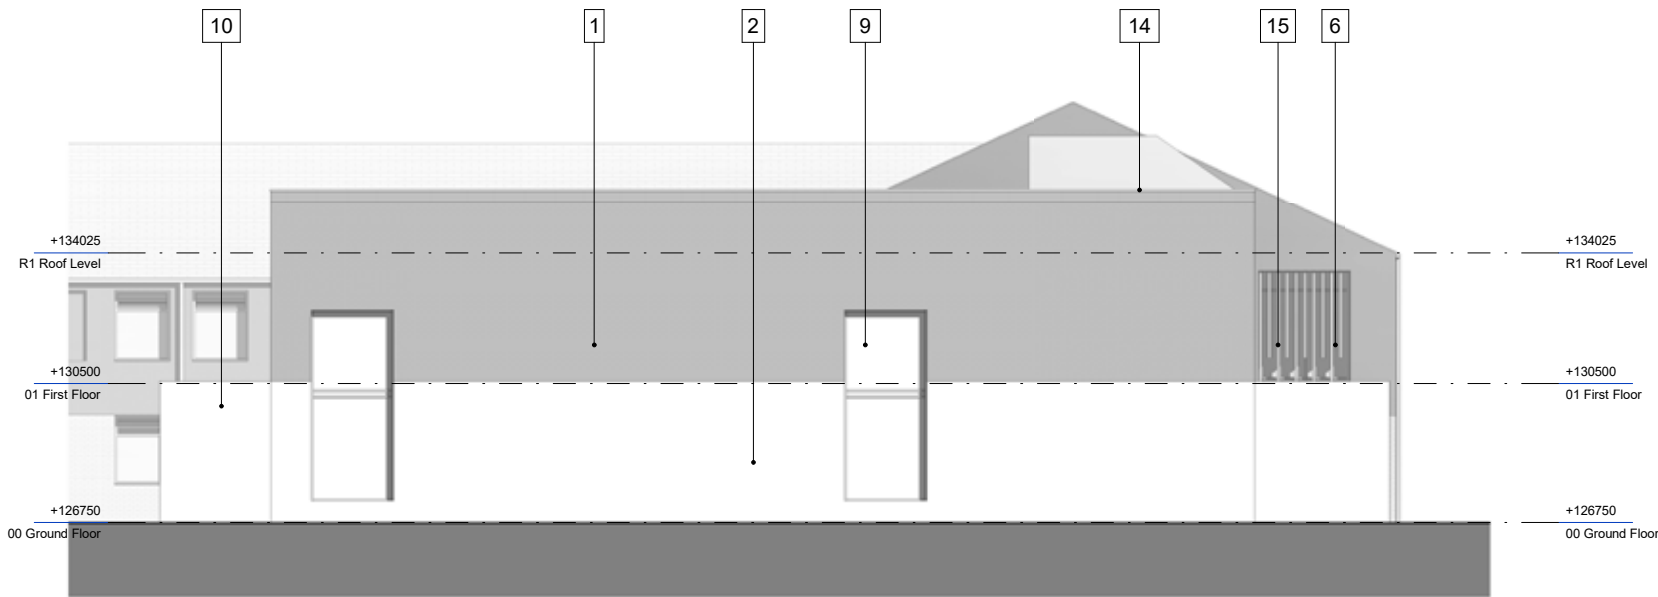


Elevation B


2.01 Design Proposals

NSCC Proposed Elevations

1	Brick / Motar Type 1
2	Brick/ Mortar Type 2
3	Feature Brick Recess
4	Down Pipe
5	Gutter
6	PPC Aluminium Door
7	PPC Aluminium Curtain Walling
8	PPC Aluminium Windows with Louvres
9	PPC Aluminium Windows
10	Animal Habitat Containment
11	Concrete Roof Tiles
12	Feature Bat Boxes
13	Existing site trees, power washed to remove bark
14	PPC Aluminium Coping
15	Curtain Wall Shading device
16	Timber Pergola
17	Hit and Miss Brickwork

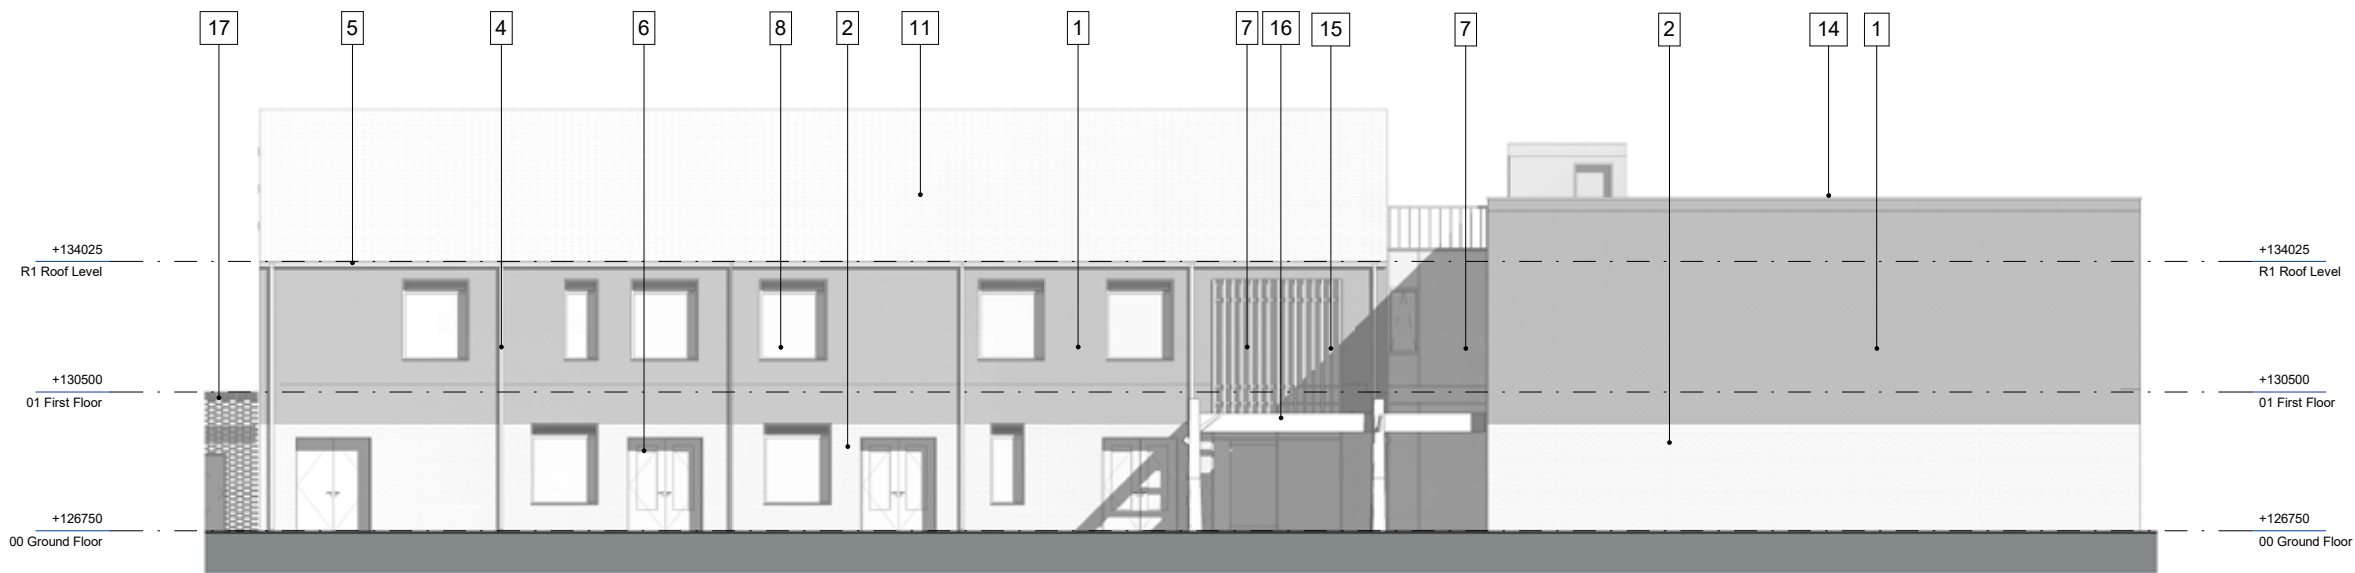


Elevation C

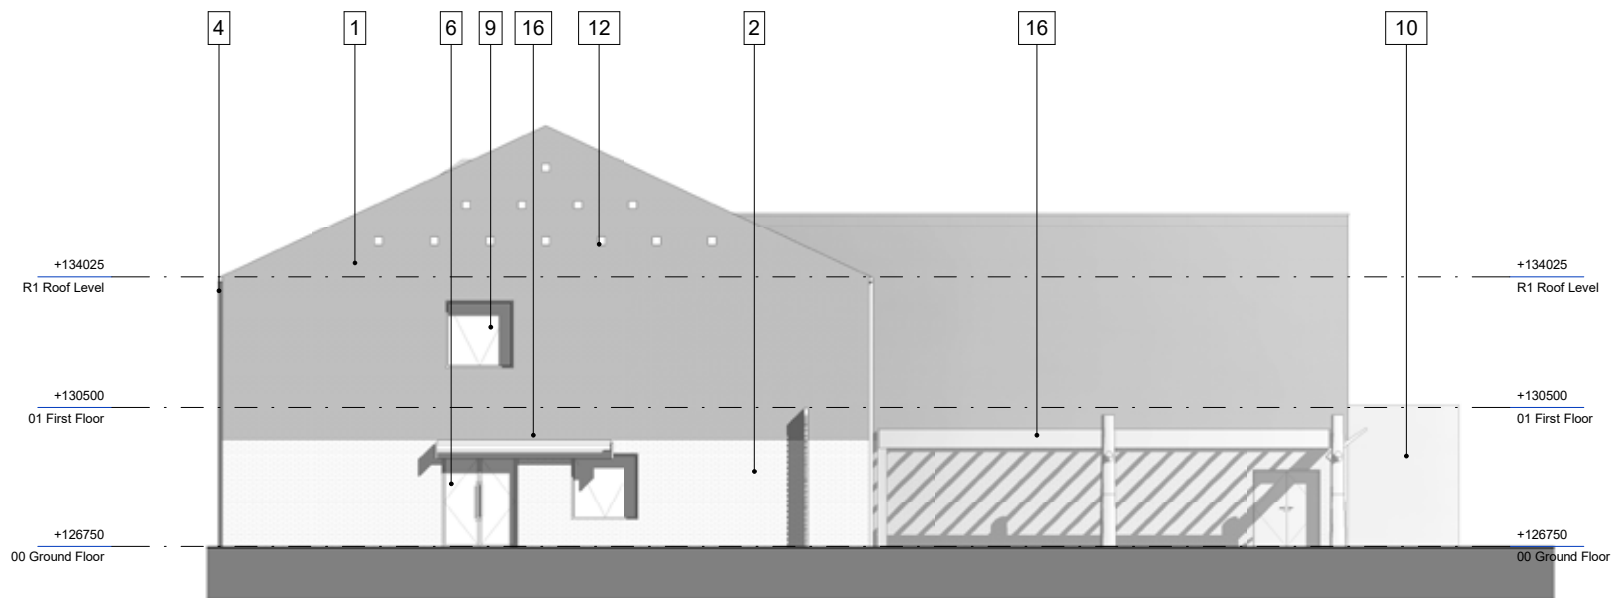


Elevation D

2.01 Design Proposals


Residential Building - Proposed Elevations

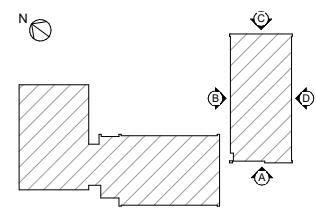


1	Brick / Motar Type 1
2	Brick / Motar Type 1: Soldier Course
3	Brick/ Mortar Type 2
4	Brick / Motar Type 2: Soldier Course
5	Terracotta Tinted Concrete
6	Aluminium Curtain Walling
7	Powder Coated Aluminium Door
8	Aluminium Windows
9	Steel Mesh Habitat Walls
10	Clay Rooftiles - incorporating red solar tiles
11	Feature Bat Boxes
12	Existing site trees used where possible; power washed to remove bark
13	Cement Cladding Panels
14	Curtain Wall Shading device
15	Timber pergola
16	Hit and miss brickwork
17	Feature protruding brickwork
18	Louvres colour matched to brickwork

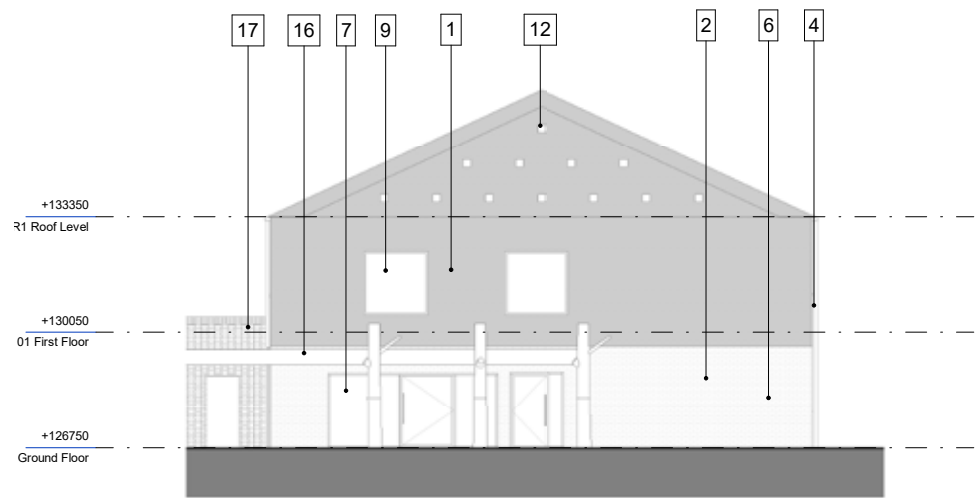


Elevation A

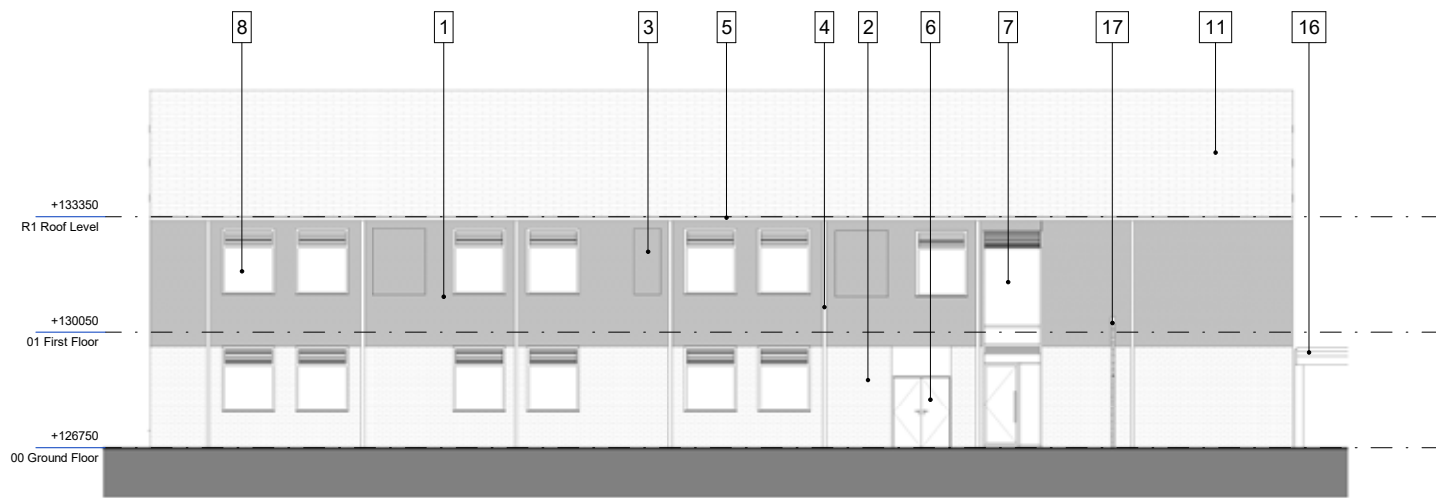

Elevation B

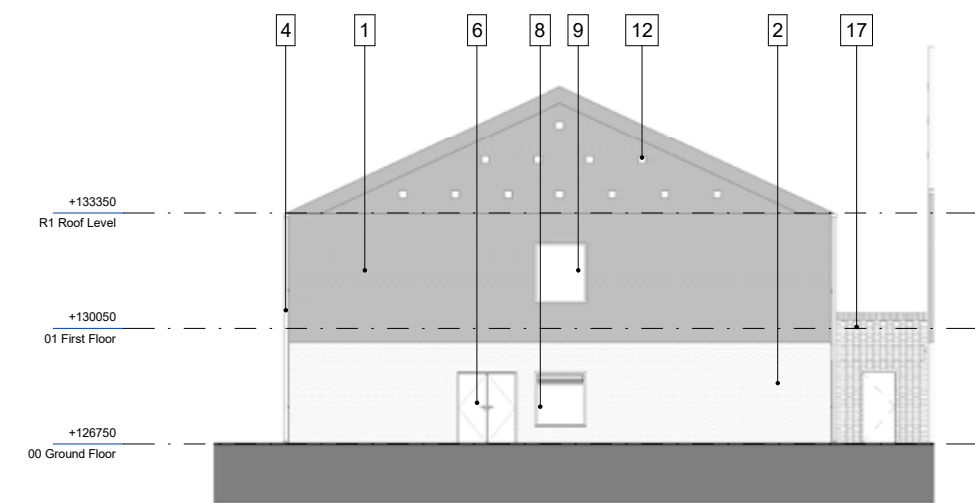

Elevation C

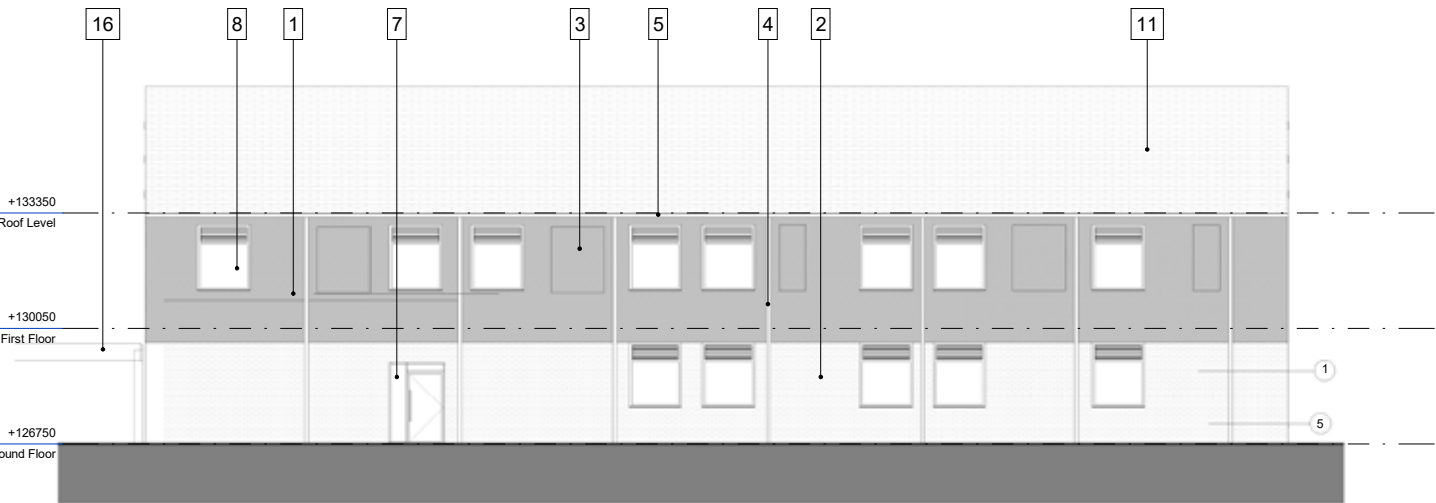

Elevation D

2.01 Design Proposals

Orangutan Habitat Ground Floor Plan

Zone Key	
	Dens
	Habitats
	Keeper Access Areas
	Planter
	Research
	Stores
	Visitor Corridor
	Vivarium
	Plant Areas



2.01 Design Proposals
Orangutan Habitat First Floor Plan


Zone Key	
	Dens
	Habitats
	Keeper Access Areas
	Planter
	Research
	Stores
	Visitor Corridor
	Vivarium
	Plant Areas



2.01 Design Proposals




Orangutan Habitat Second Floor Plan

Zone Key	
	Dens
	Habitats
	Keeper Access Areas
	Planter
	Research
	Stores
	Visitor Corridor
	Vivarium
	Plant Areas

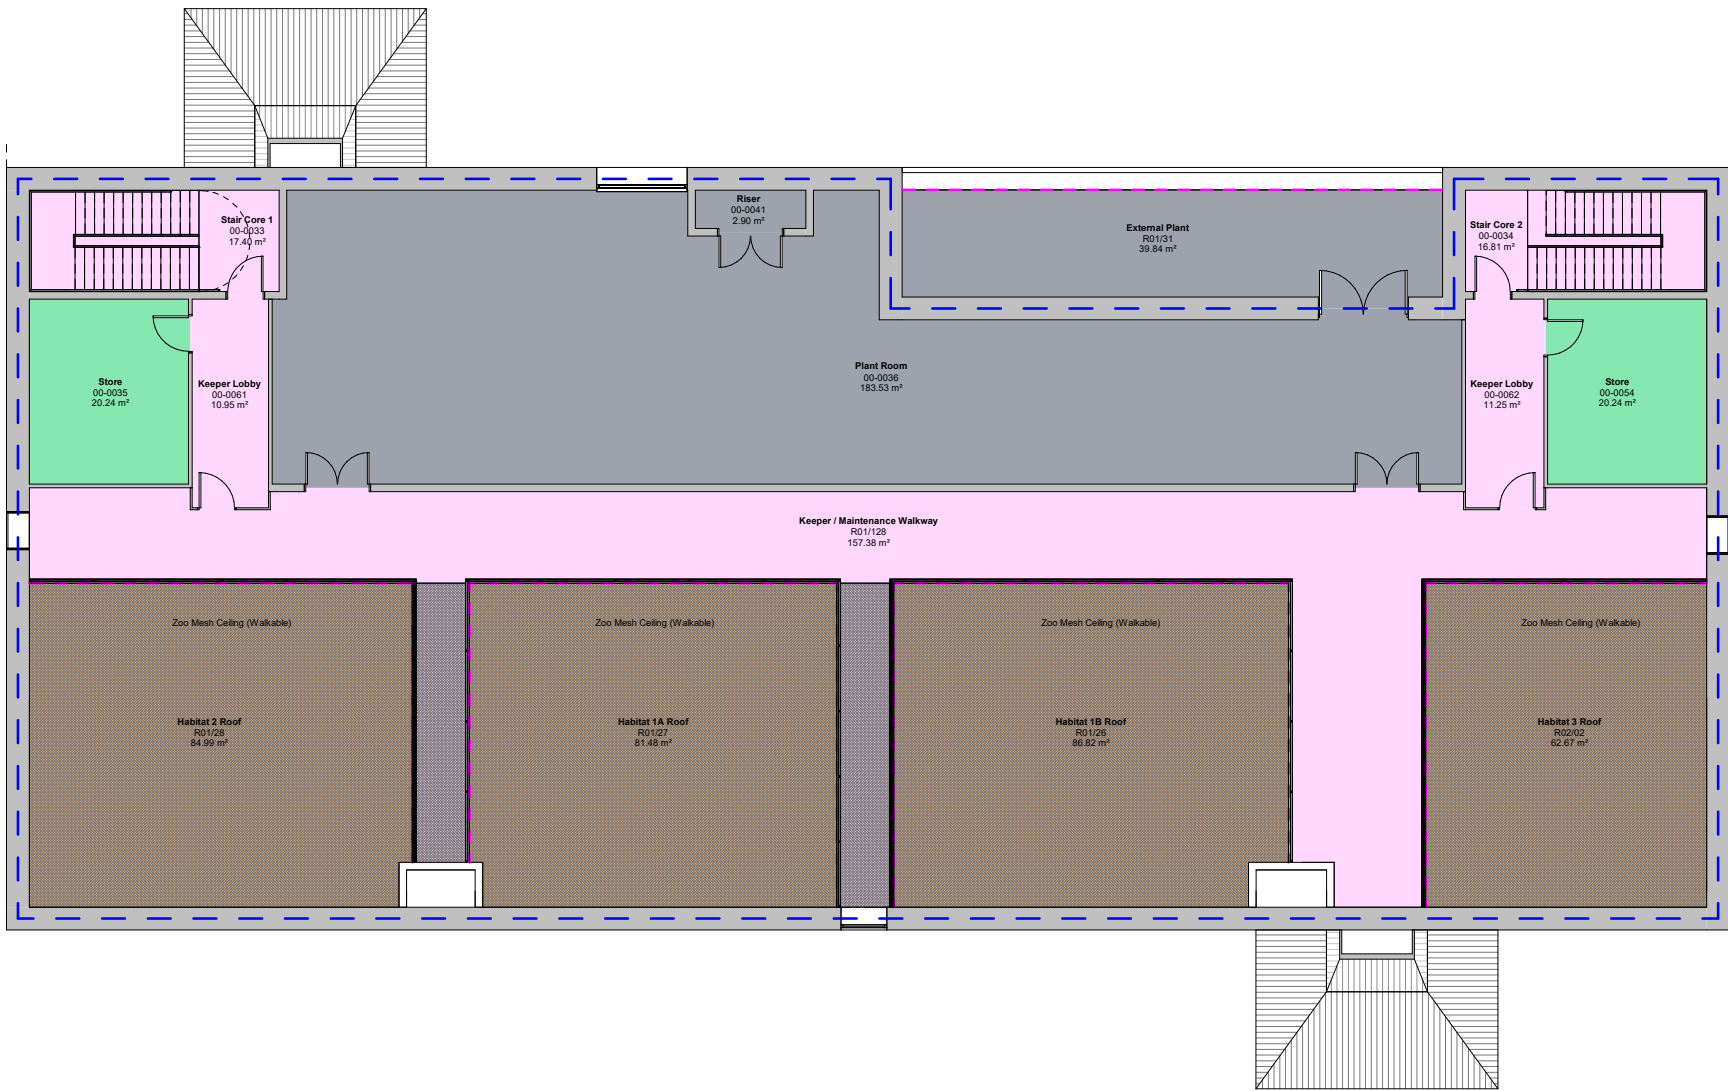

2.01 Design Proposals

Orangutan Habitat Proposed Elevations 1

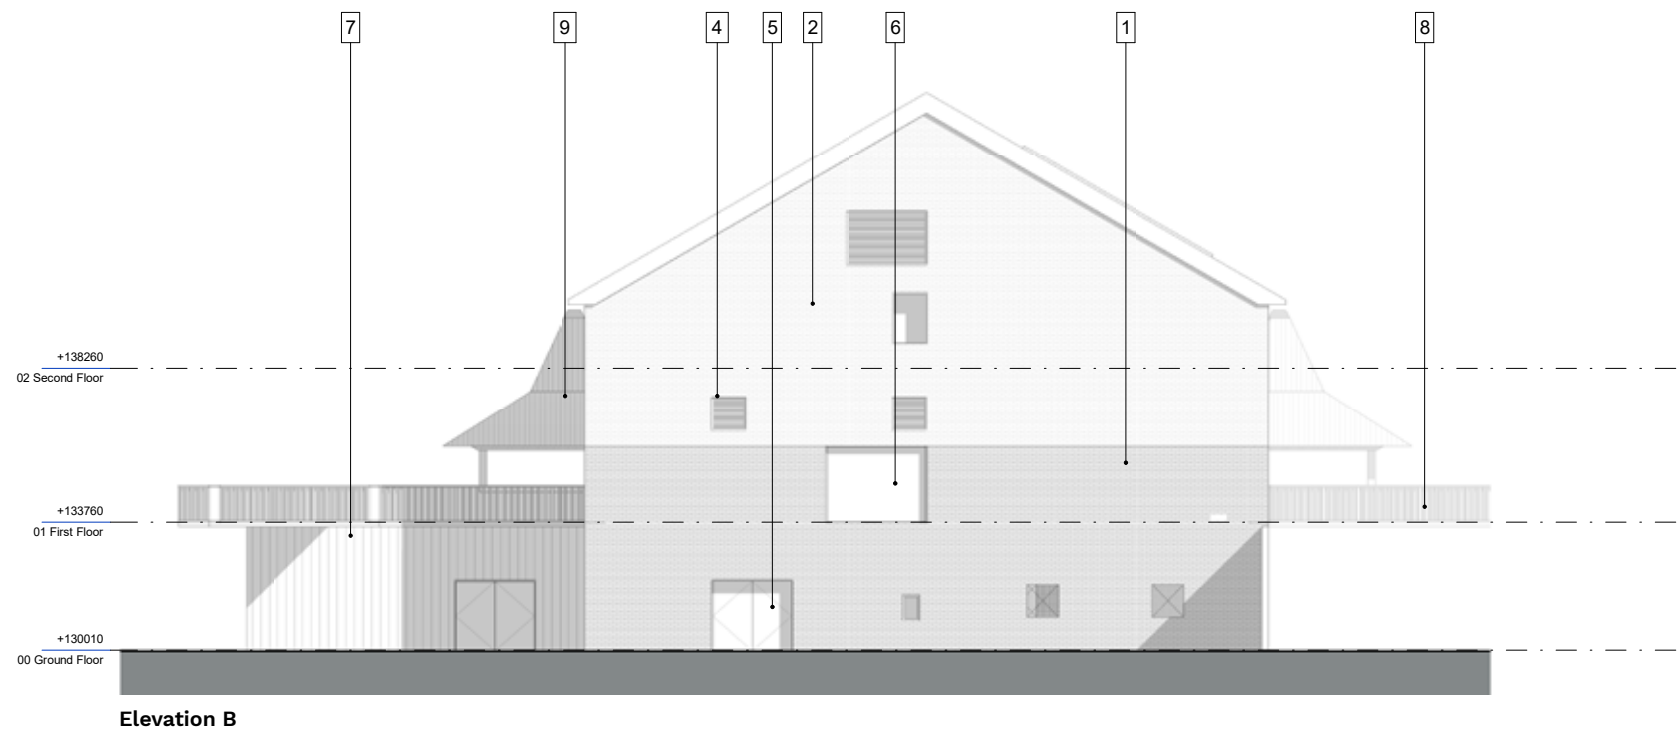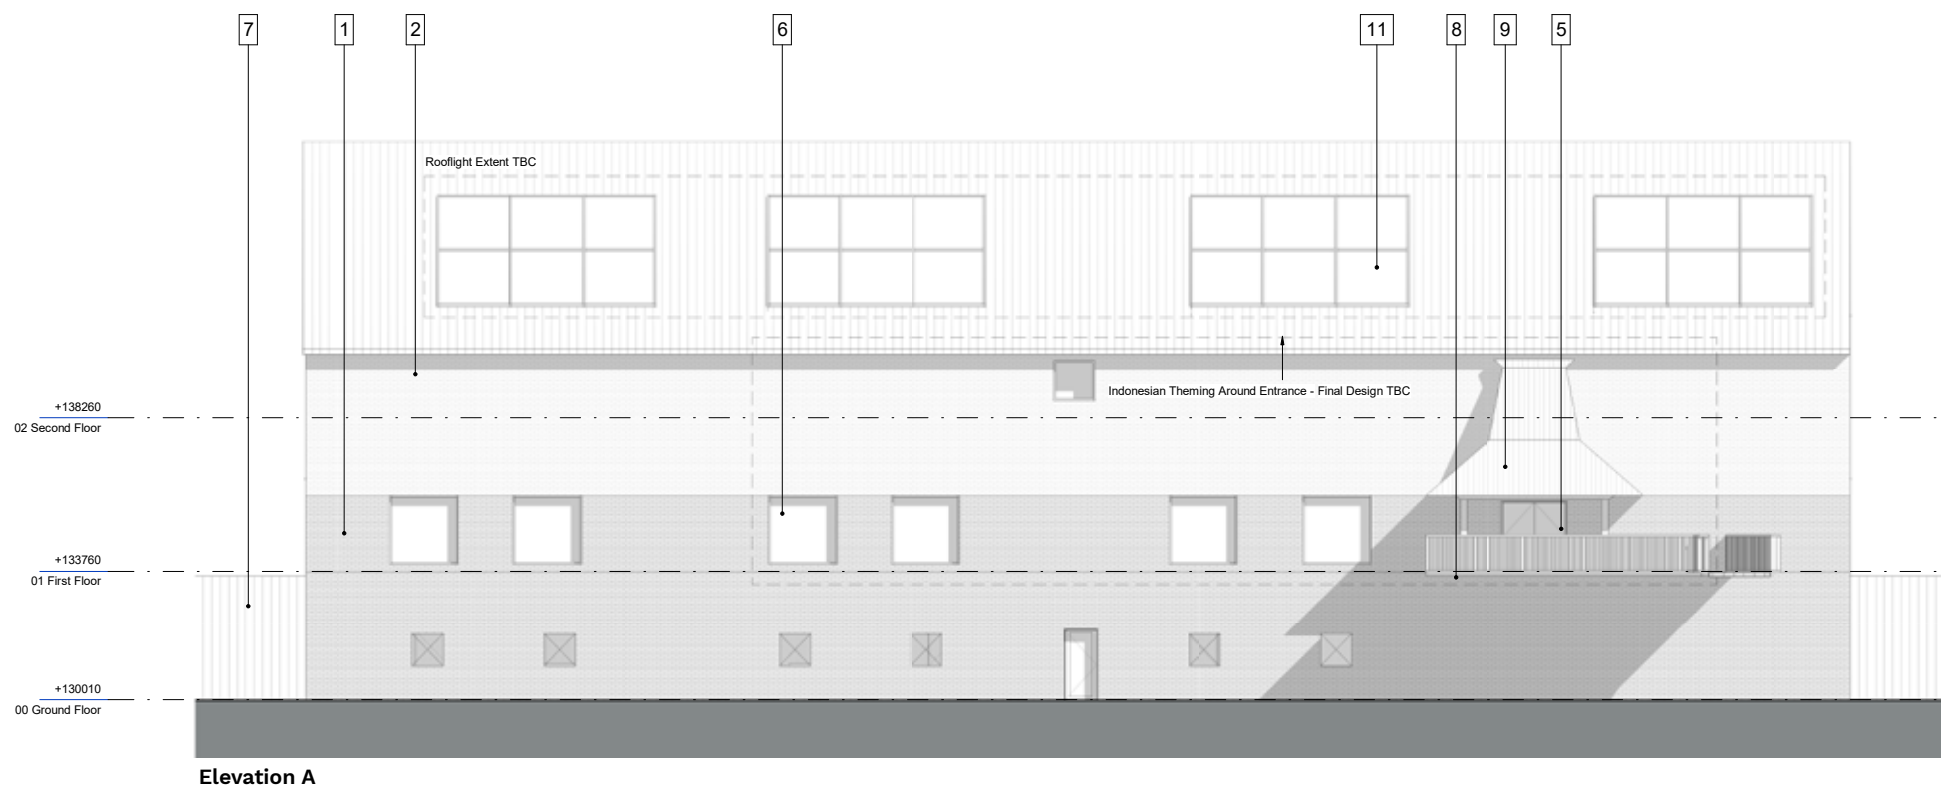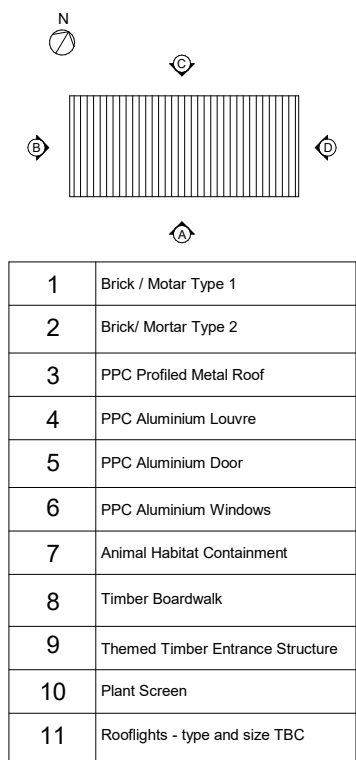

2.01 Design Proposals

Orangutan Habitat Proposed Elevations 2


N

C


B

D


A

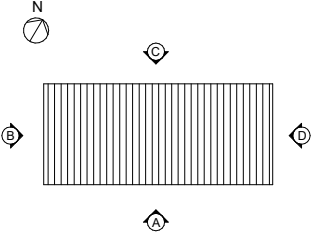

1	Brick / Motar Type 1
2	Brick/ Mortar Type 2
3	PPC Profiled Metal Roof
4	PPC Aluminium Louvre
5	PPC Aluminium Door
6	PPC Aluminium Windows
7	Animal Habitat Containment
8	Timber Boardwalk
9	Themed Timber Entrance Structure
10	Plant Screen
11	Rooflights - type and size TBC

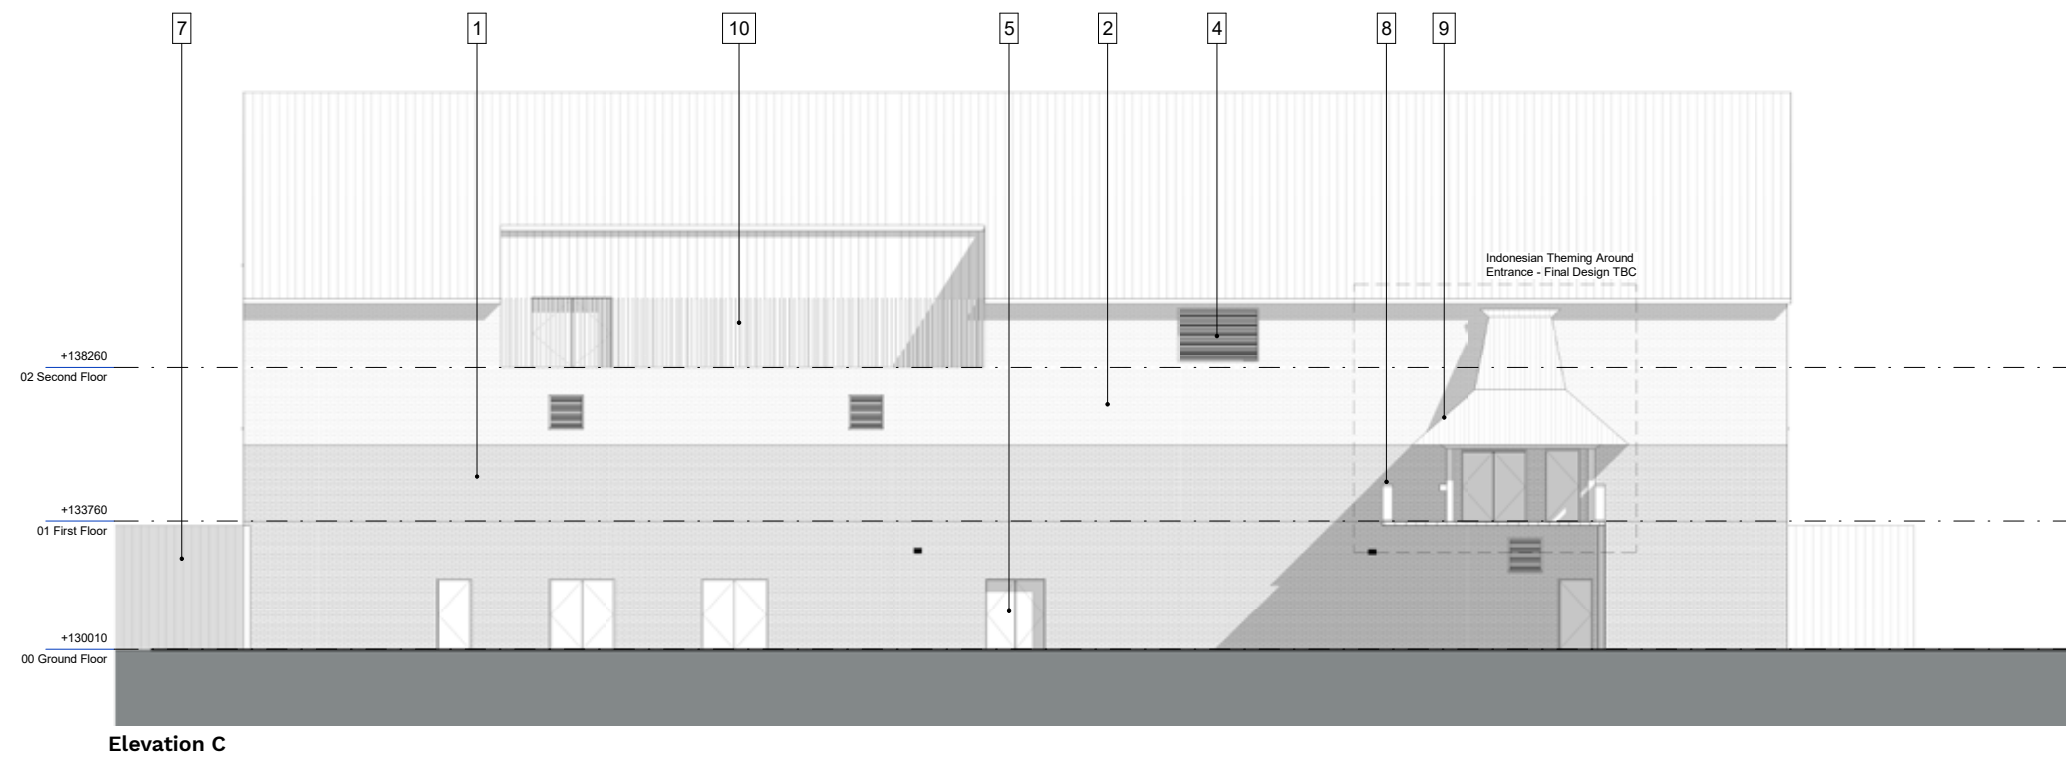


Elevation C

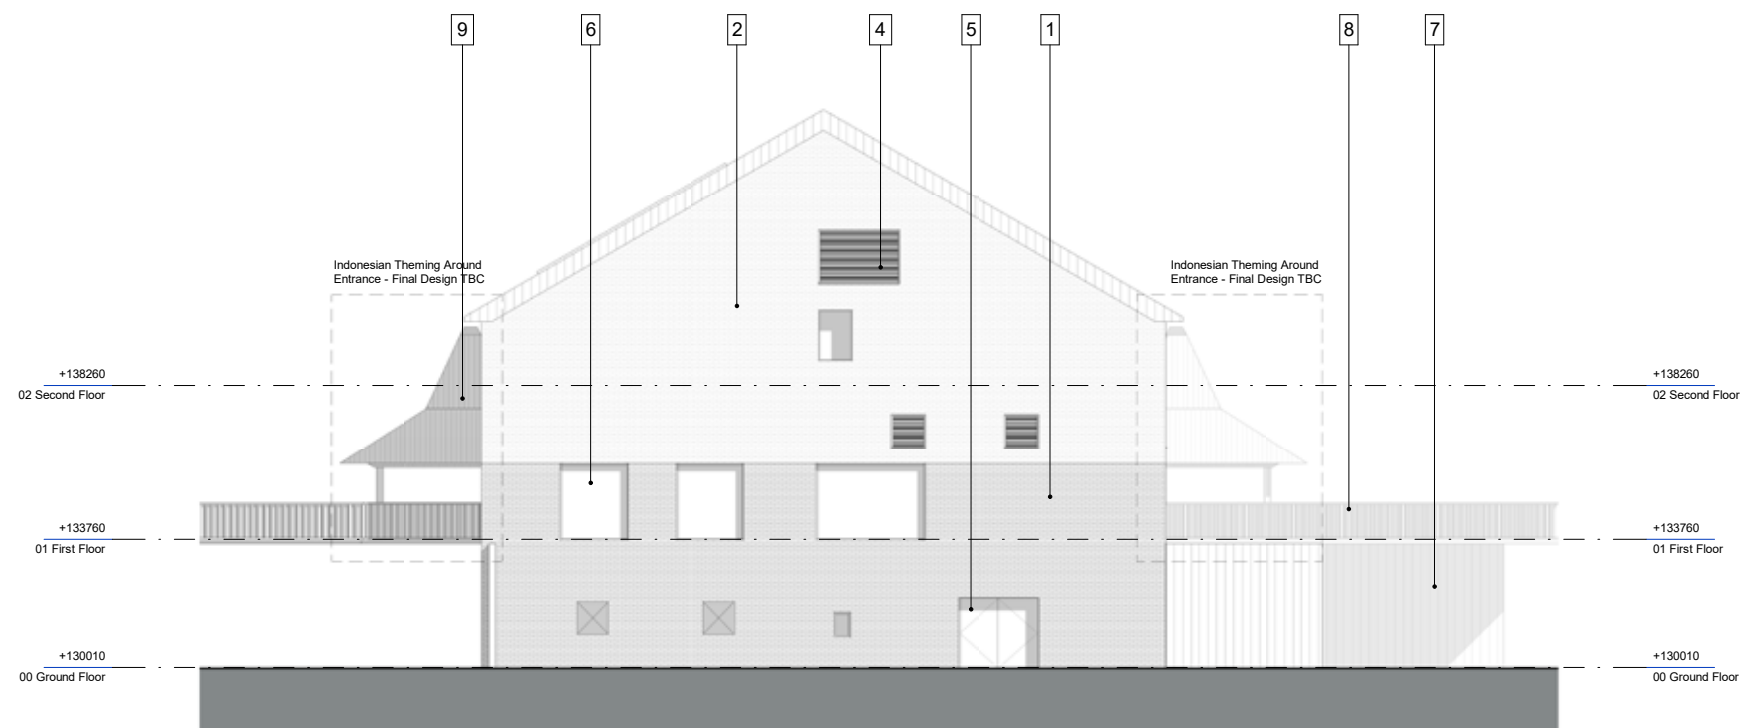

Elevation D


2.02 Access and Servicing
Access Strategy around the Proposed Habitat Areas

- Gate
- Visitor Pathway
- Elevated Boardwalk
- ↔ NSCC Access

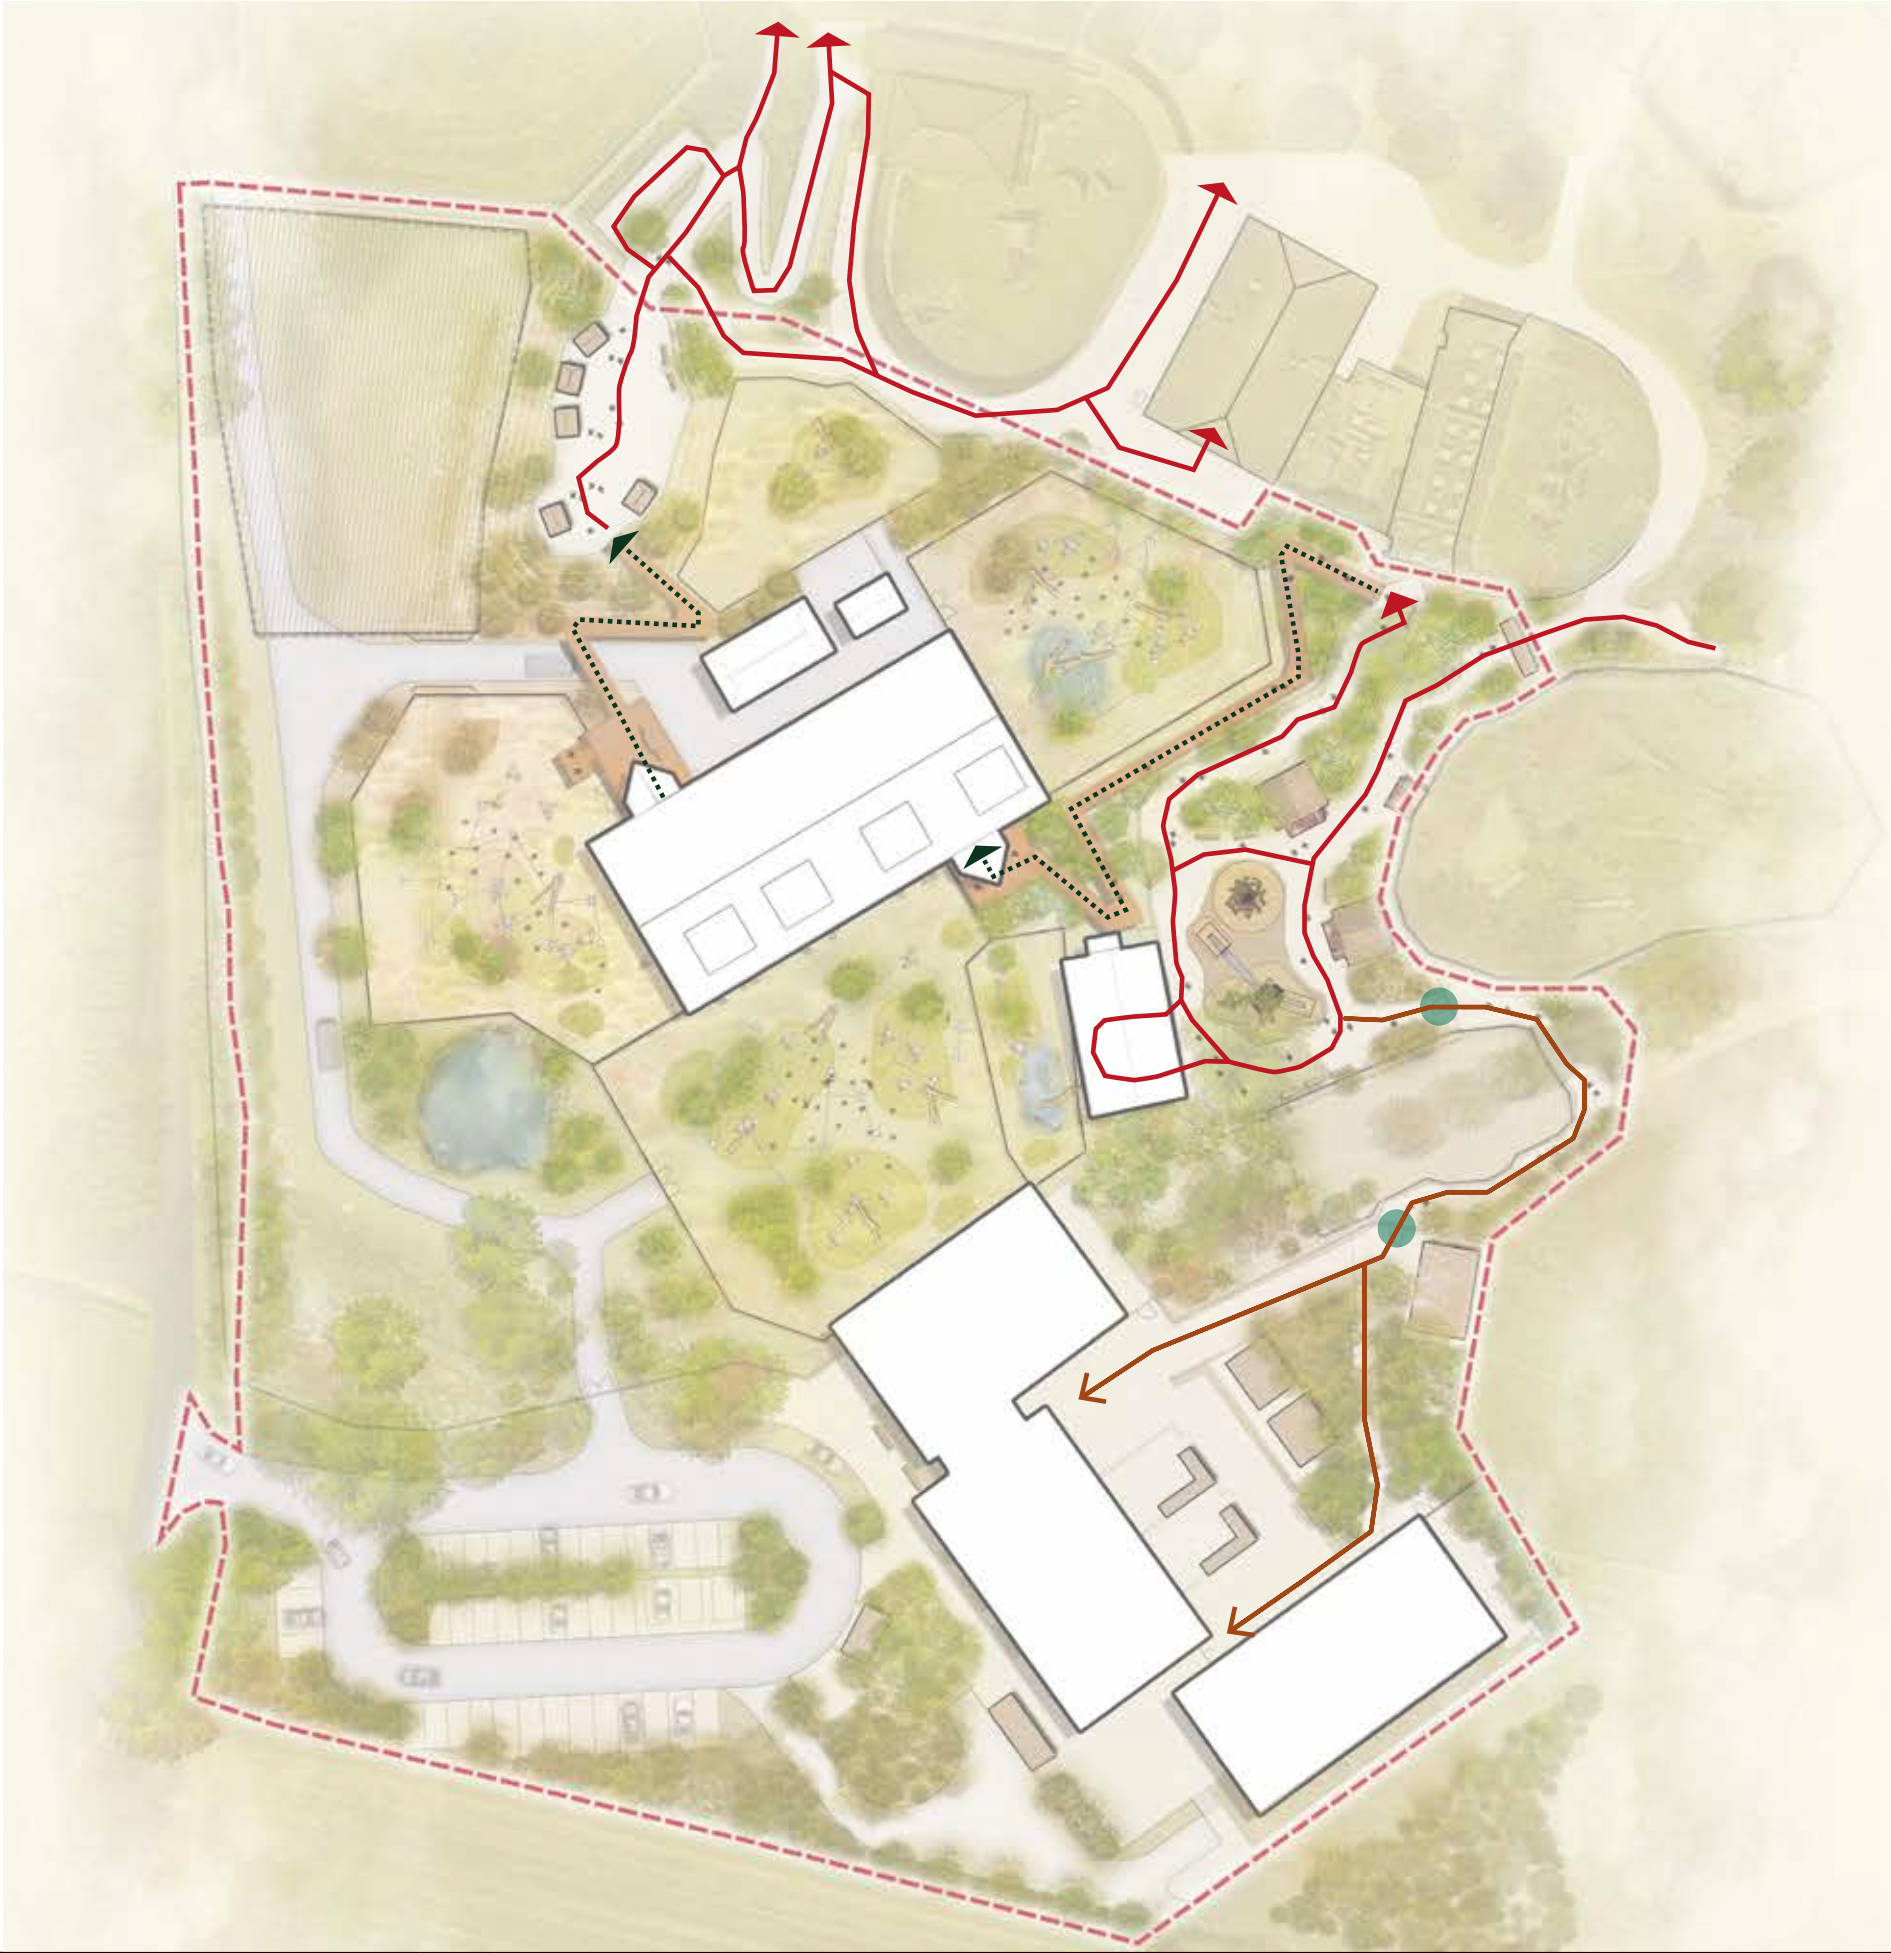

2.02 Access and Servicing
Servicing and Keeper Access

- Controlled Gate
- Service Access
- Keeper Access
- Fire Access
- Internal Access

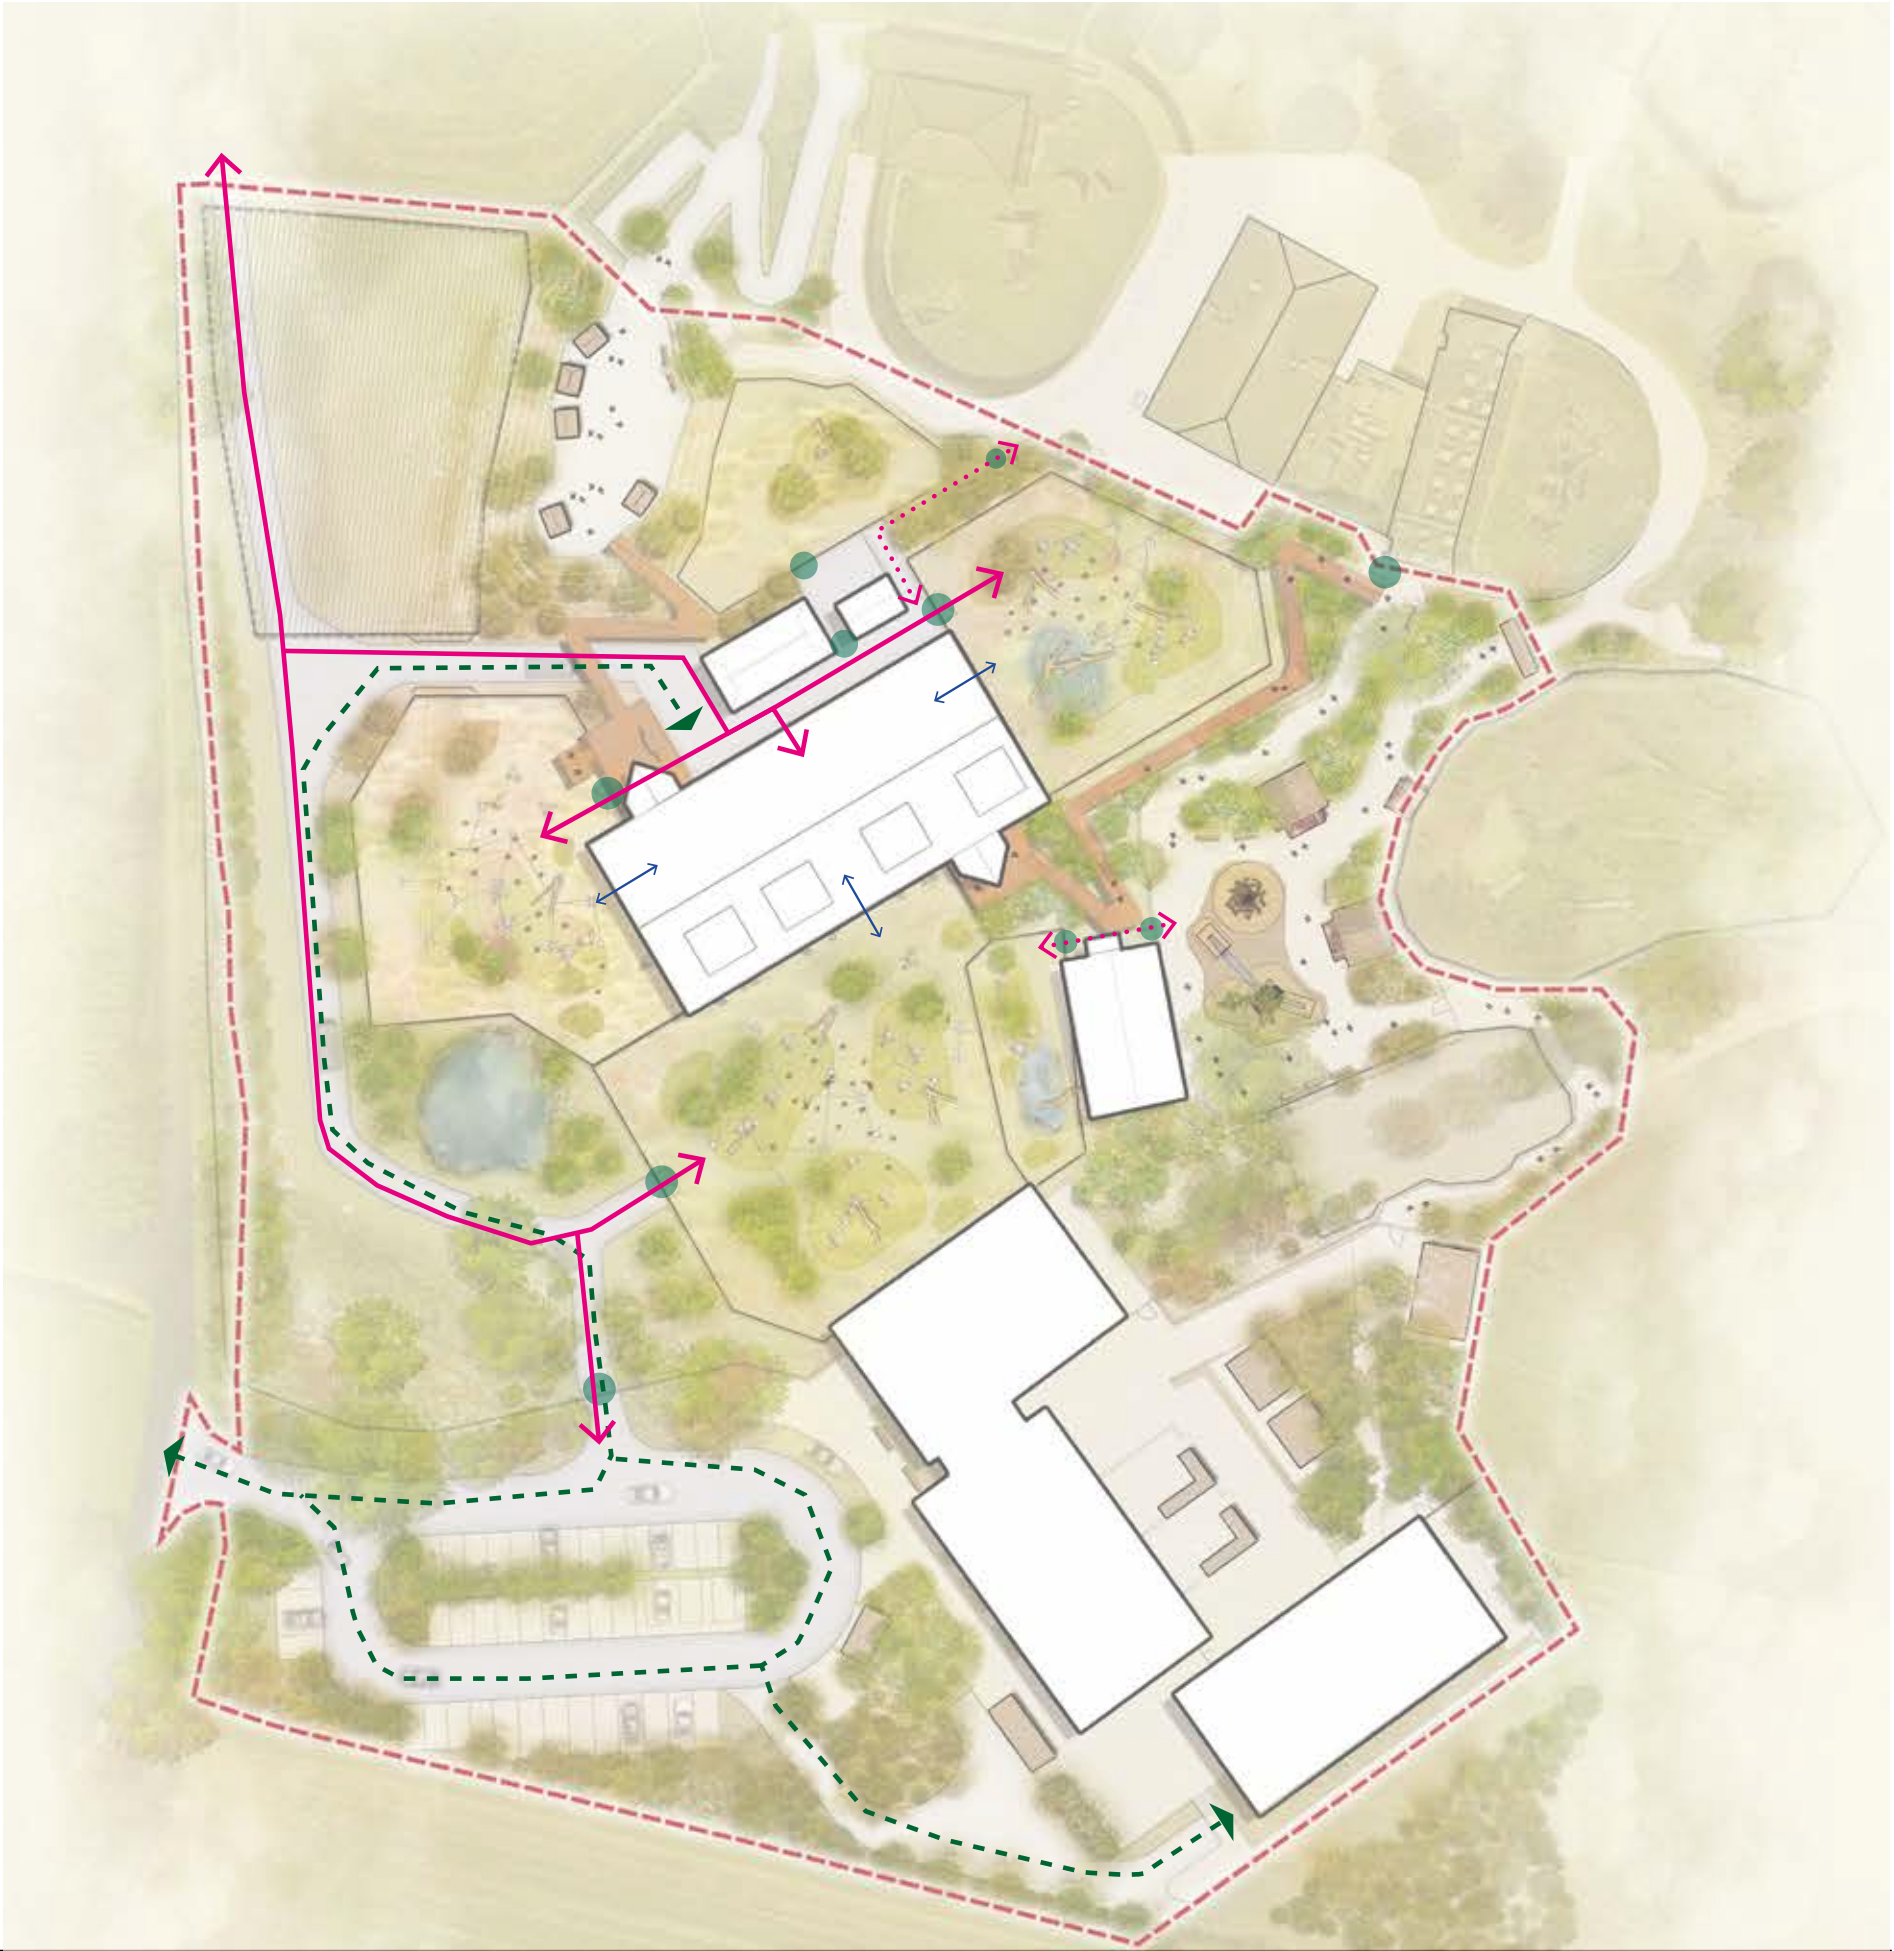

2.02 Access and Servicing
Containment Strategy

- Animal Sliders
- 1.5m Enclosure Gate
- 1.2m Standoff Gate
- 3m Enclosure Gate
- Zoo License Gate
- 1.2m Standoff
- Zoo Licence Fence
- 4.5m High Fence
- 4.5m High Wall
- 1.5m High Fence
- 1.5m High Wall
- 3m x 8m Window



