

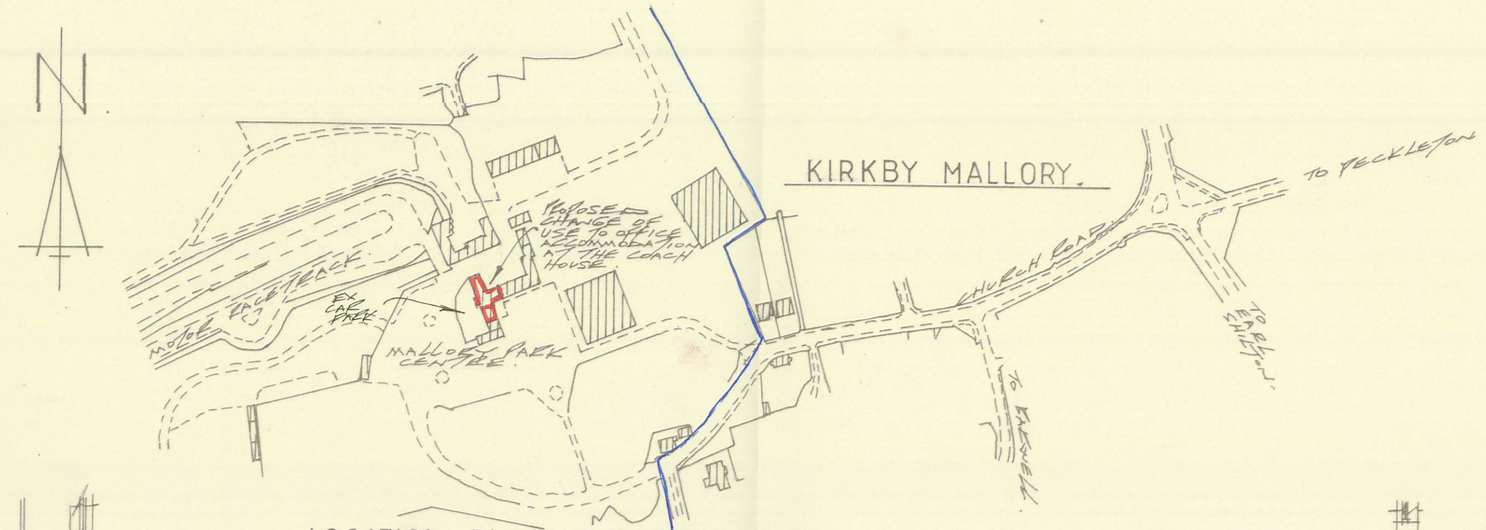


LOCATION PLAN. SCALE:- 1:2500.

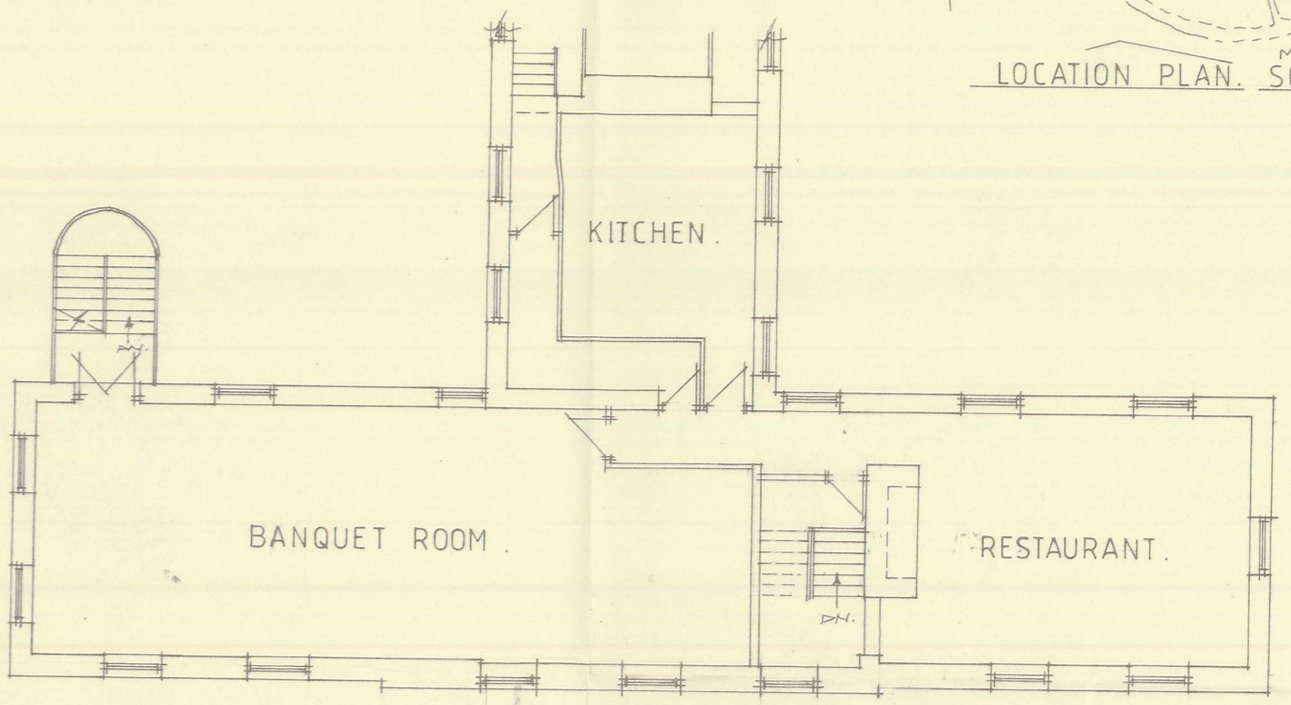


EXISTING FIRST FLOOR PLAN.

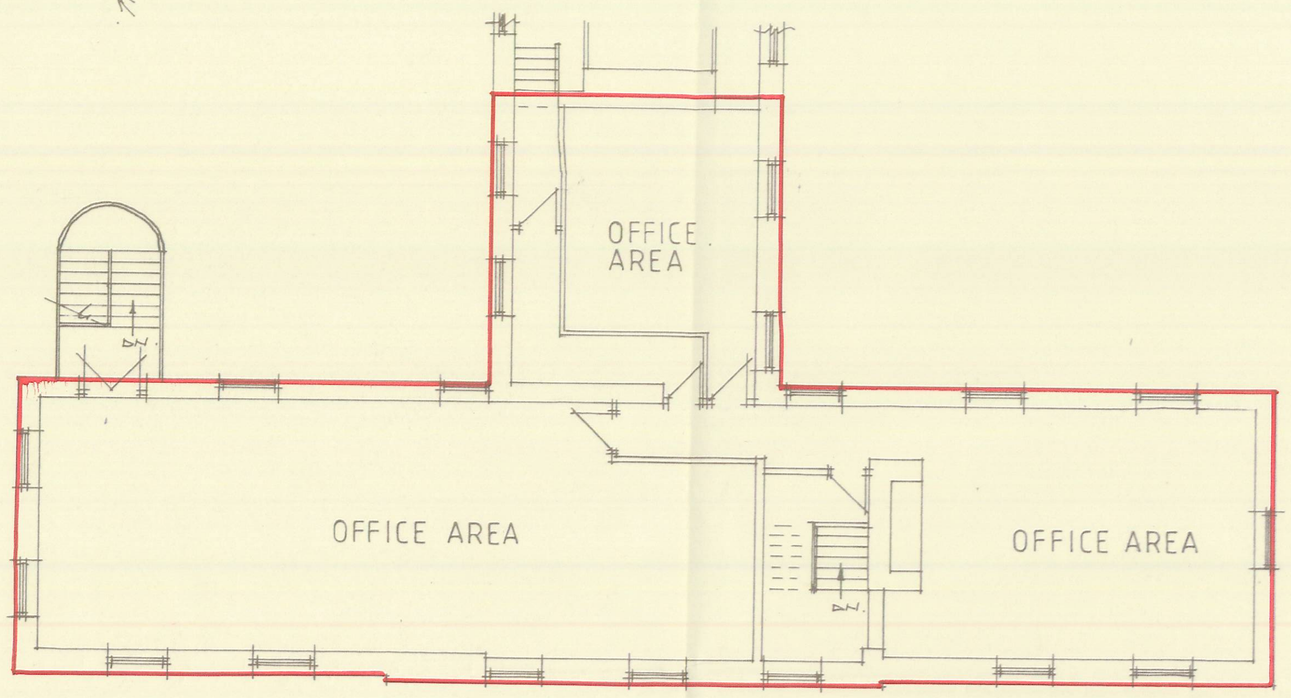


PROPOSED FIRST FLOOR PLAN.

DEVELOPMENT SERVICES
24 FEB 2009
RECEIVED

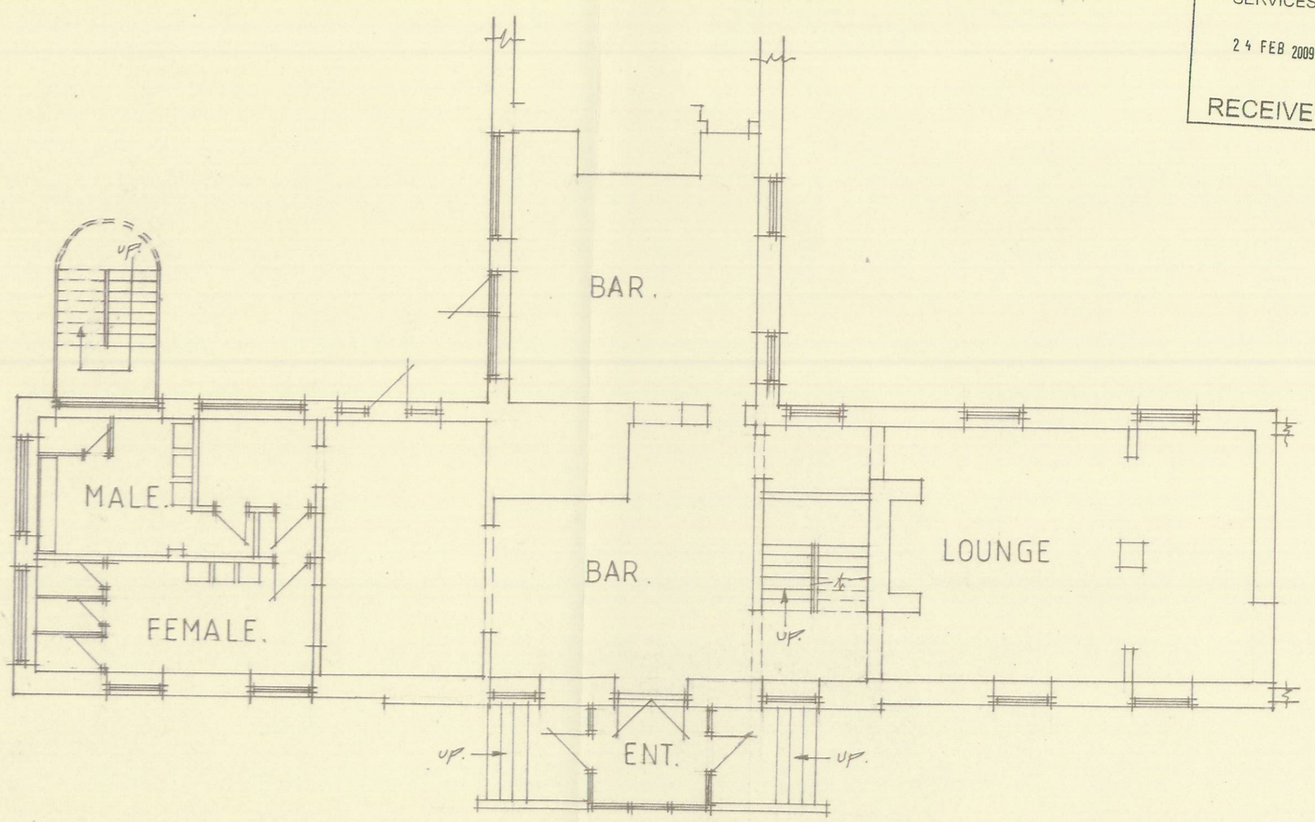

EXISTING GROUND FLOOR PLAN.

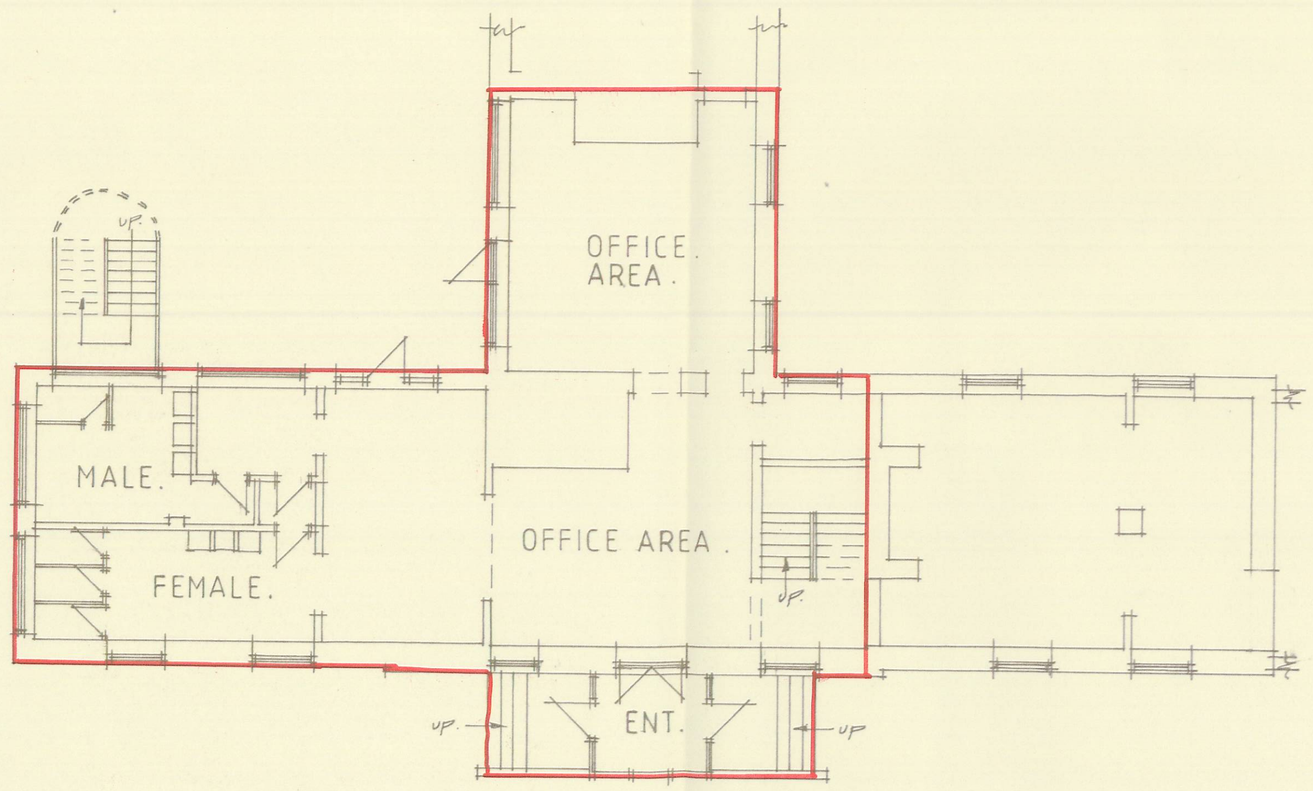

PROPOSED GROUND FLOOR PLAN.

PROPOSED CHANGE OF USE TO OFFICE ACCOMMODATION

AT THE COACH HOUSE, MALLORY PARK CENTRE, KIRKBY MALLORY. LEICS.

SCALE:- 1:100.