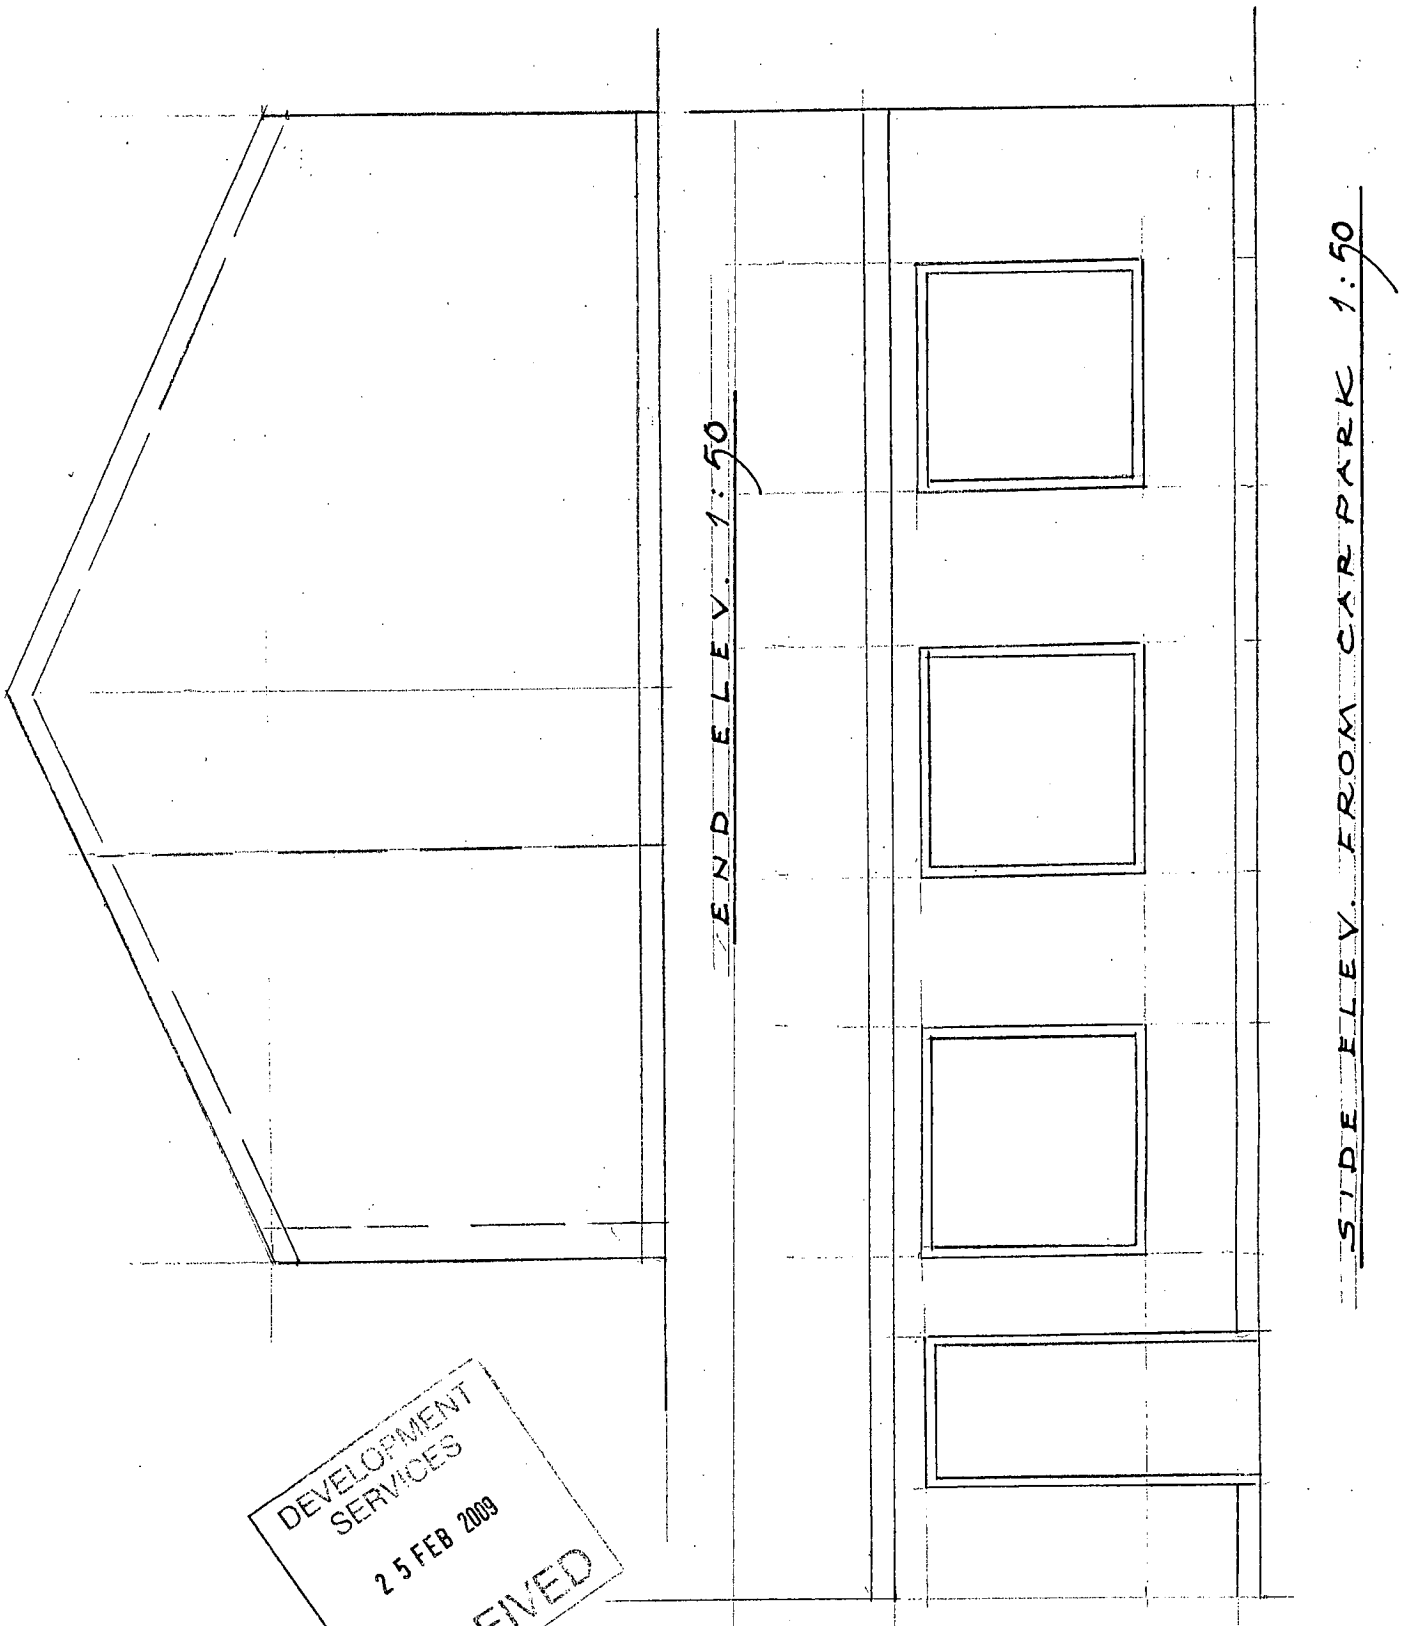


DEVELOPMENT SERVICES
25 FEB 2009
RECEIVED

Application for Gift-Shop/Tea room at Bridge Farm, SIBSON CV13 6LB
Miss G. Bachelor February, 2009

DRG. No
RAM/09/01/2