

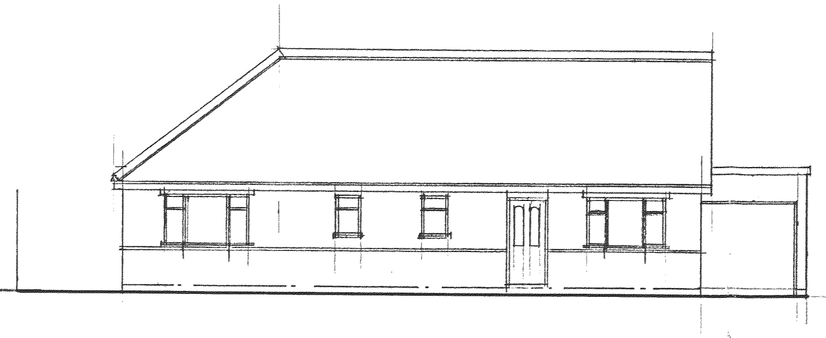



existing front elevation

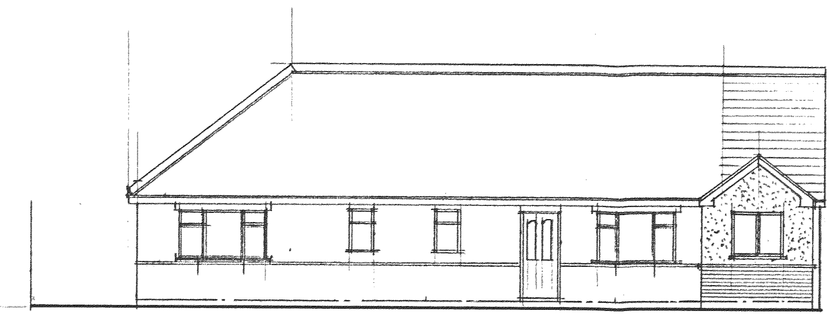


proposed front elevation

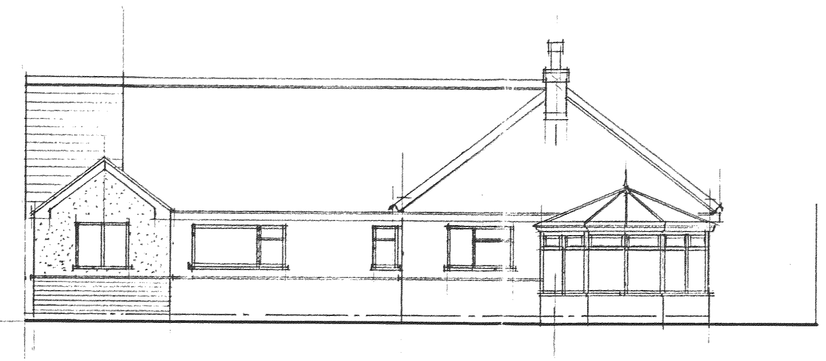


proposed rear elevation

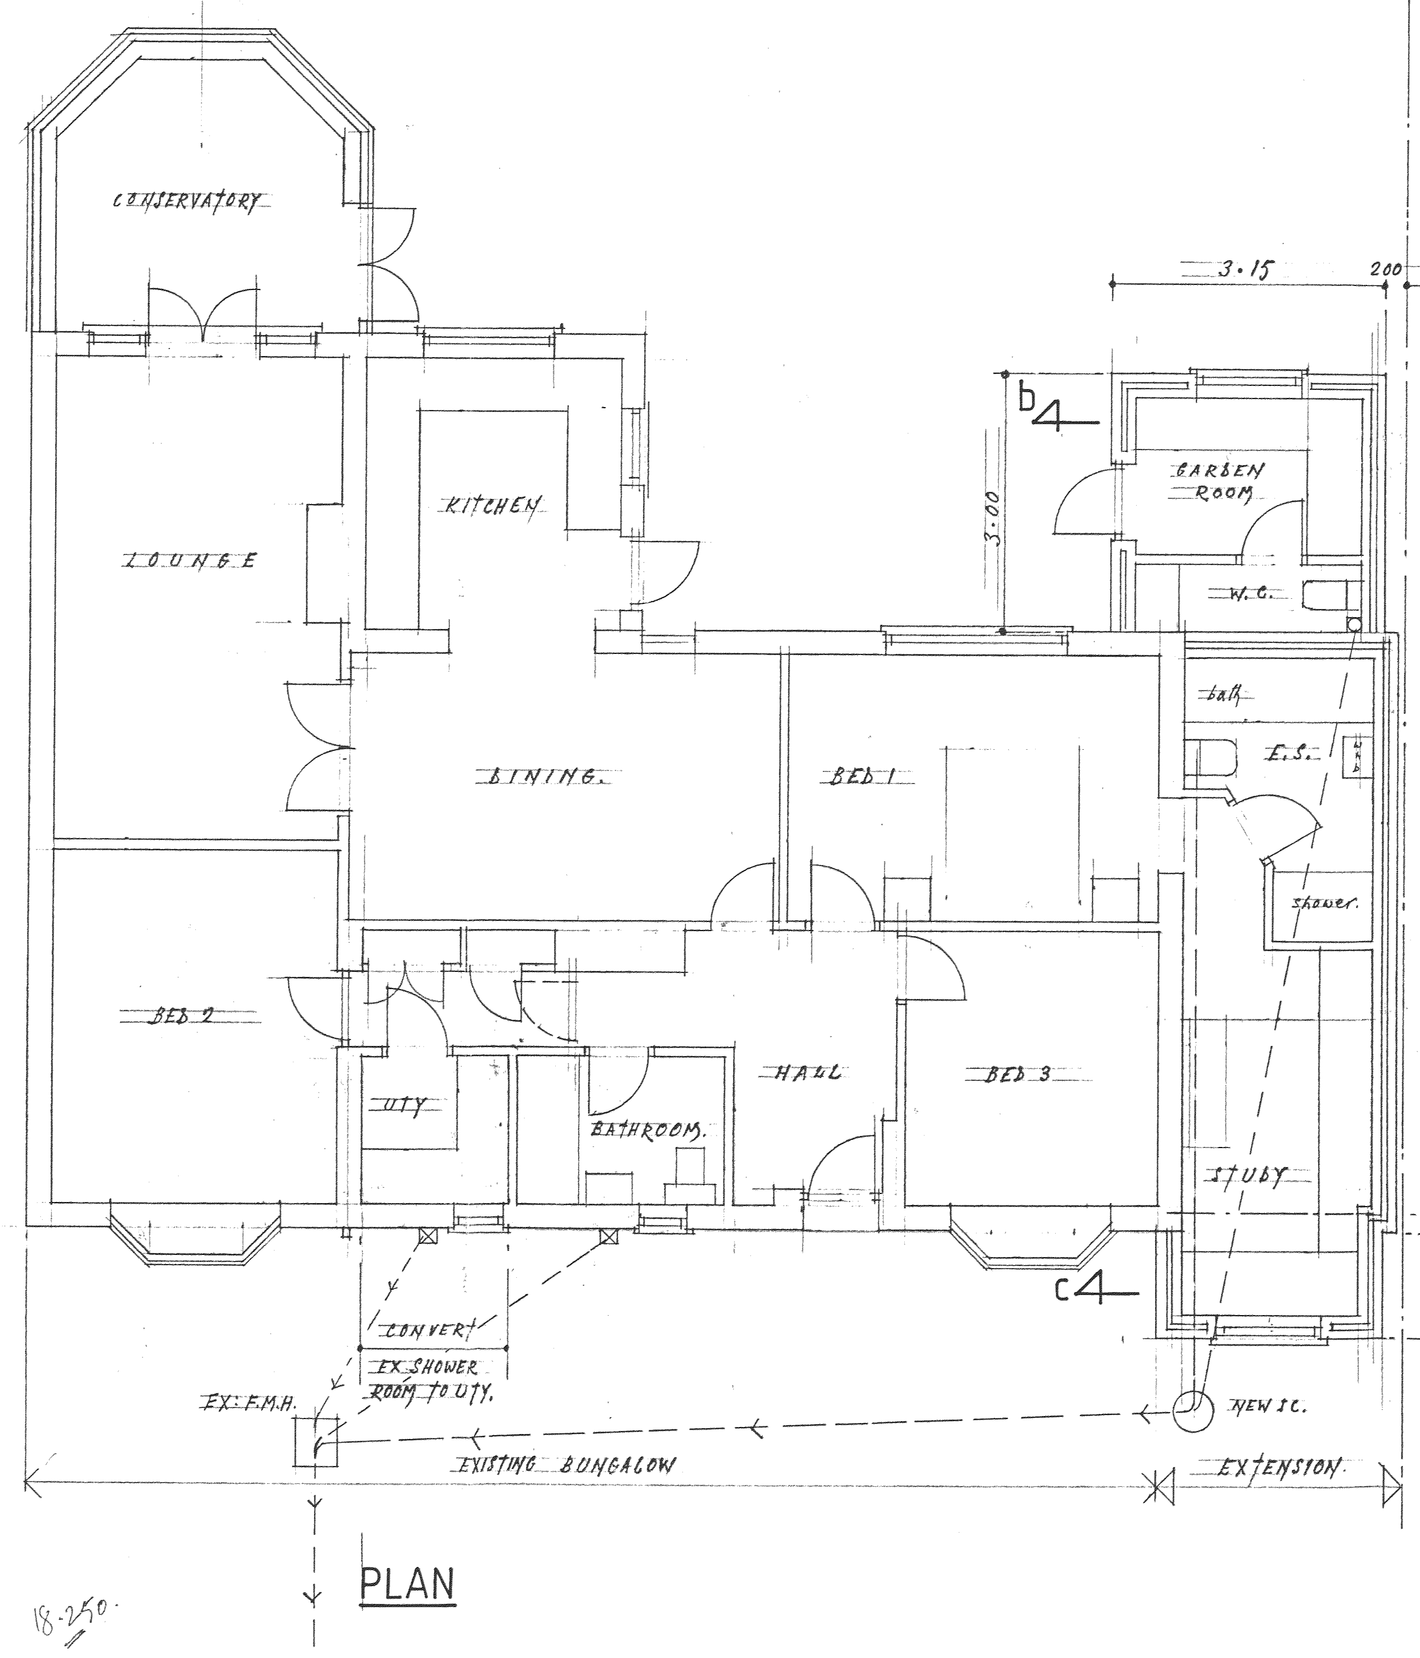


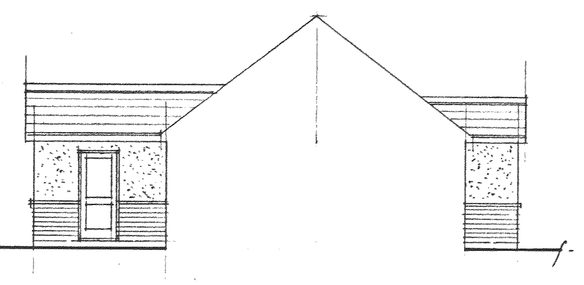


prop: side elev to garden

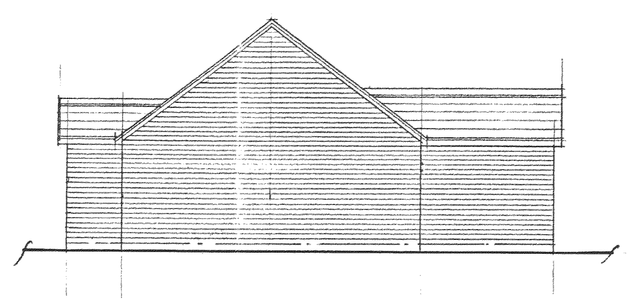

prop: side elev to no 20

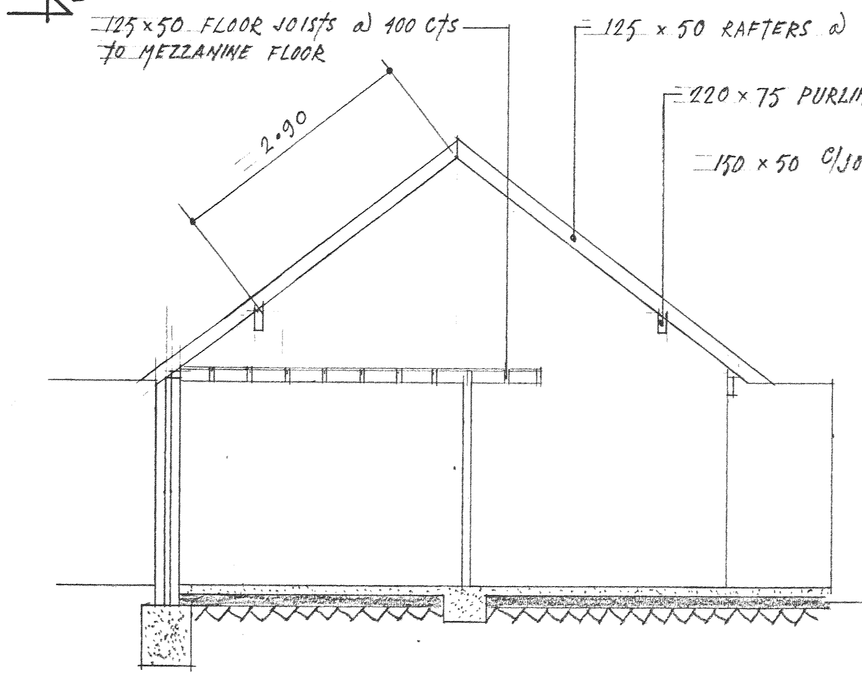


section aa'

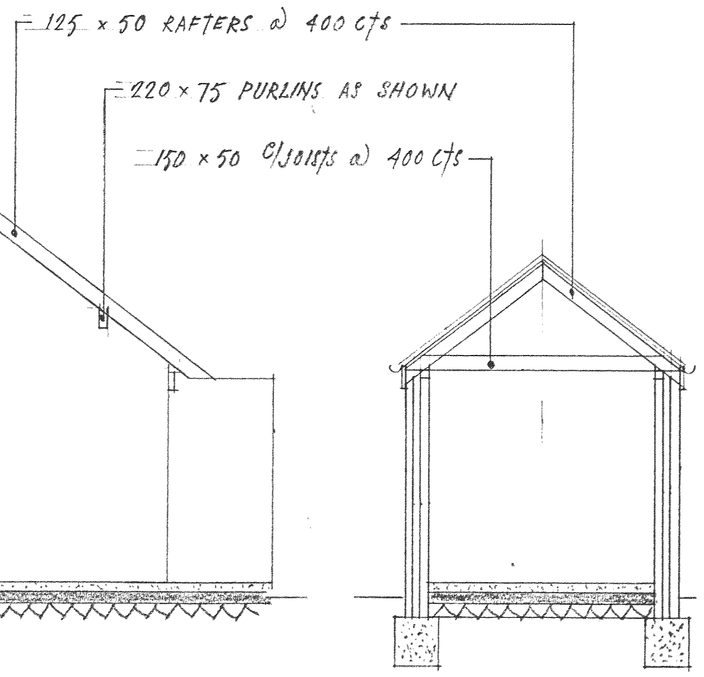

section bb
cc similar

NOTES:
All dimensions must be checked on site and not scaled from this drawing.

13·3

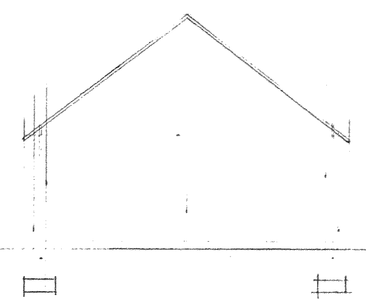

A		
	Date	Revisions

© copyright

Client
MR. CHRIS AUGER.

Job Title
22, EQUITY ROAD,
EARL SHILTON
LEICS.

Drawing Title
PROPOSED EXTENSION & ALTERATIONS TO DETACHED BUNGALOW

0771 680610.

Scale 1:50 & 1:100

Date JAN 2009 | Drawn by D.J. WILKINSON.

Drg. No. 4164 PP 664683 | Rev.

18.250.

2 plans.

JOHN E. WRIGHT 526657

594 × 841mm A1