

front elevation

side elevation

rear elevation

side elevation
facing no.37

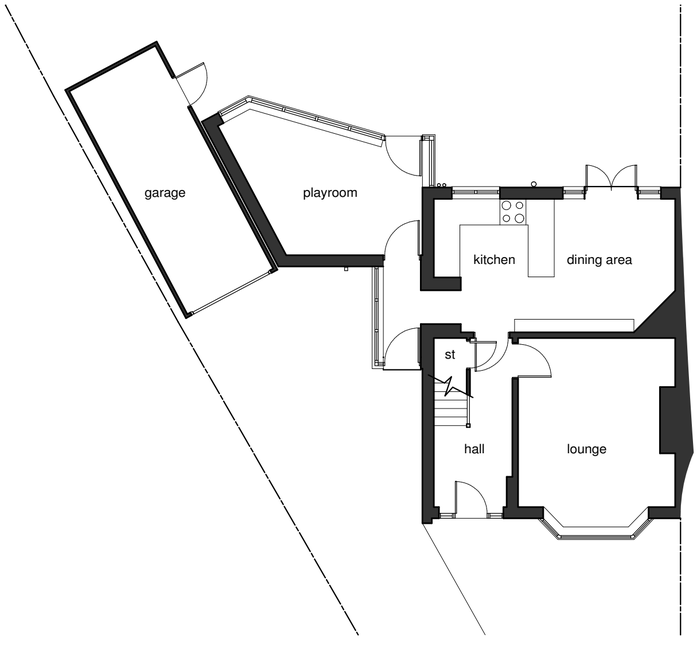

ground floor plan

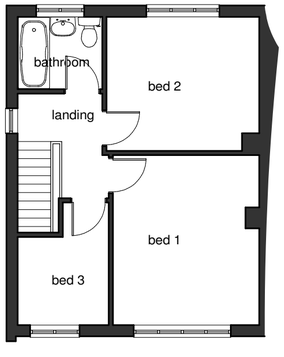

first floor plan

block plan
scale 1:500



location plan
scale 1:1250

client	**Messrs Salisbury & Bennett**		
project	proposed extensions & alterations 35 York Road, Hinckley		
drawing	**survey drawing**		
scale	1 : 100	sheet	A2
author	JAF	date	AUG 2011

hayward ARCHITECTS LTD
19 Station Rd
Hinckley
Leicestershire
LE10 1AW
Tel: 01455 635665
Fax: 01455 618971
www.hayward-architects.co.uk

job No	drawing No
11/75	01

THE COPYRIGHT OF THIS DRAWING IS VESTED IN HAYWARD ARCHITECTS LTD.
REPRODUCTION IN ANY FORM, EITHER IN WHOLE OR IN PART IS FORBIDDEN WITHOUT THE PRIOR WRITTEN PERMISSION
OF THE COPYRIGHT HOLDER. DO NOT SCALE FROM DRAWING AND ONLY FIGURED DIMENSIONS ARE TO BE USED