
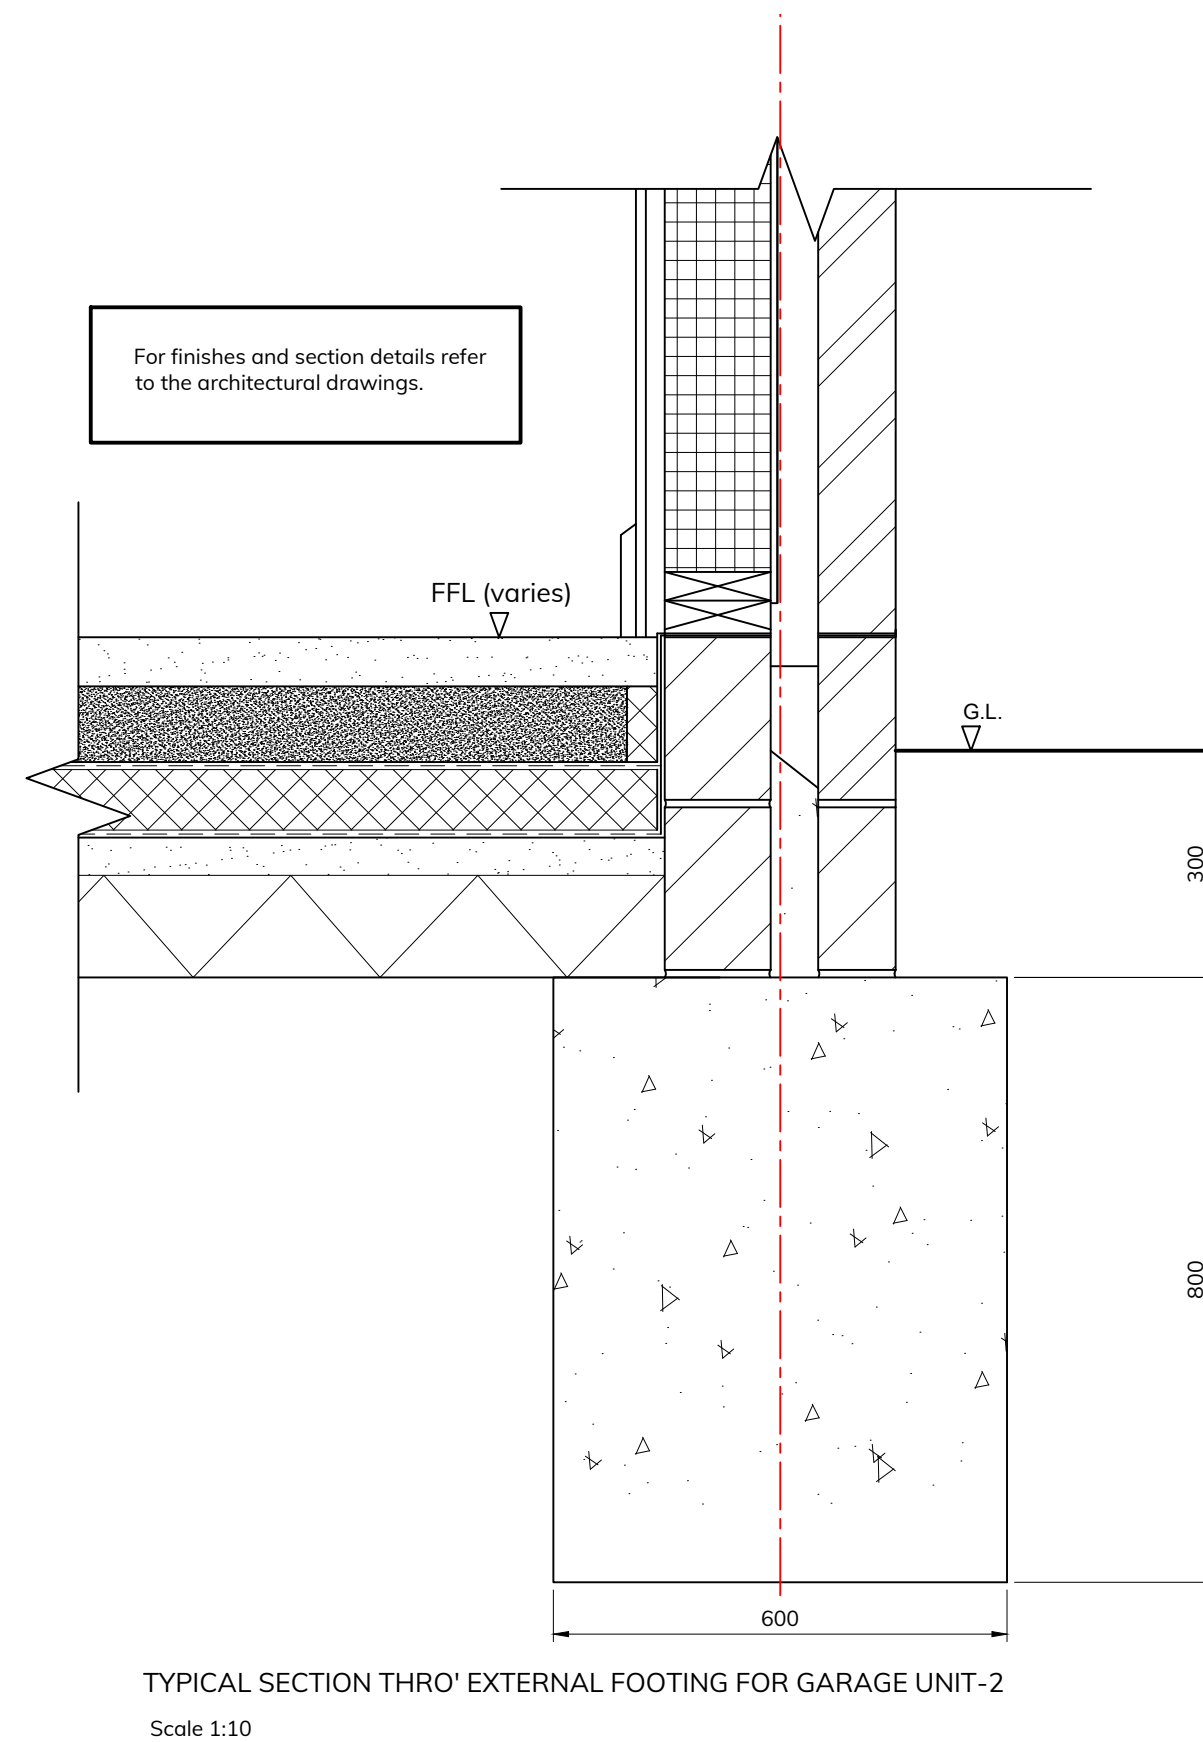
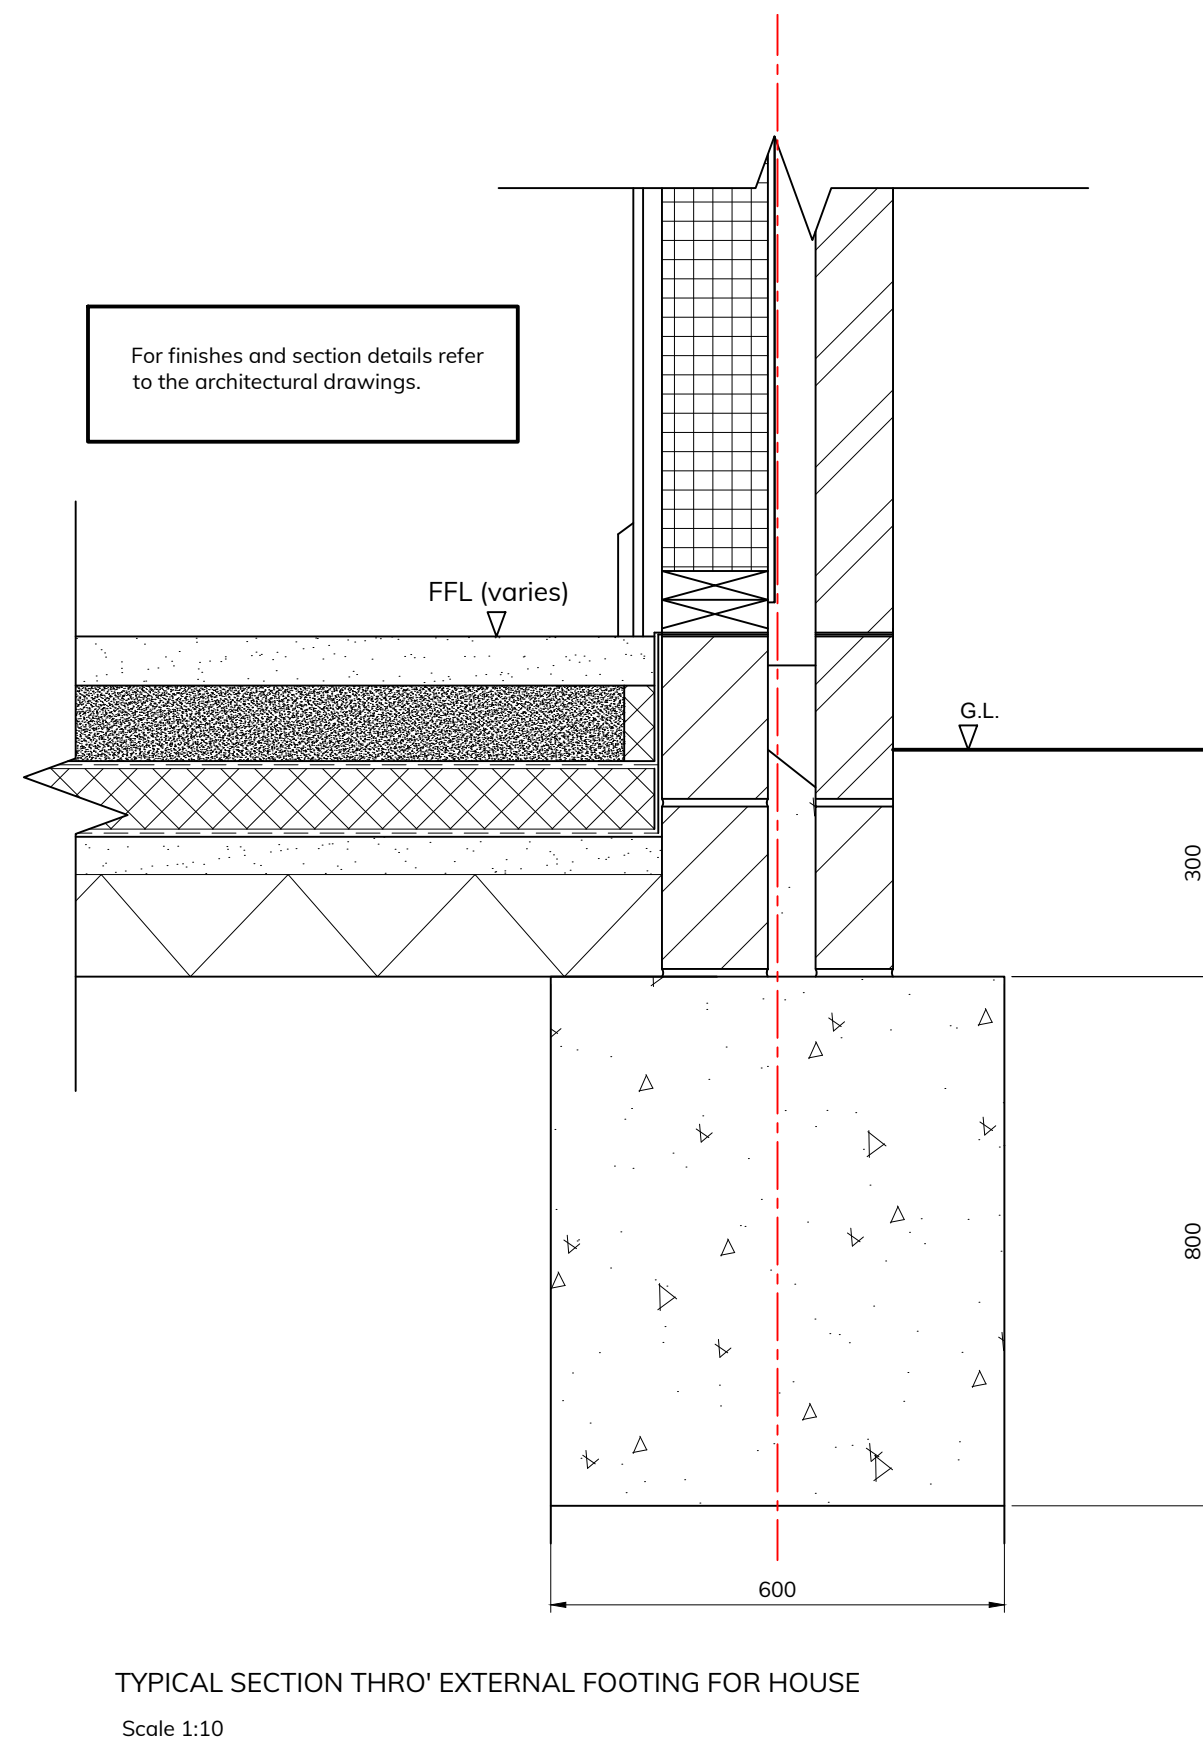
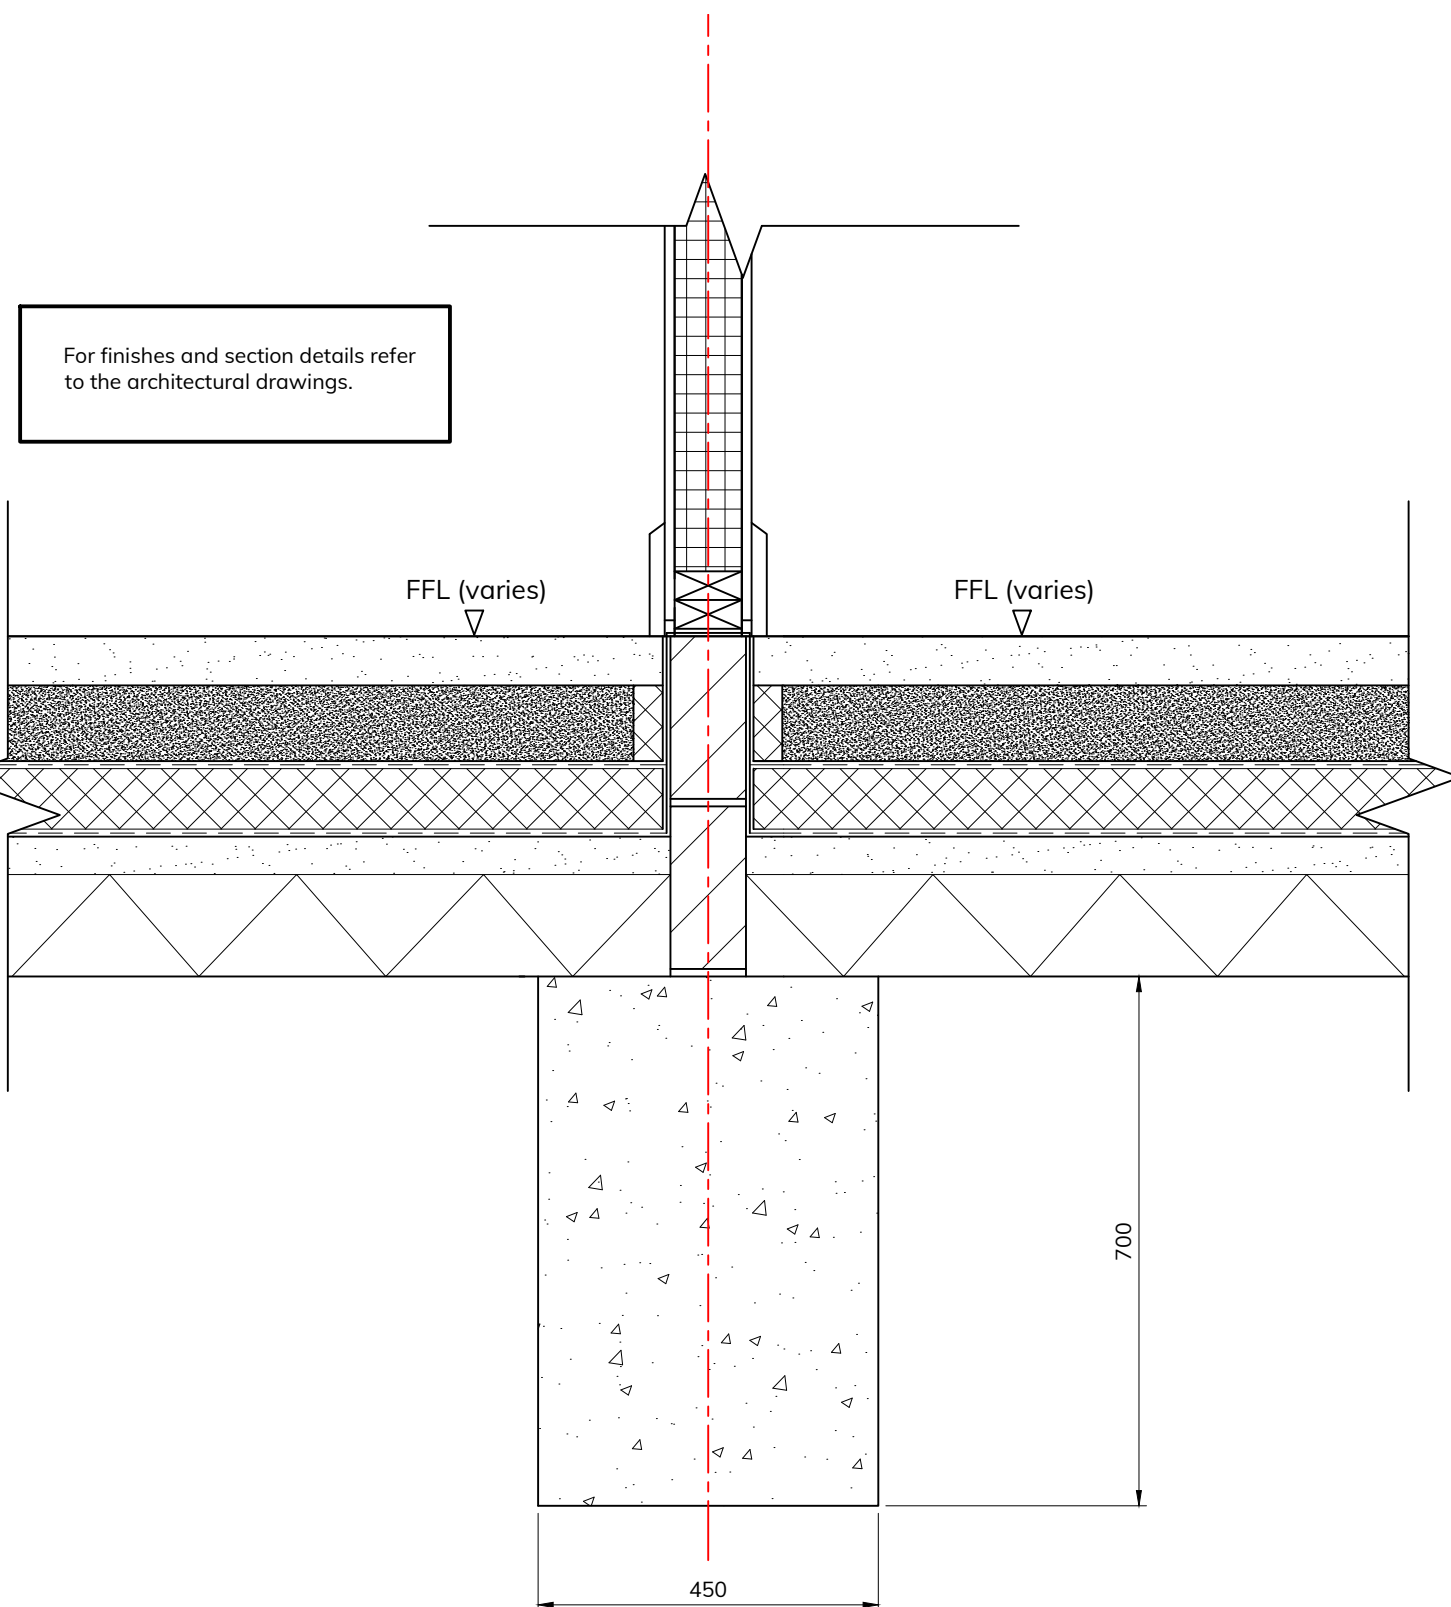
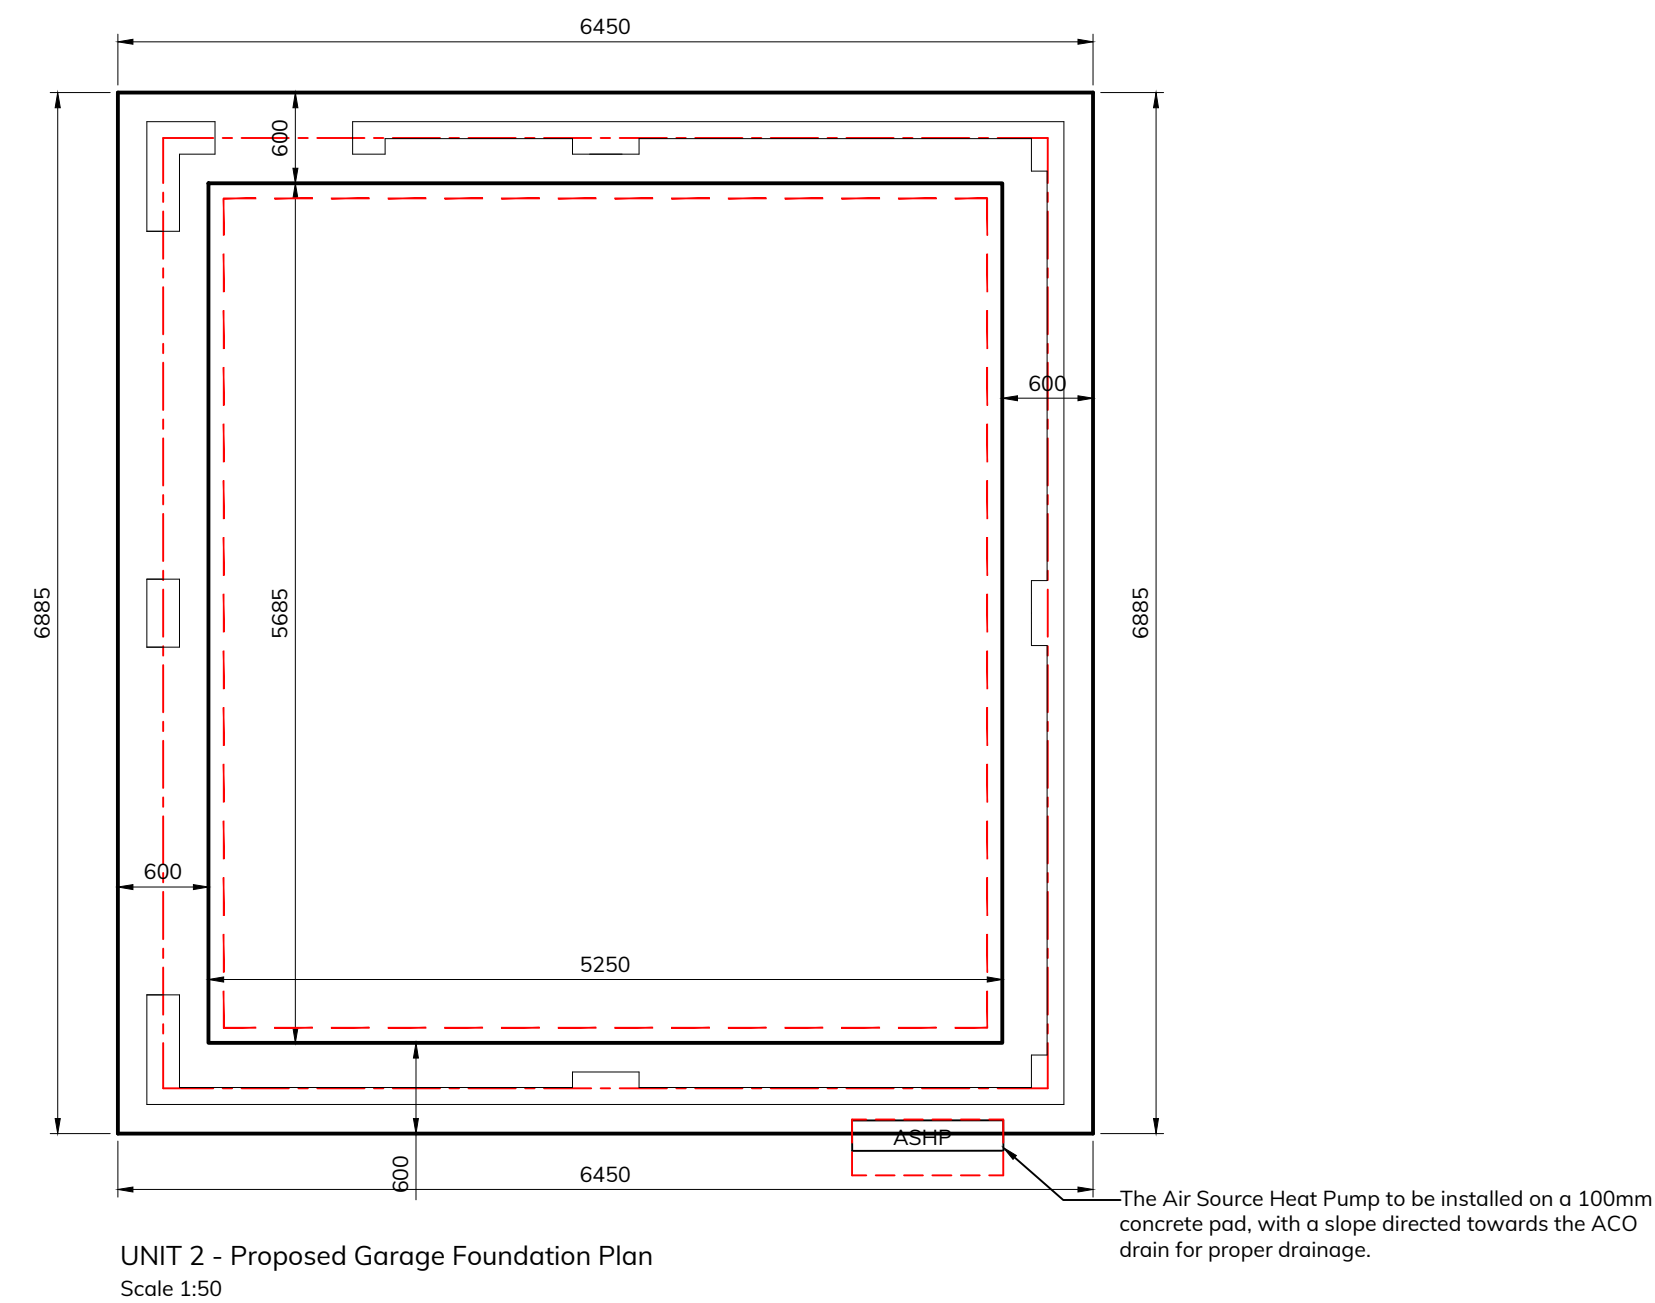


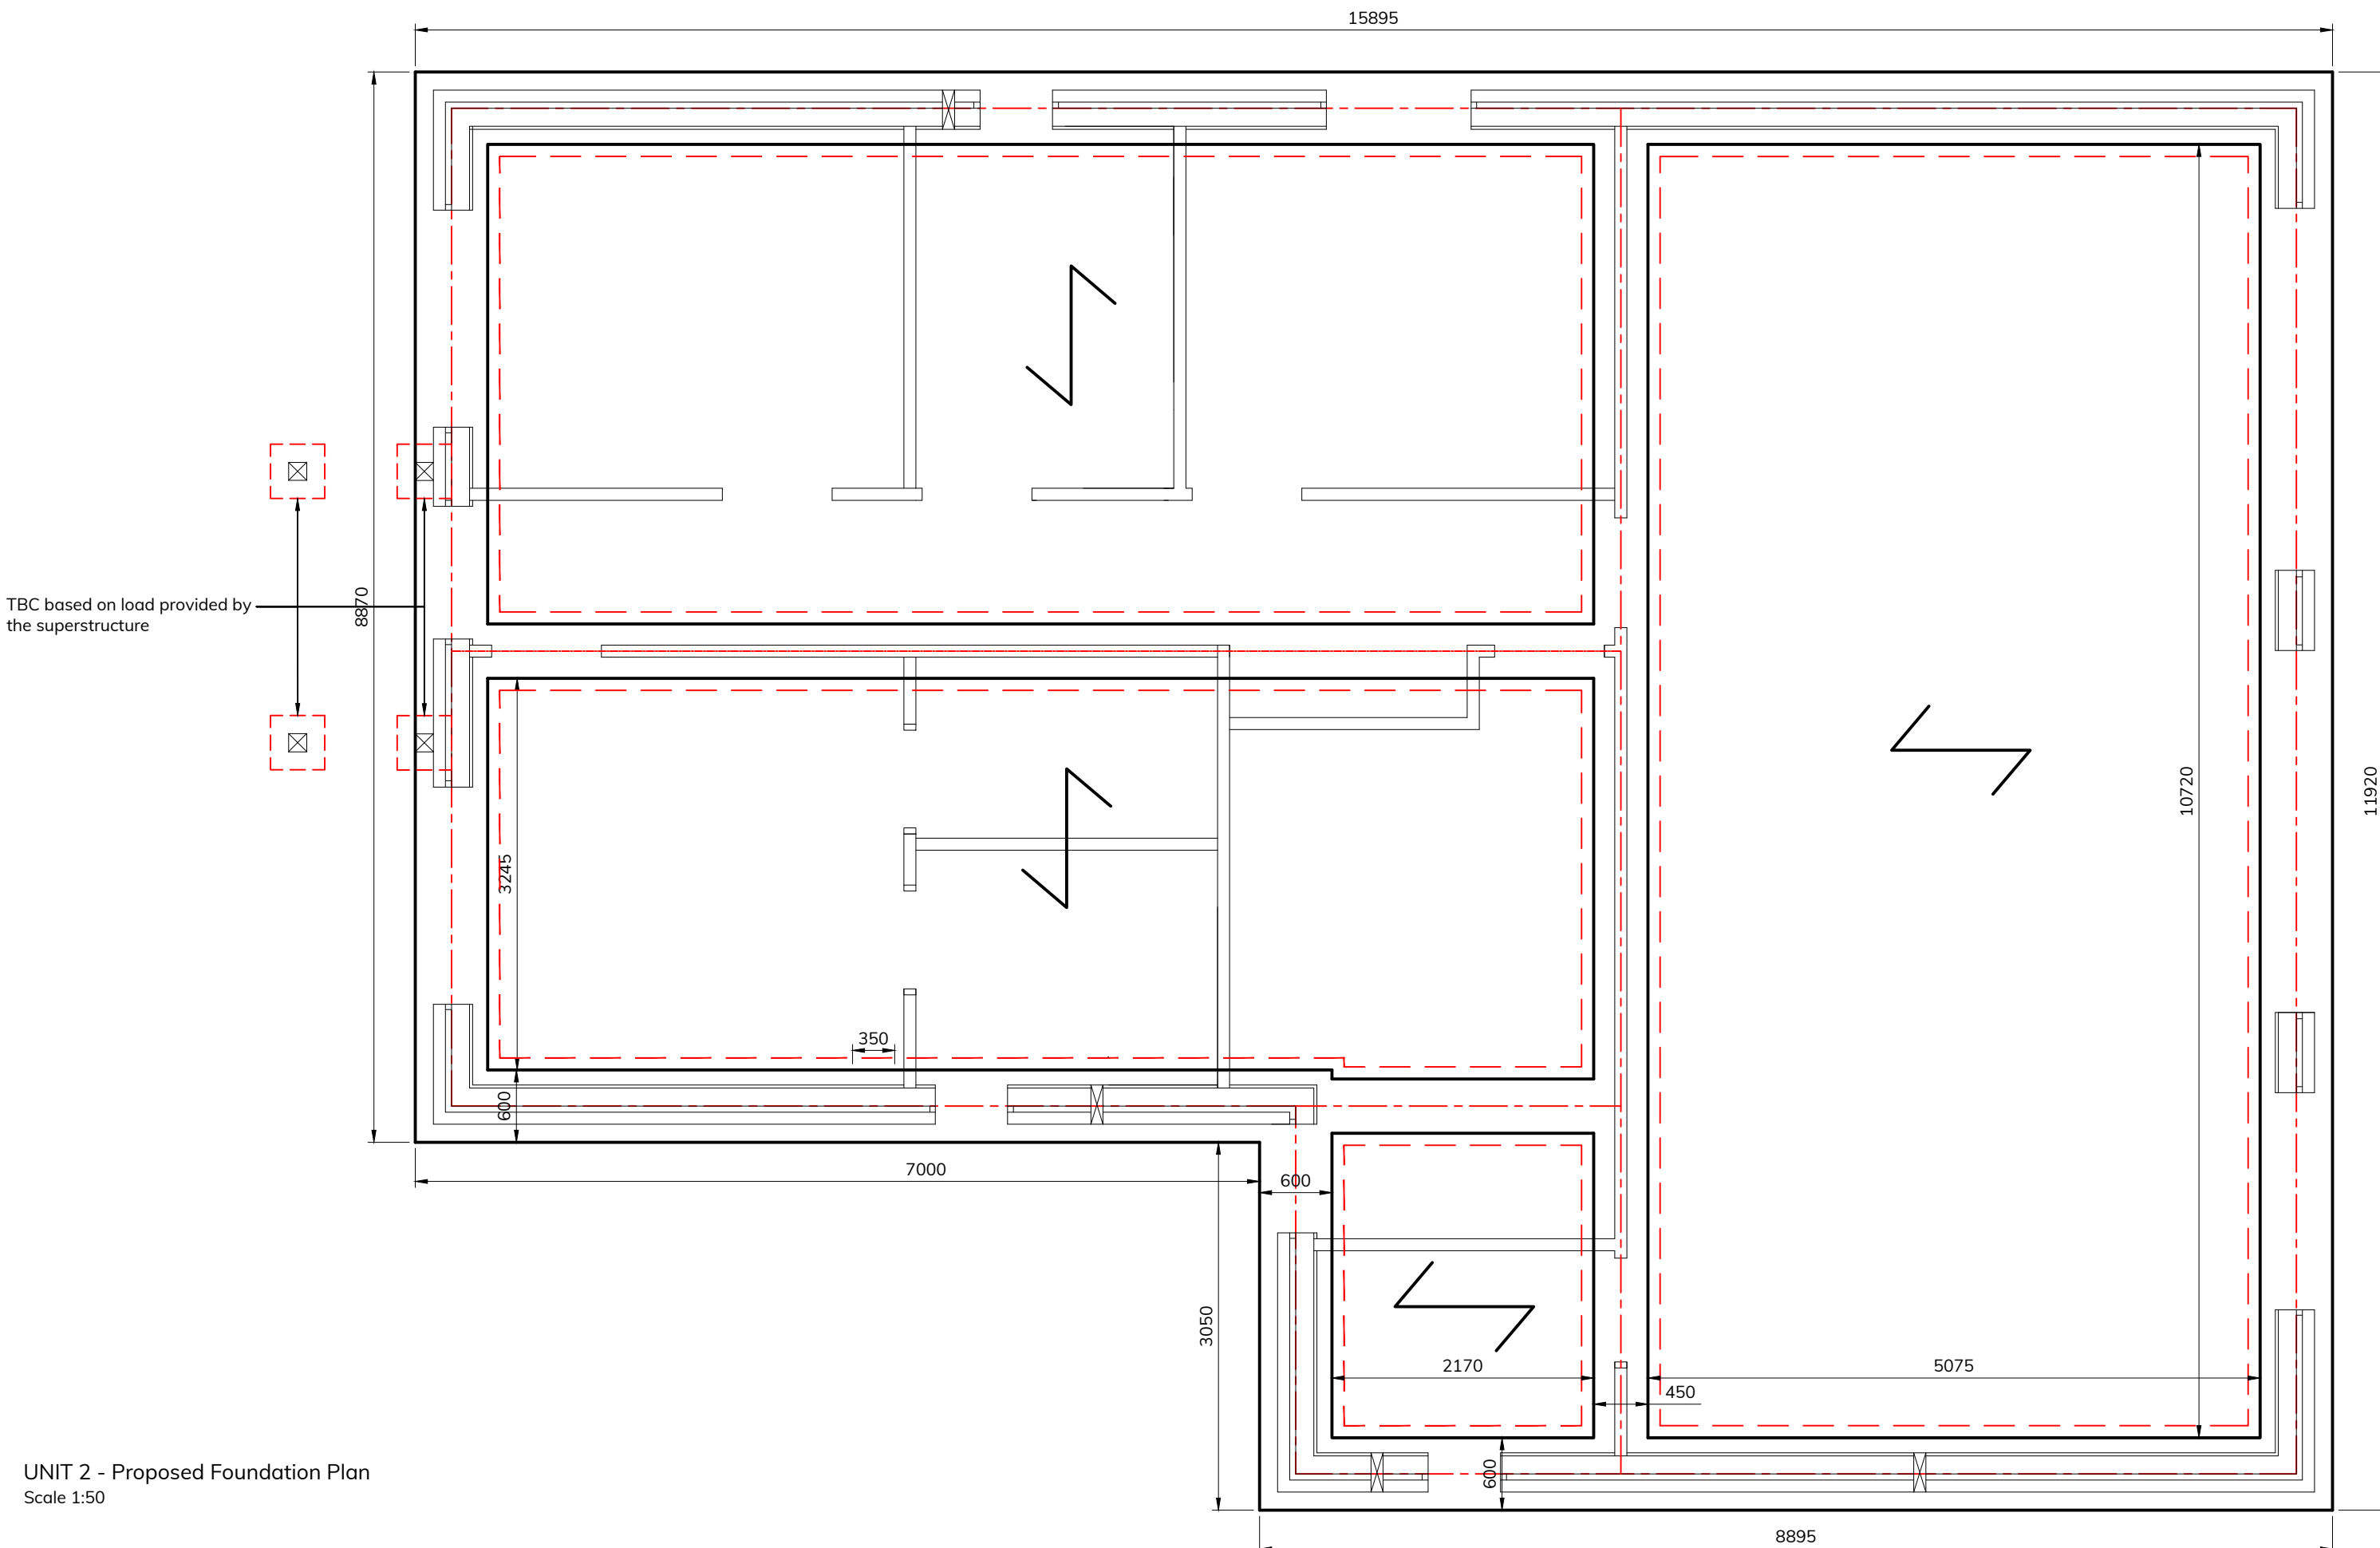

Key

EXTENT OF CLAYBOARD
SLEEPER WALLS TO BE PROPOSED

General Notes

Do not scale dimensions off this drawing.
All dimensions to be in millimeters unless otherwise stated.
Any discrepancy between dimensions on this drawing are to be referred to the Engineer immediately.
Contractor to check dimensions on site, prior to commencement.
This drawing must be reading in conjunction with the ASP and Architectural drawings.
Concrete to foundations to be Grade C20.
All external walls to be central on foundations.
All internal walls to be central on foundations unless shown otherwise.
Refer to the architect's drawings for exact location of walls.
Superstructure designer to review and confirm load bearing walls.