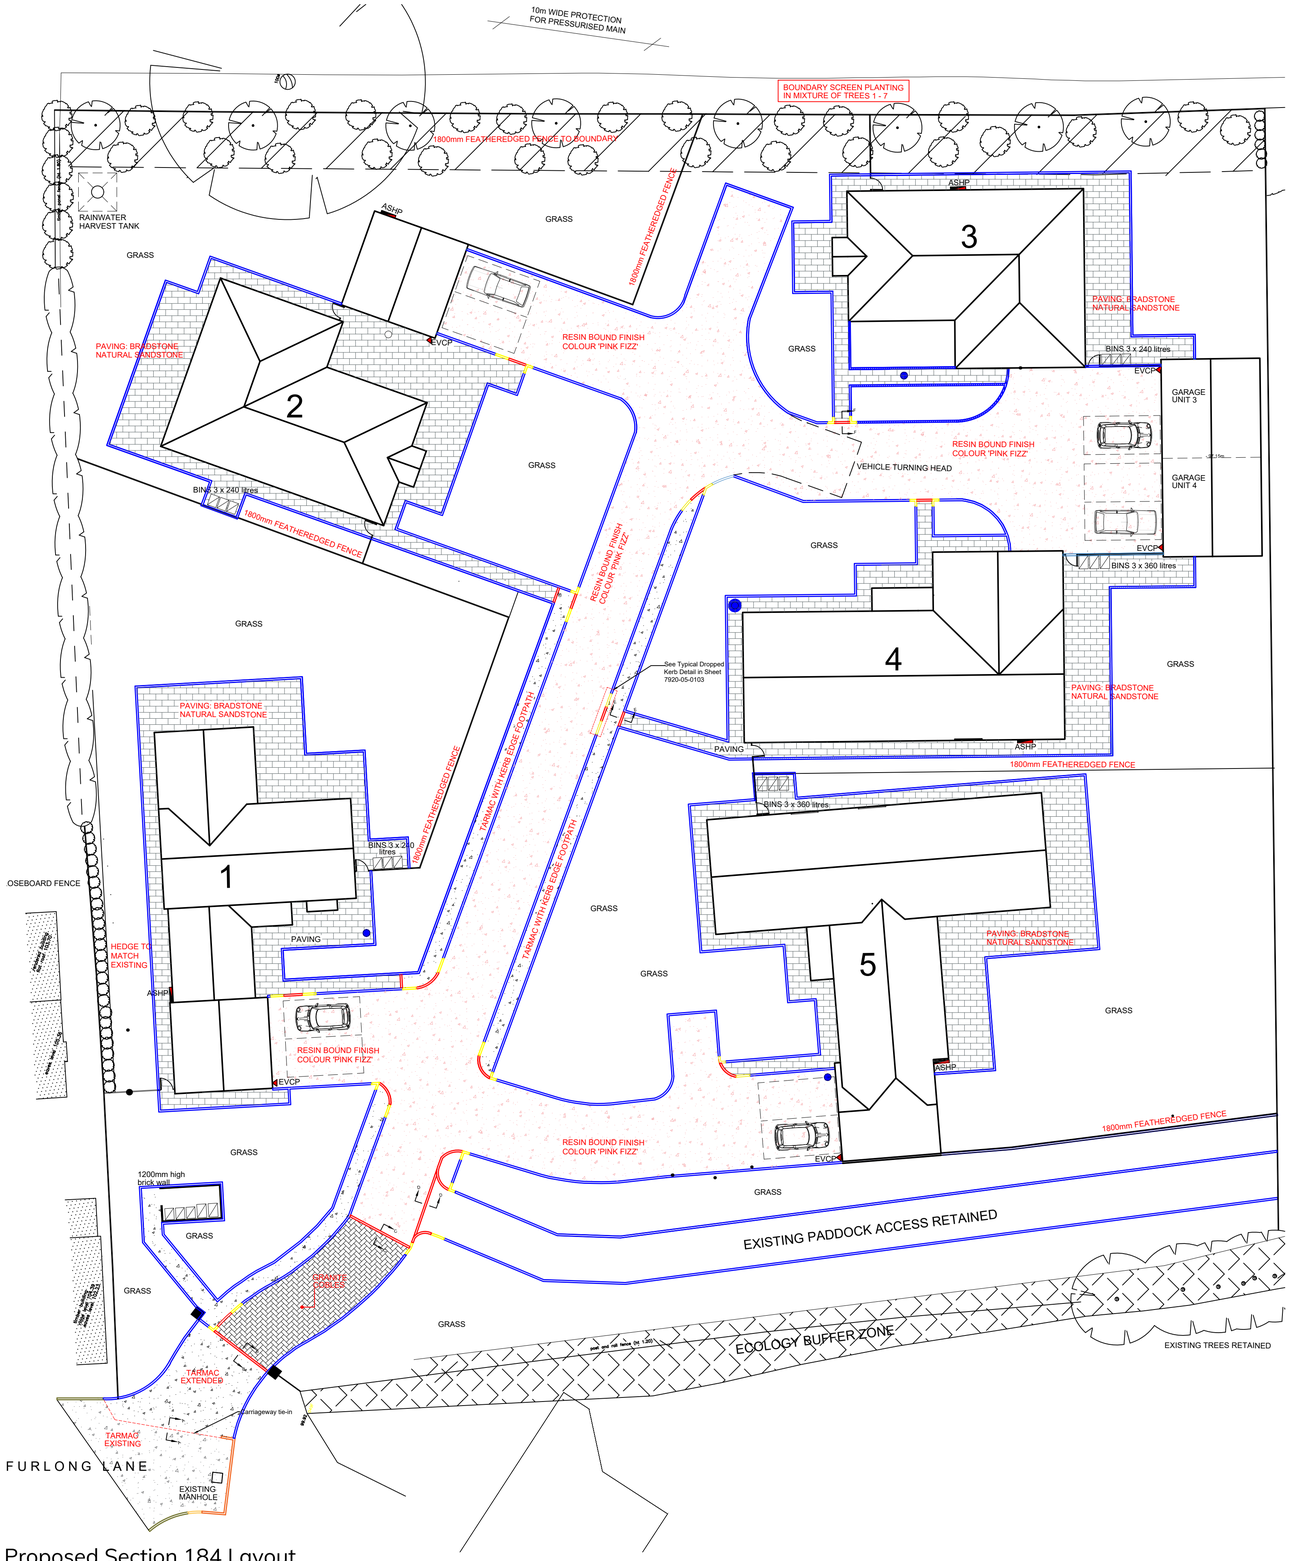

Proposed Section 184 Layout
Scale 1:200

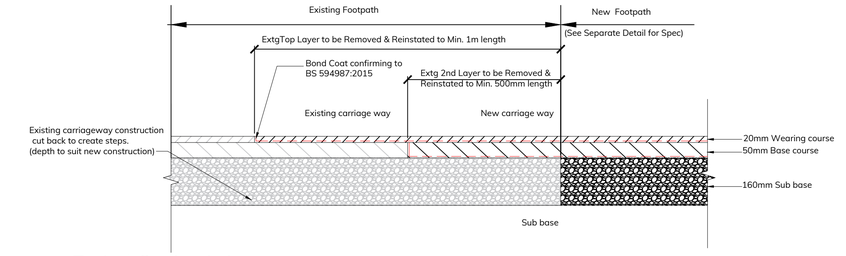

Typical Section A-A
Scale 1:10

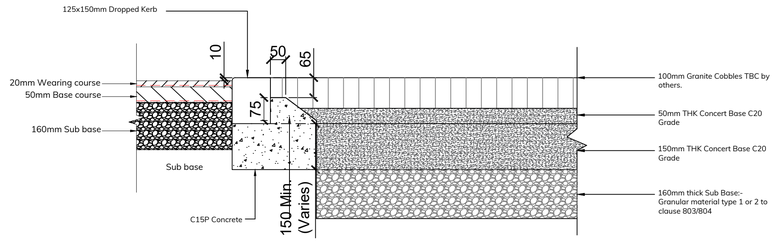

Typical Section B-B
Scale 1:10

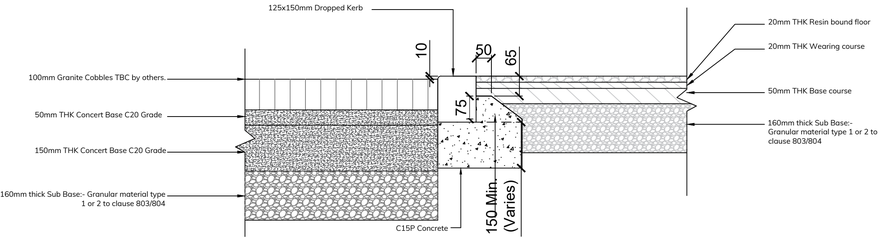

Typical Section C-C
Scale 1:10

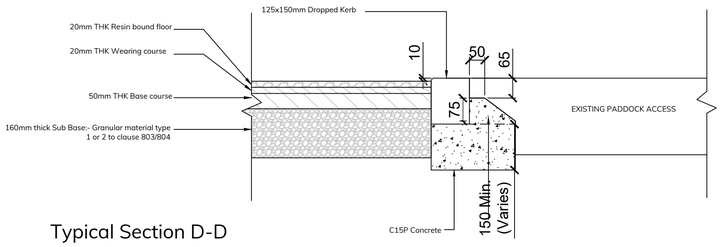

Typical Section D-D
Scale 1:10

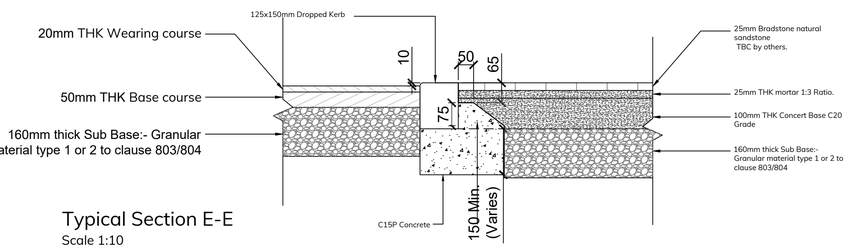

Typical Section E-E
Scale 1:10

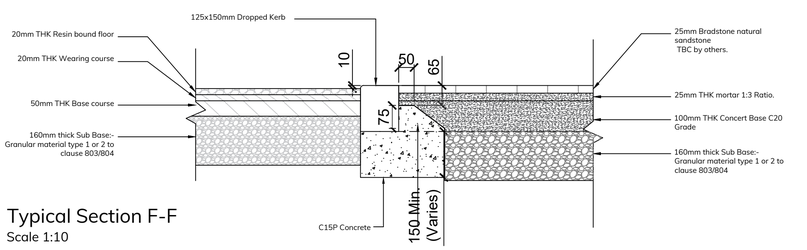

Typical Section F-F
Scale 1:10

This drawing contains confidential information of ASP Consulting Bidborough Ltd. ("The Company") and all copyright, design right and other intellectual property rights in the drawing belongs to The Company. No part of this drawing may be copied or reproduced (whether electronically or otherwise) without the prior written consent of the Company. Any drawing lent and not purchased must promptly be returned to the Company. No information shall be disclosed, disclosed or used for purposes other than those for which prior written consent of The Company has been given.

The reader is notified that CDM regulations may apply to the contract, and that appropriate Health & Safety Risk Assessments are Method Statements will be needed to comply with the regulations when applicable. It is the Client's responsibility to advise relevant appointed parties (Principal Contractor, Principal Designer, Designers, Contractors, Sub-Contractors, Suppliers etc.) of