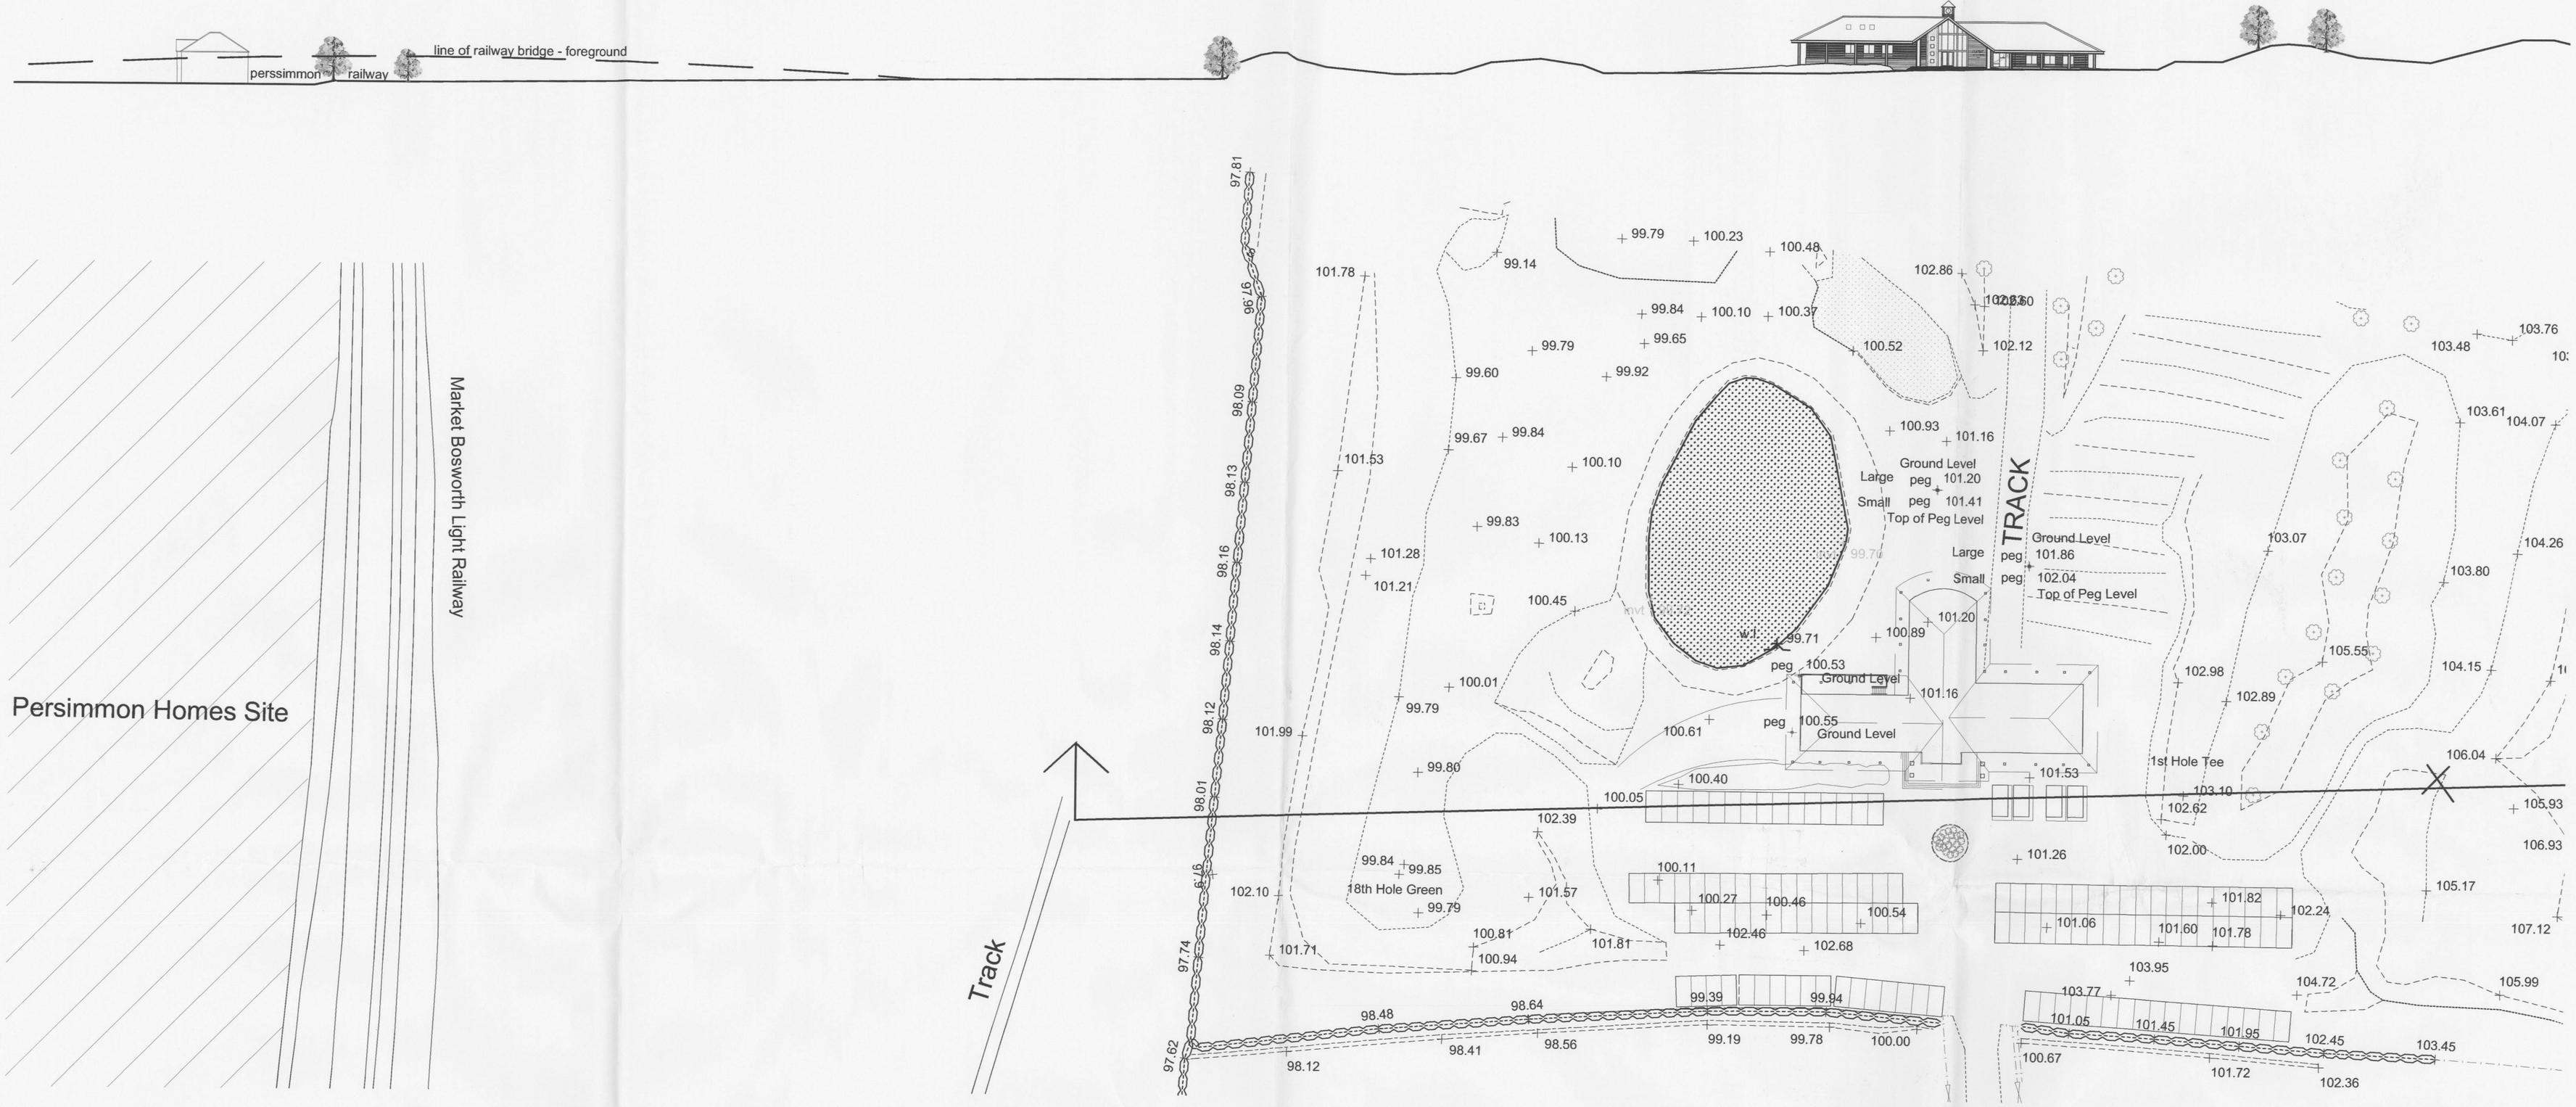

BRIAN DEARLOVE PARTNERSHIP

Unit C Edward House
Grange Business Park
Enderby Road,Whetstone
Leicester tel (0116) 2783355

Site Section

PROPOSED DEVELOPMENT
Kyngs Golf and Country
Station Road
Market Bosworth

date	drg.no.
May 2008	X
scale 1:500	