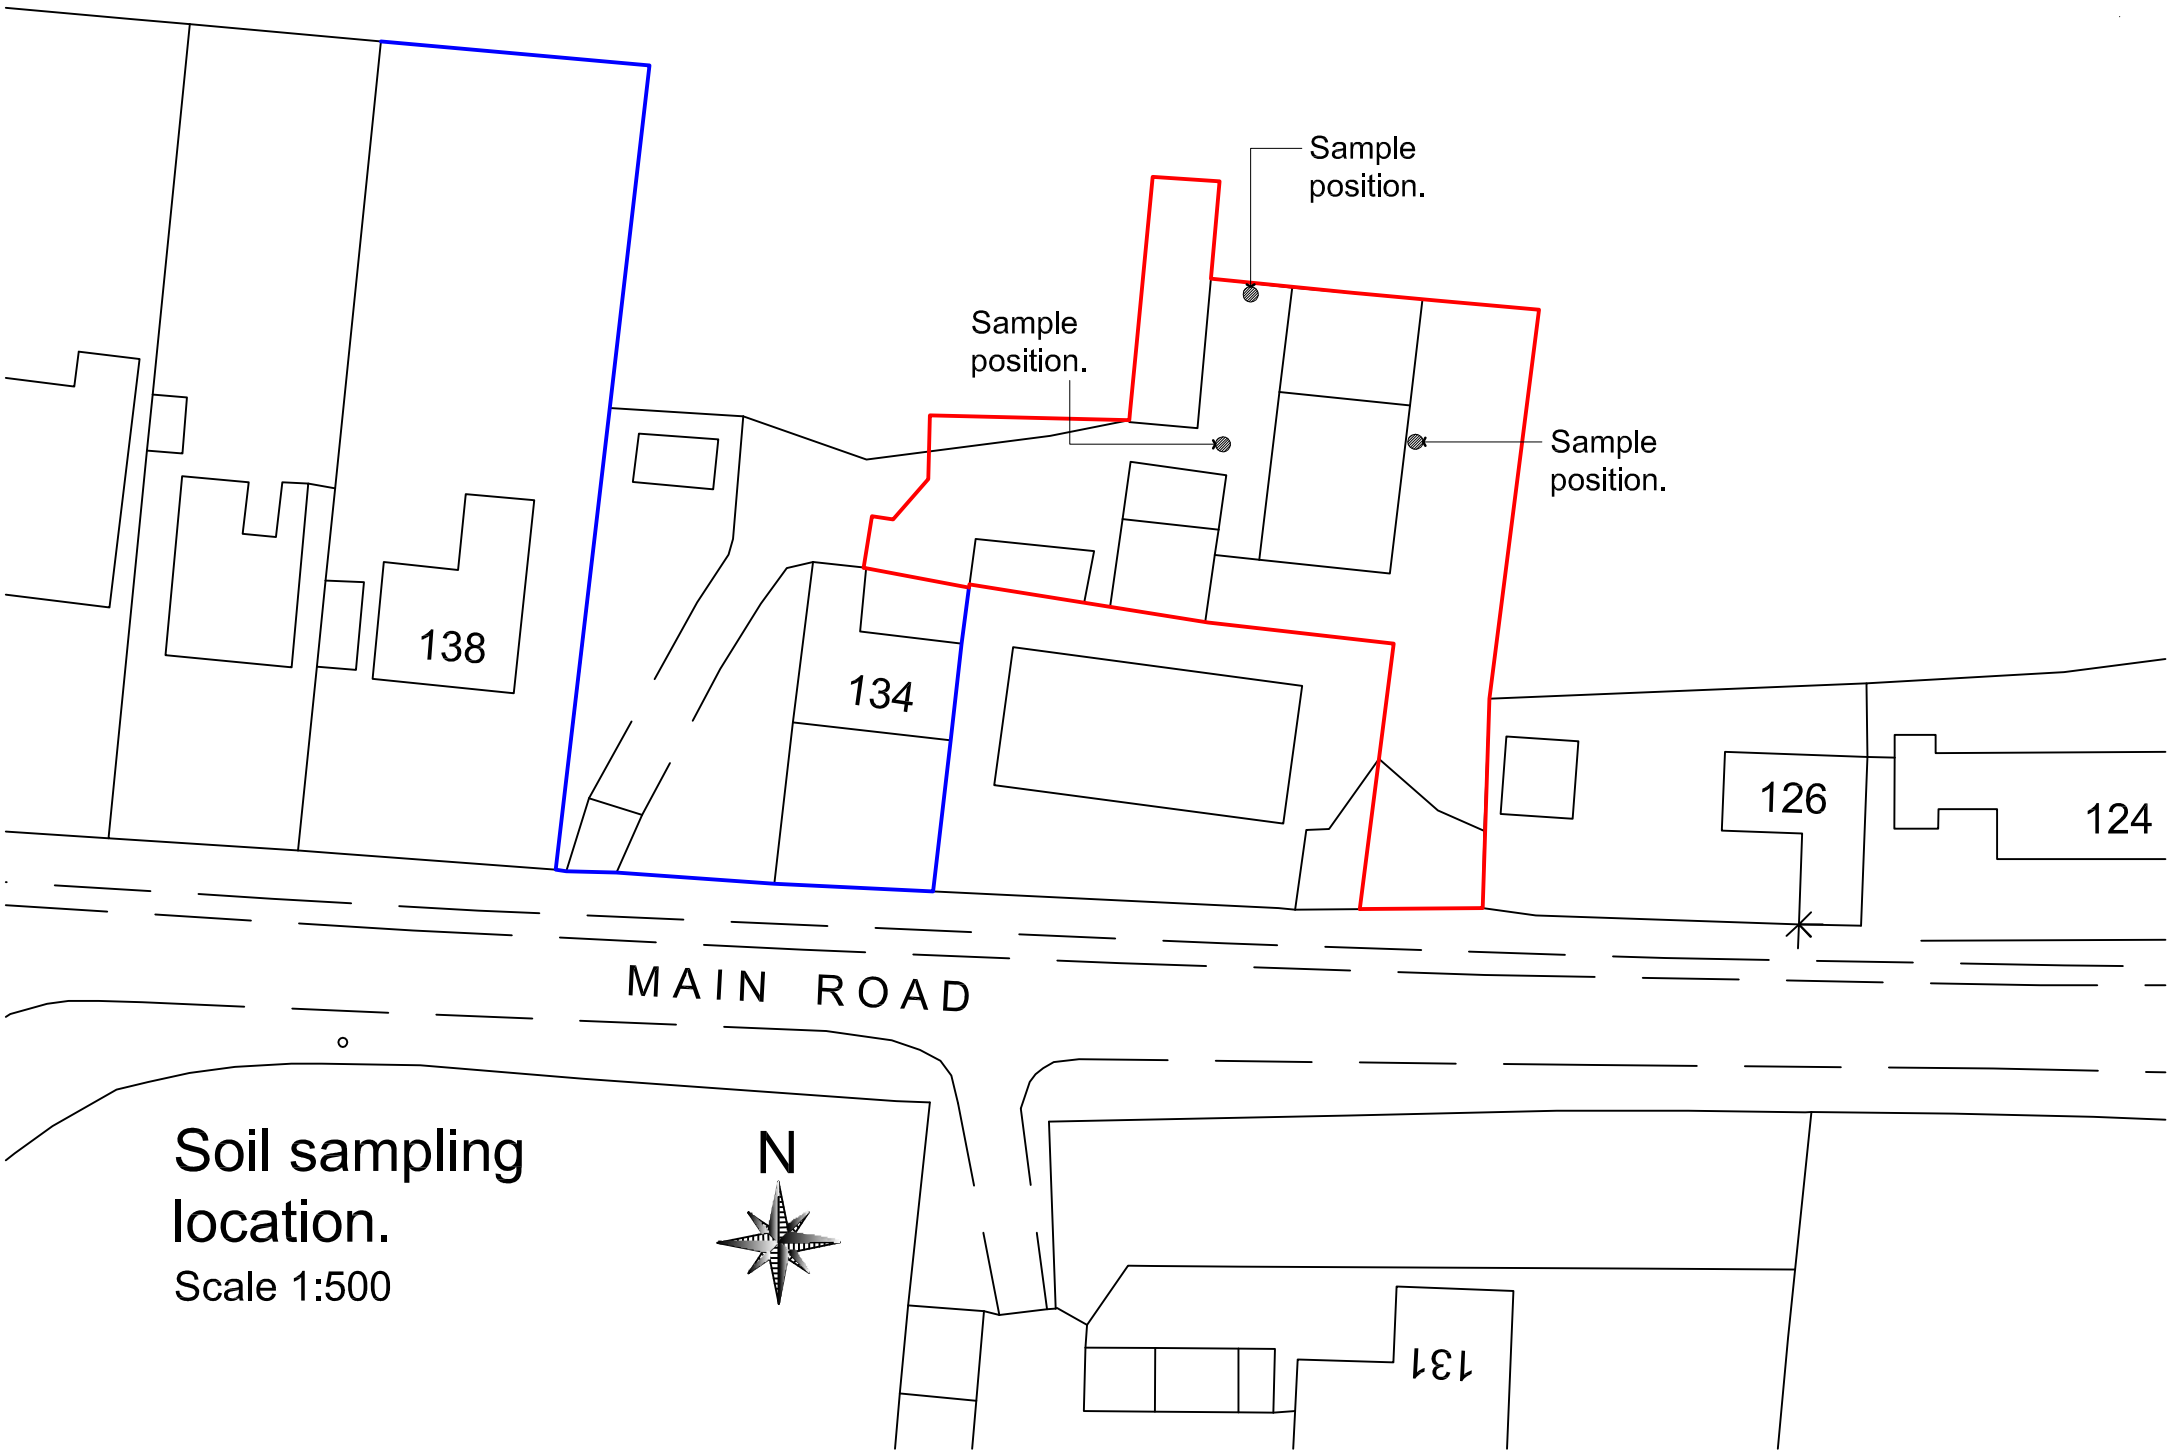

Sample position.
Sample position.
Sample position.
138
134
126
124
MAIN ROAD
131
Soil sampling location.
Scale 1:500
N