

NO DIMENSIONS TO BE SCALED FROM THIS DRAWING

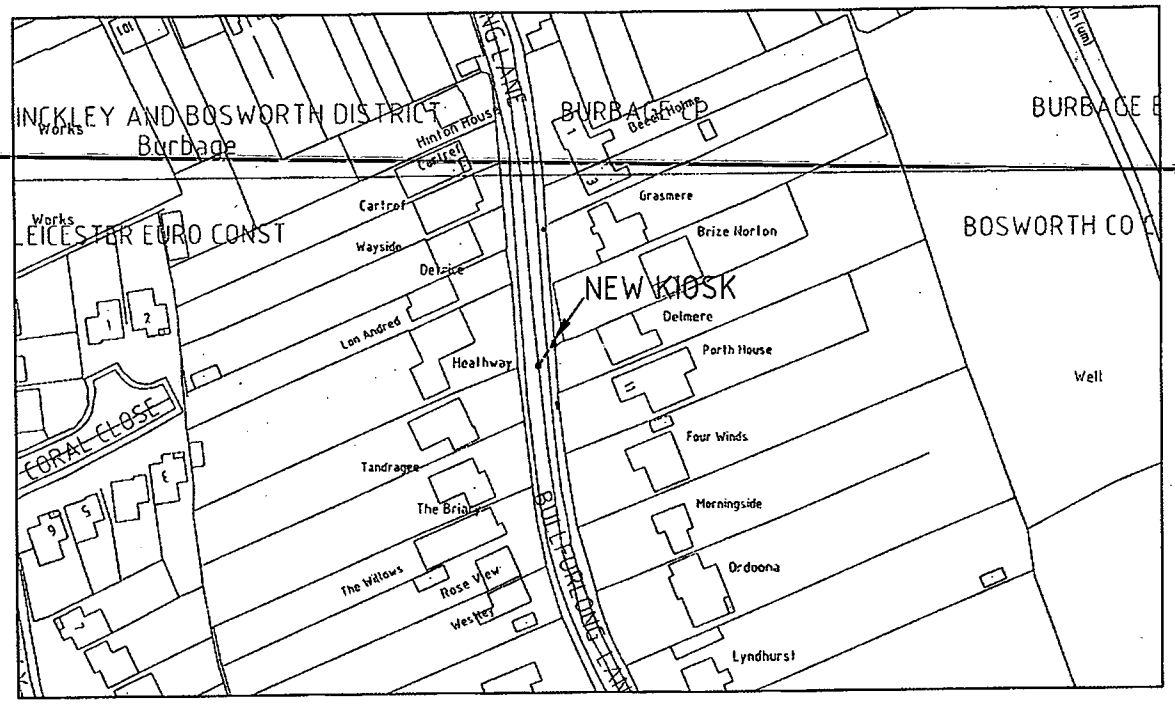



LOCATION PLAN
1/2000

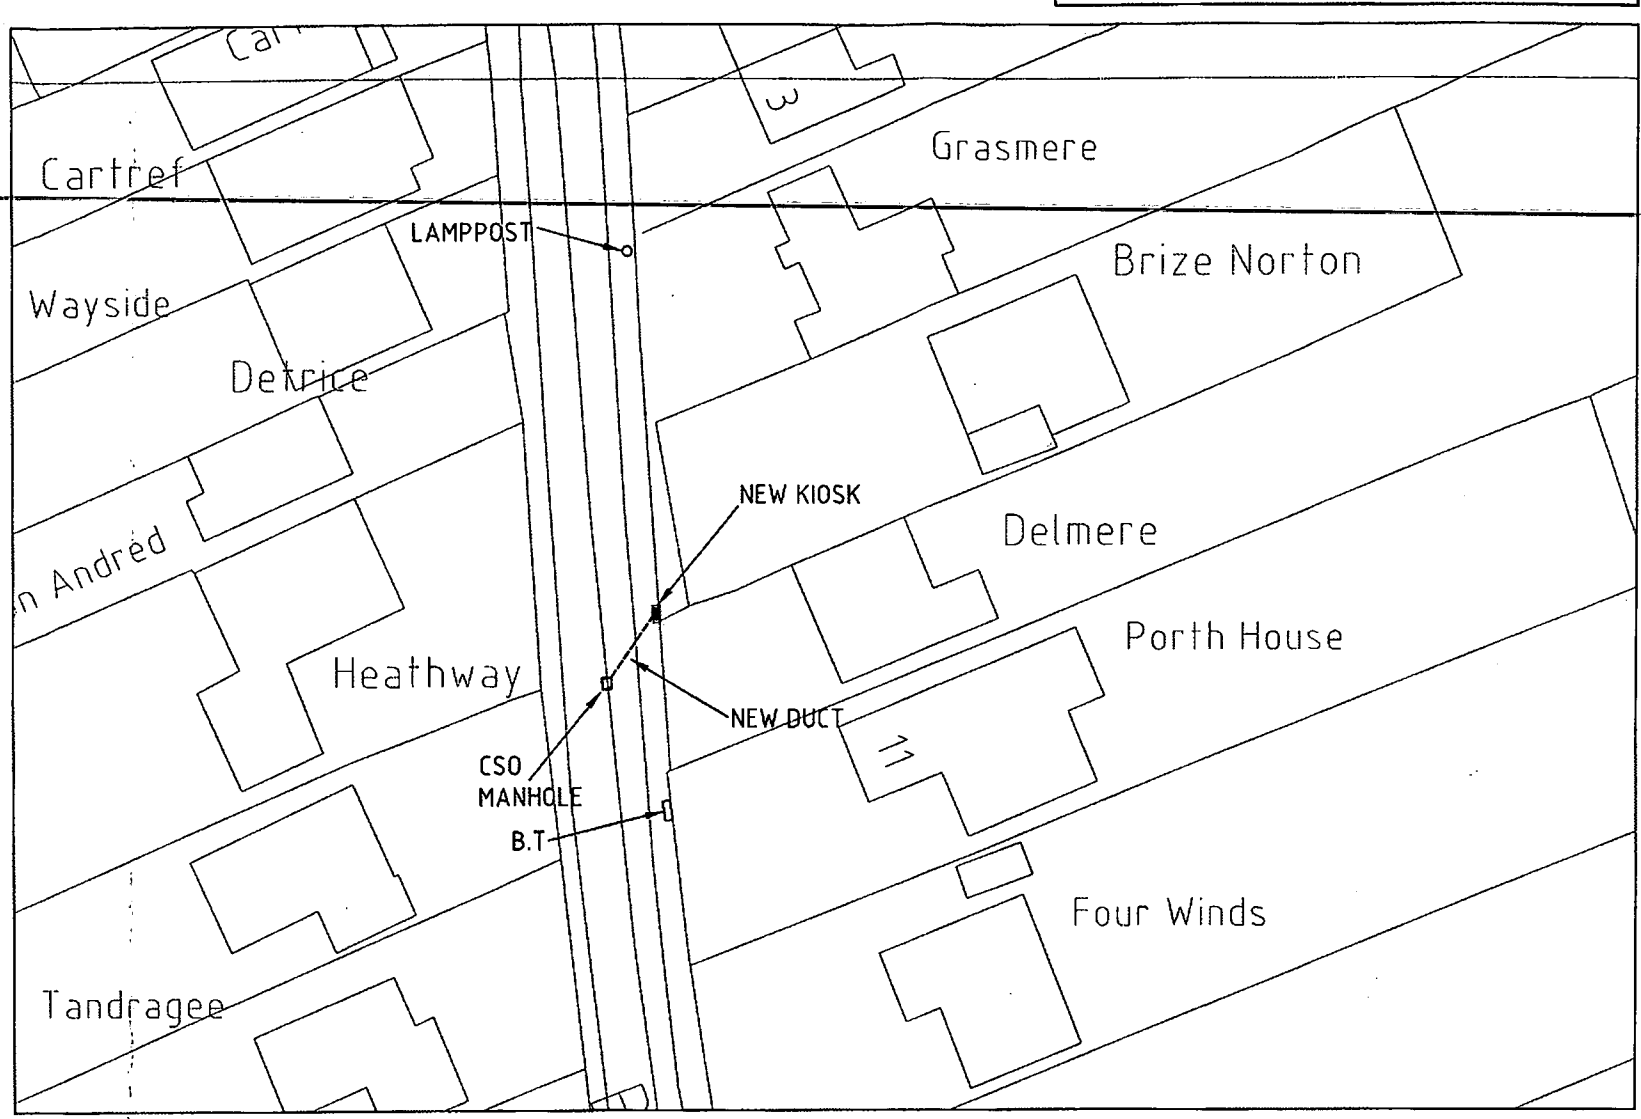

LAYOUT PLAN
1/500

PLAN

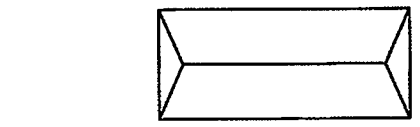

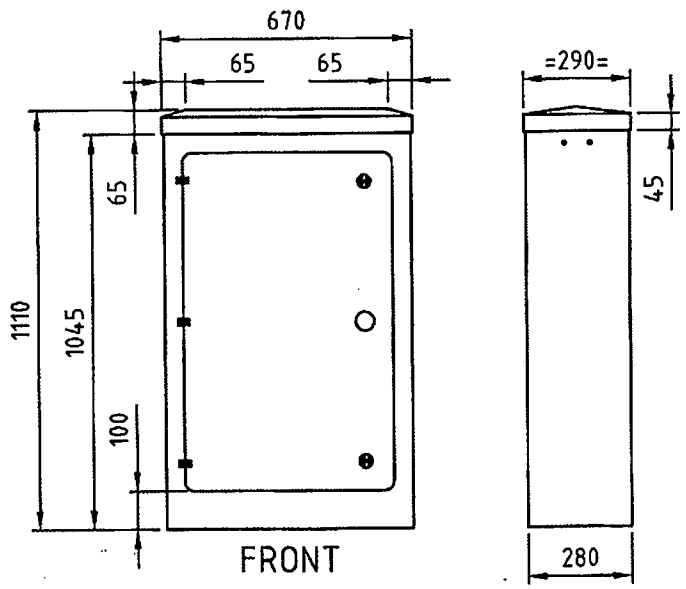

KIOSK
1/20

DEVELOPMENT SERVICES
27 SEP 2007
RECEIVED

A	First Issue	08.08.07	P.R.H	
Revisions		Date	Drawn	Chk'd

Severn Trent Water
ENGINEERING AND PURCHASING SERVICES

S.T.W Drawing Number
-

Client
Severn Trent Water Ltd

Architects
Consulting Engineers
Project Managers
Surveyors
PICK EVERARD
Halford House
Charles Street
Leicester
LE1 1HA
Phone 0116 223 4400
Fax 0116 223 4411/22/33
consultants@pickeverard.co.uk
www.pickeverard.co.uk

"The material contained in this drawing has been based upon the Ordnance Survey Map by Severn Trent Water Ltd. by permission of Ordnance Survey on behalf of the controller of Her Majesty's Stationery Office. © Crown copyright - Severn Trent Water Ltd. - WU298522."

"Document users, other than Severn Trent Water Business users, are advised that this document is provided for reference purpose only and no further copies should be made from it."

Project
Pollution Control Project

Drawing Title
507 - Bullfurlong Lane
Burbage
Grid Ref: SP43737 91971

Status
PLANNING

Scale - unless otherwise stated
AS SHOWN at A3

Drawing Number
060292/C/149

Rev
A