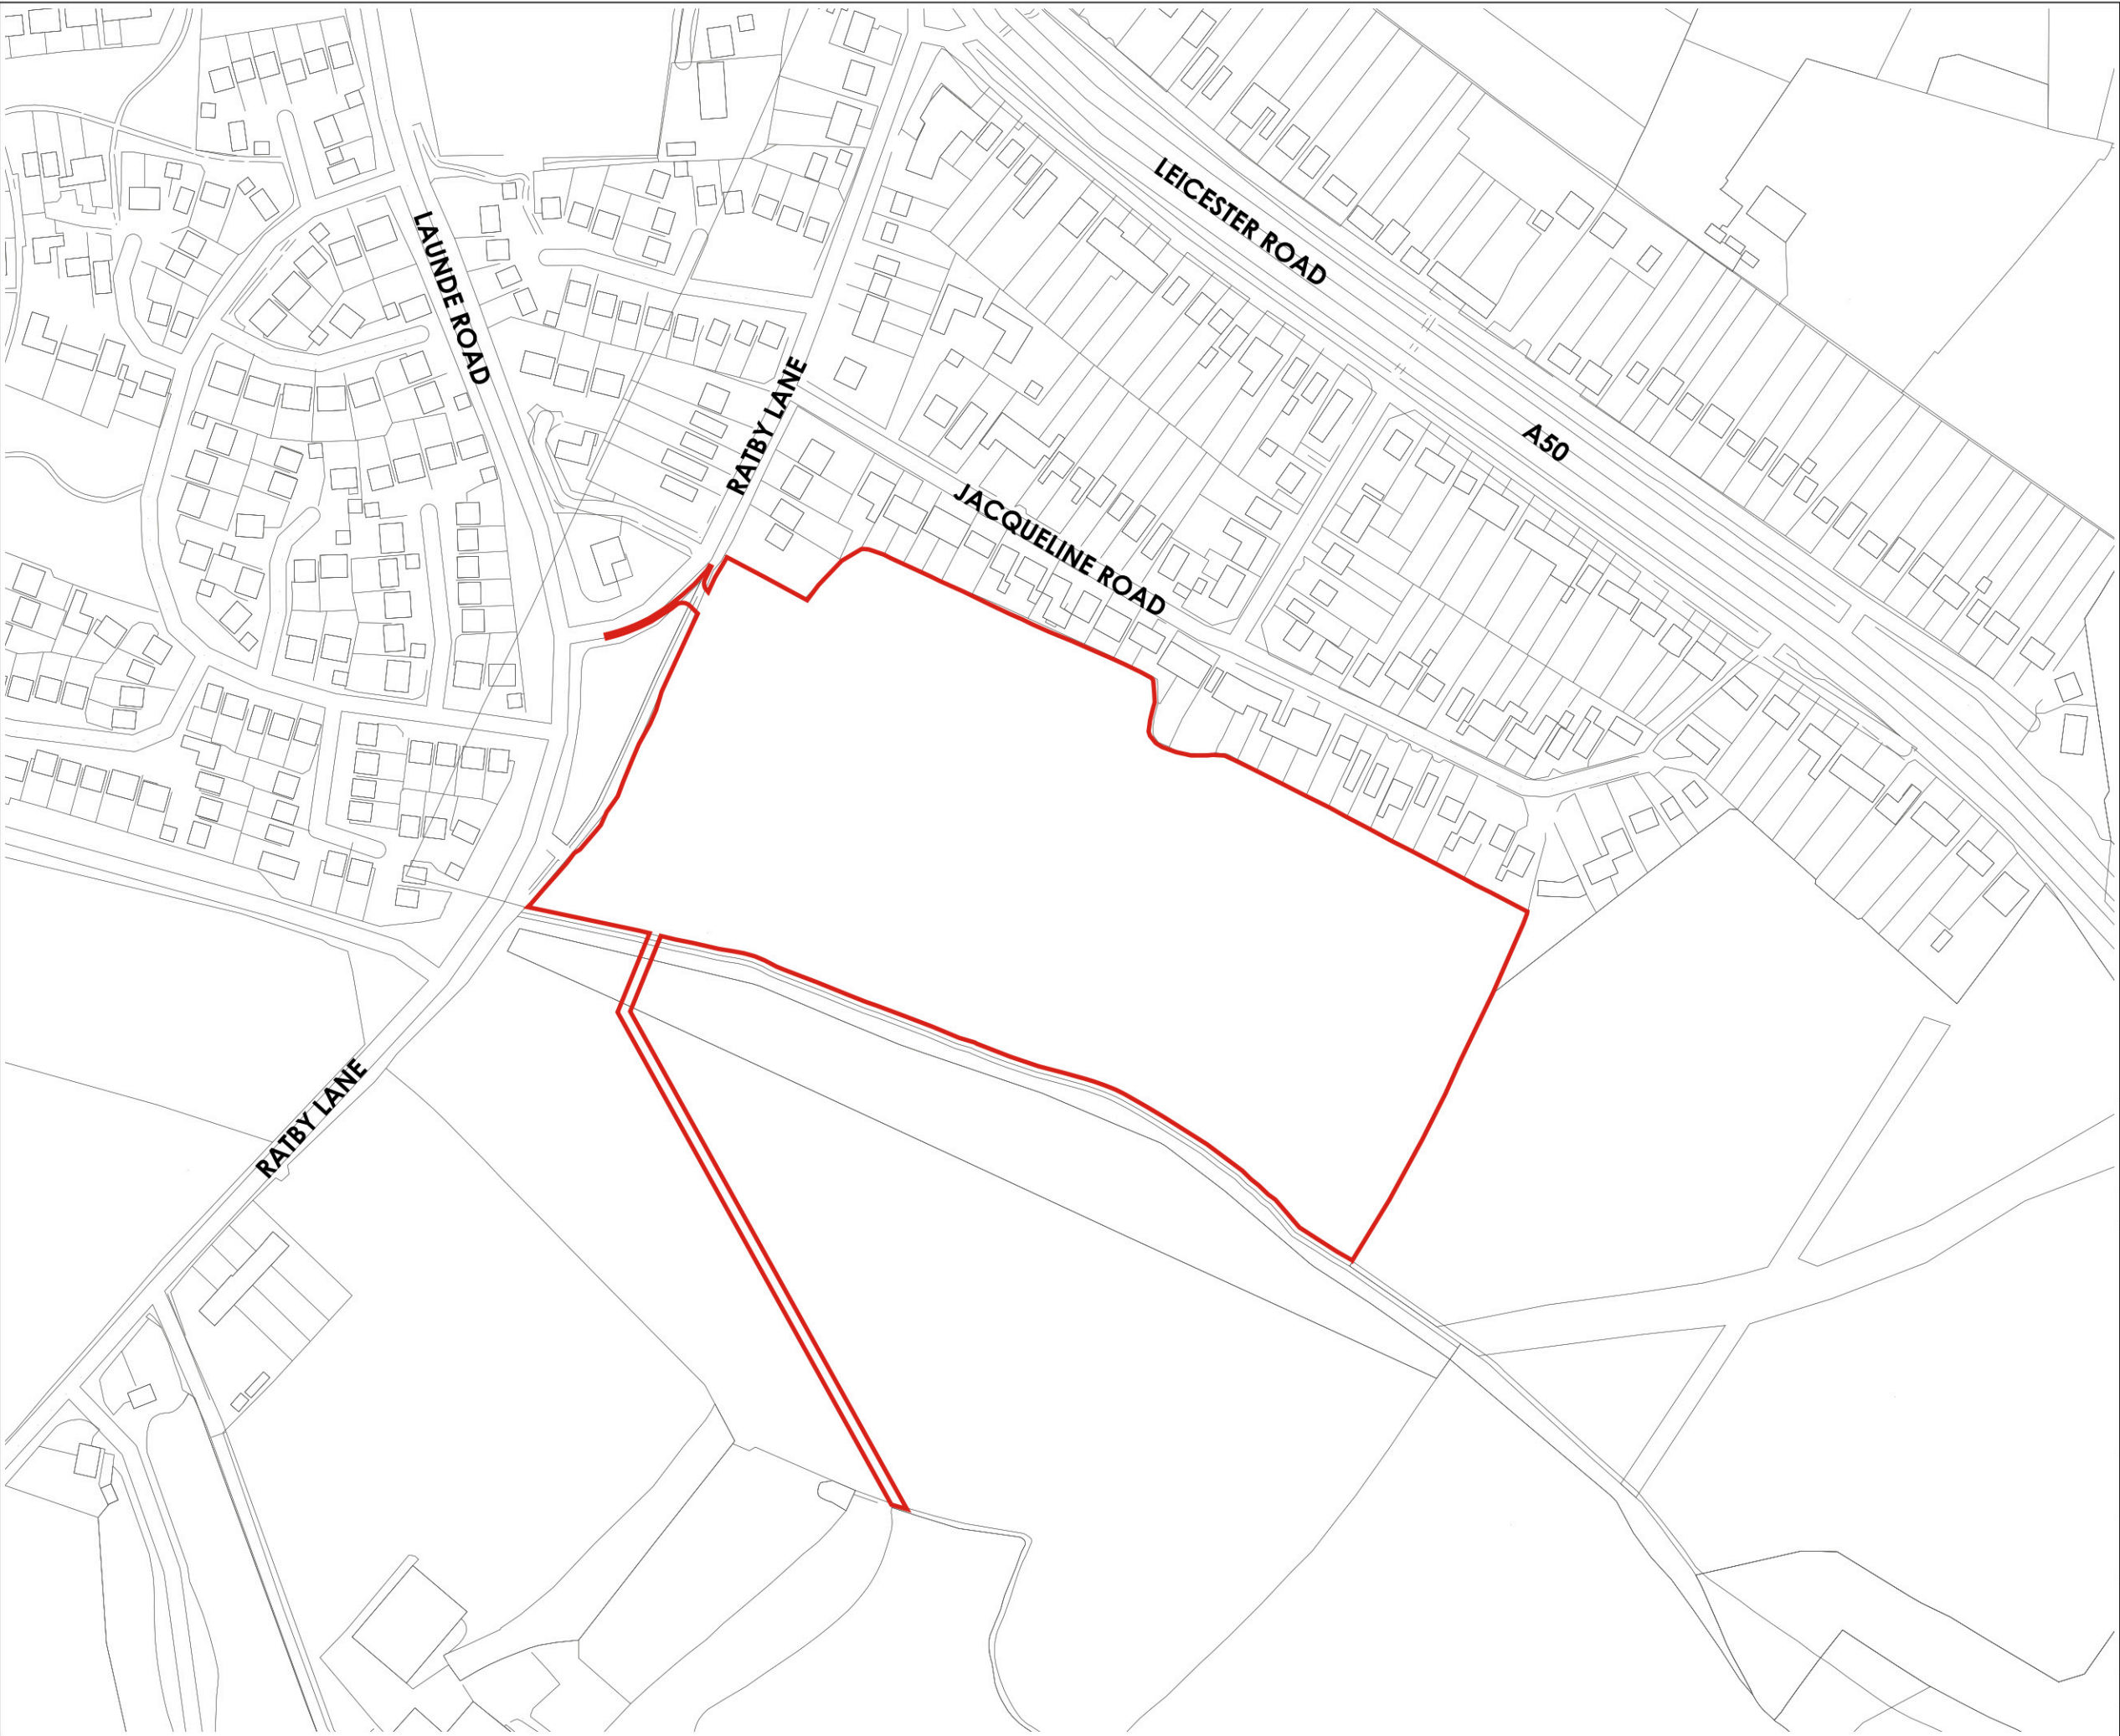


Site Boundary: **5.46ha**

|   |            |    |                                      |
|---|------------|----|--------------------------------------|
| B | 02.02.2024 | JC | Amended to reflect client's comments |
| A | 29.01.24   | SM | Amended to reflect client's comments |

| Rev | Date | By | Description |
|-----|------|----|-------------|
|-----|------|----|-------------|

CSA

environmental

Dixies Barns, High Street,  
Ashwell, Hertfordshire SG7 5NT

t

01462 743647

e

ashwell@csaenvironmental.co.uk

w

csaenvironmental.co.uk

|         |                                               |
|---------|-----------------------------------------------|
| Project | Land at Ratby Lane, Markfield, Leicestershire |
|---------|-----------------------------------------------|

|       |                    |
|-------|--------------------|
| Title | Site Location Plan |
|-------|--------------------|

|        |                      |
|--------|----------------------|
| Client | Taylor Wimpey UK Ltd |
|--------|----------------------|

|             |              |         |    |
|-------------|--------------|---------|----|
| Scale       | 1:2500 @ A3  | Drawn   | SM |
| Date        | June 2021    | Checked | RR |
| Drawing No. | CSA/2550/122 | Rev     | B  |