
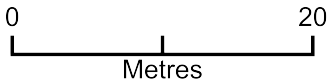


Savers Hinckley

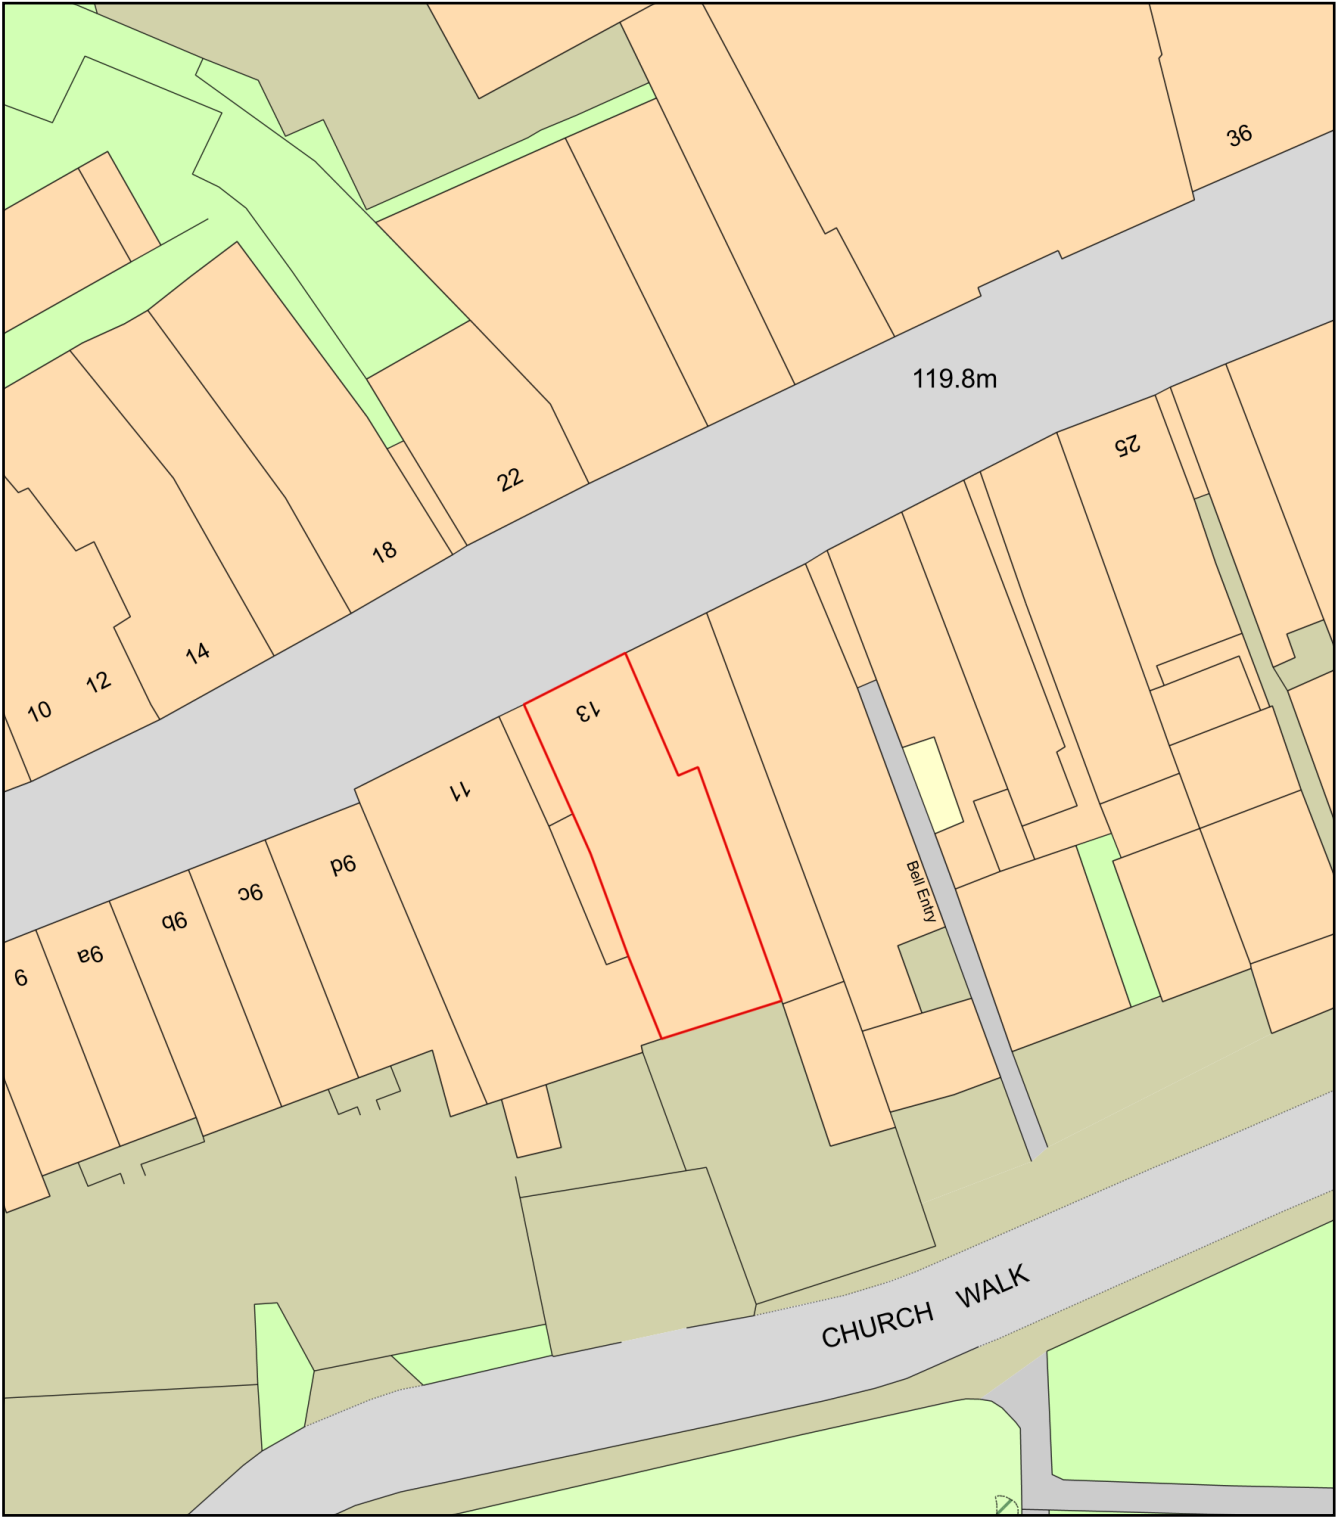

Plan Produced for: Zillwoods
Date Produced: 20 Jan 2026
Plan Reference Number: TQRQM26020113829802
Scale: 1:500 @ A4