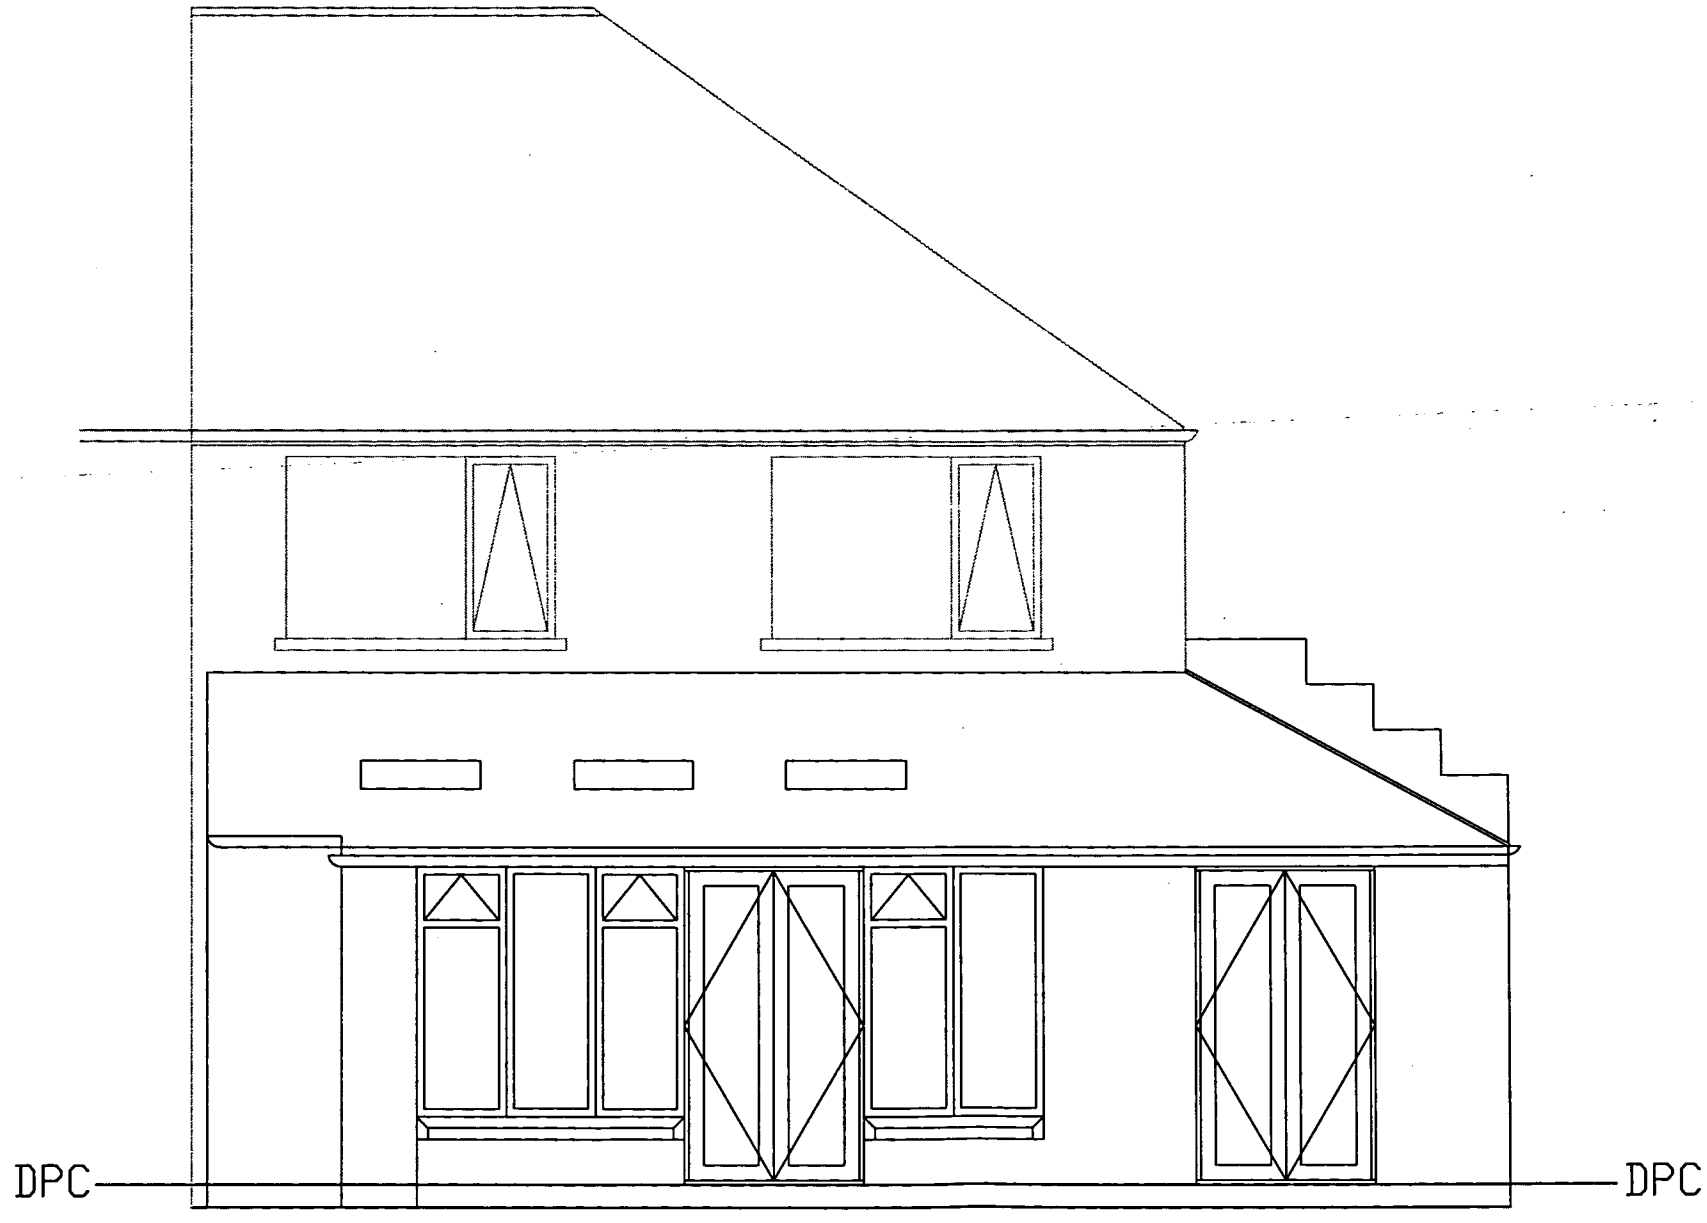

DEVELOPMENT SERVICES
- 9 JAN 2008
RECEIVED

PLANNING

Rear Elevation

DRAWING NUMBER:	REVISION:
AG/PG-03	A

SCALES:	DATE
1:50	July 07

REVISIONS:
Rev A: First floor removed. 01/11/07