
Land to the rear of 69 Butt Lane

Site location plan

DEVELOPMENT SERVICES

- 5 AUG 2010

RECEIVED

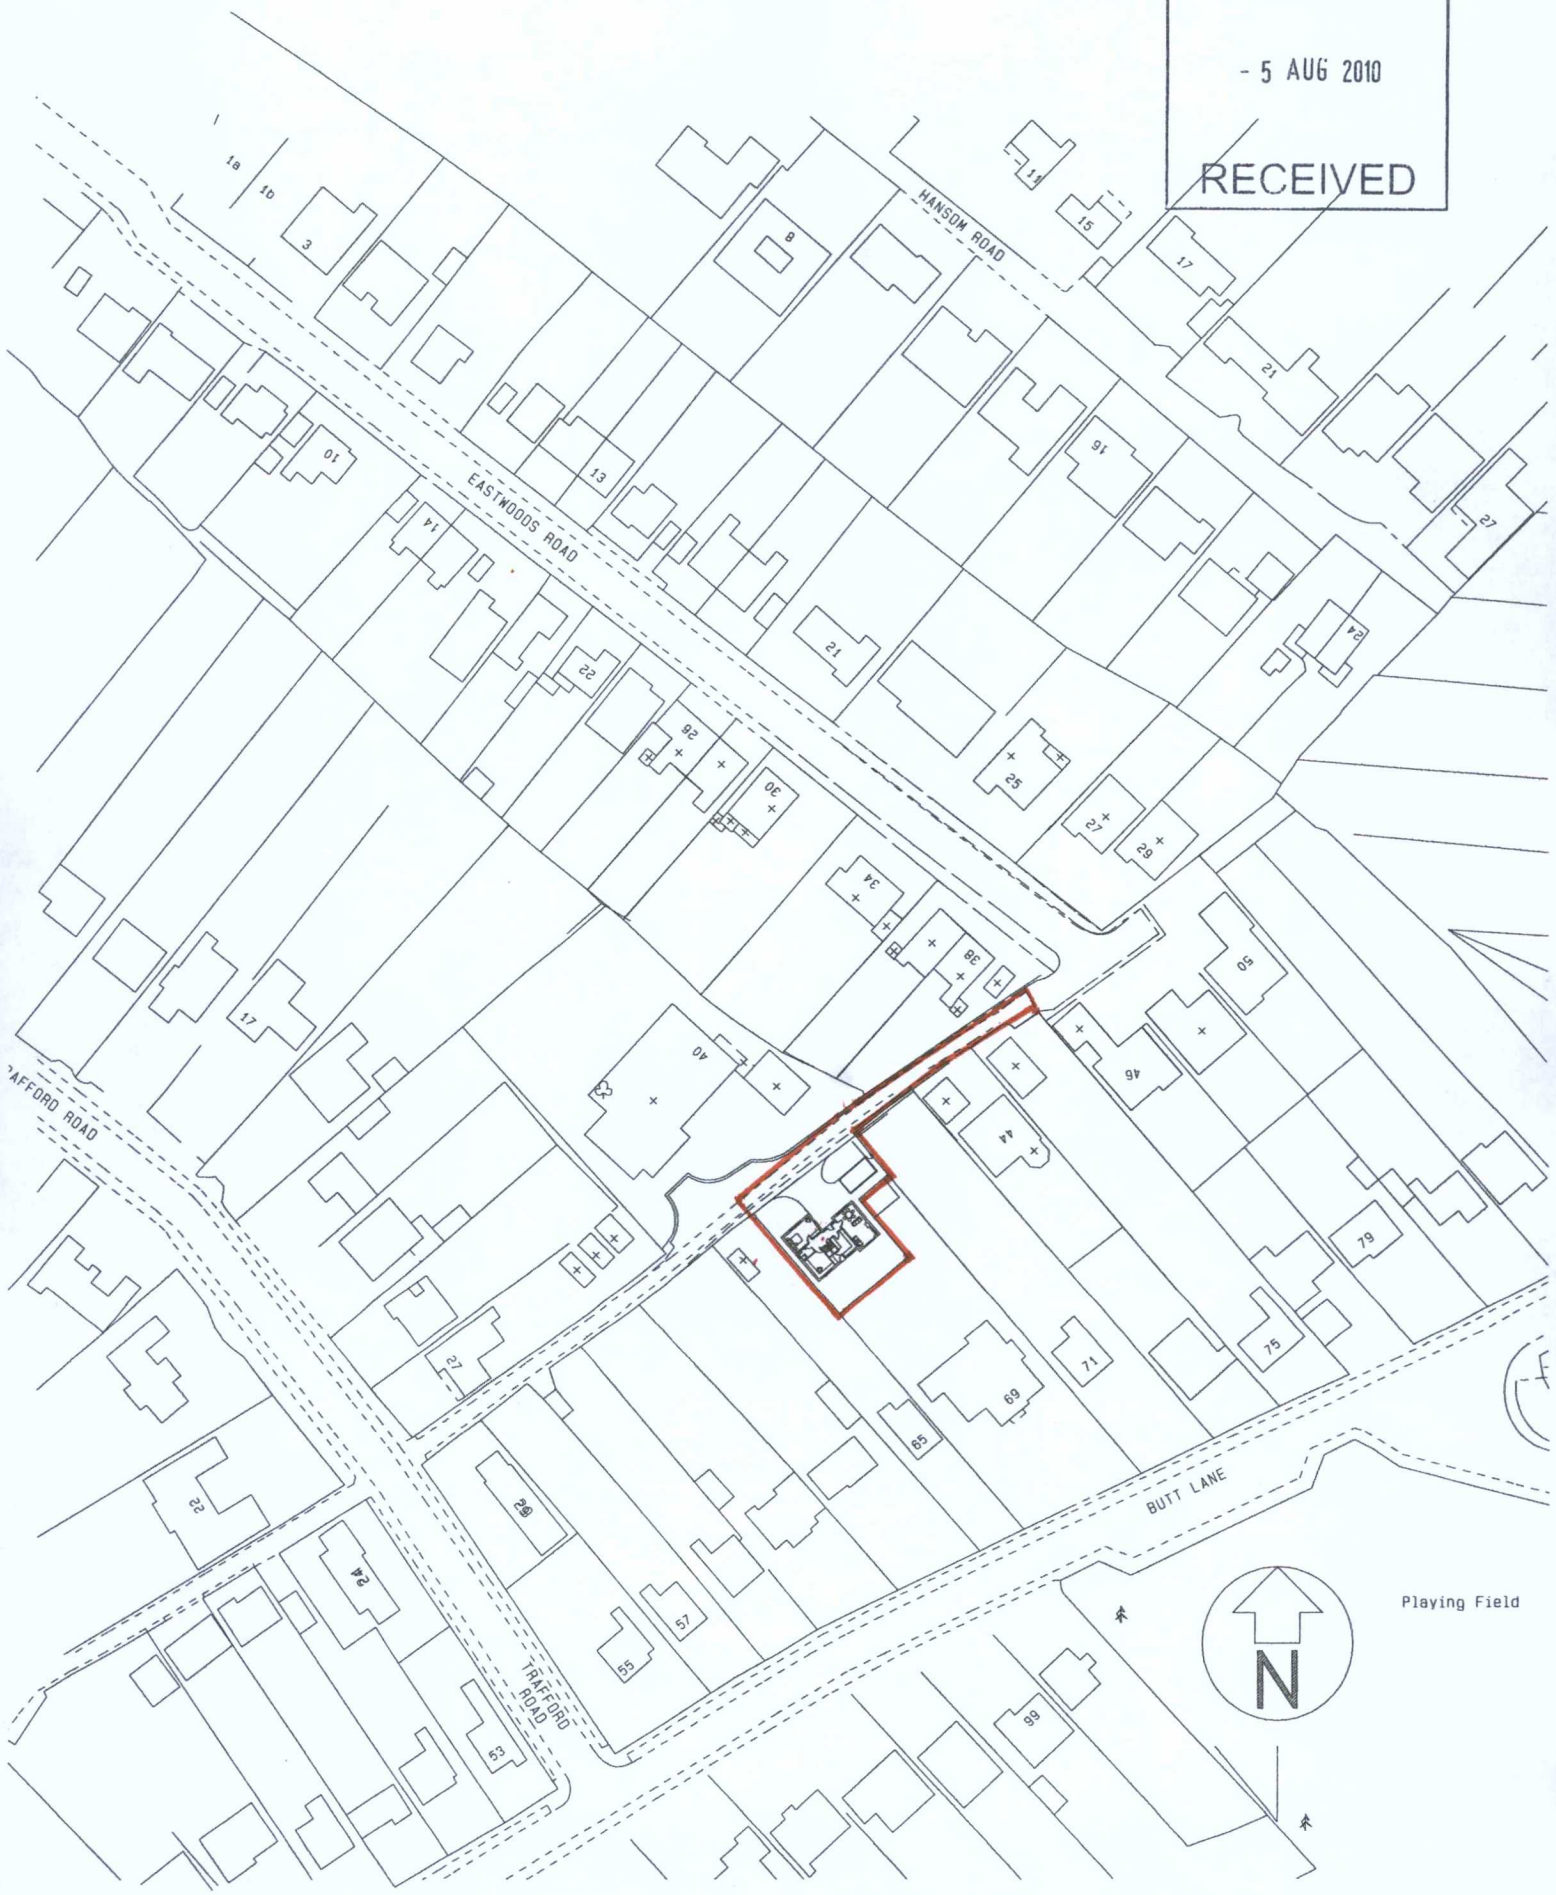

Scale: 1:1250