

Notes

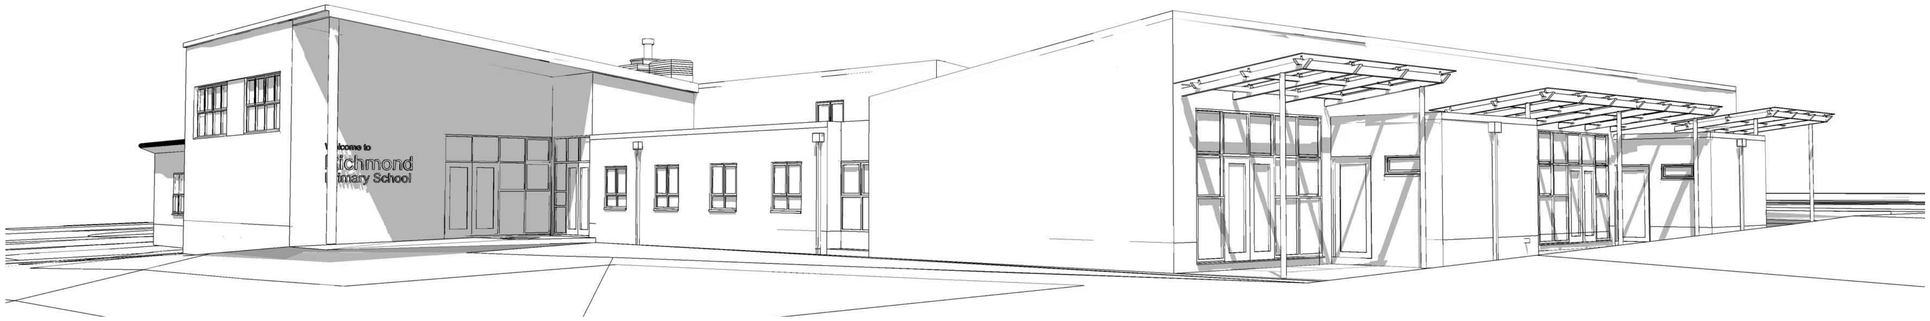


south western approach perspective



south eastern perspective form playground

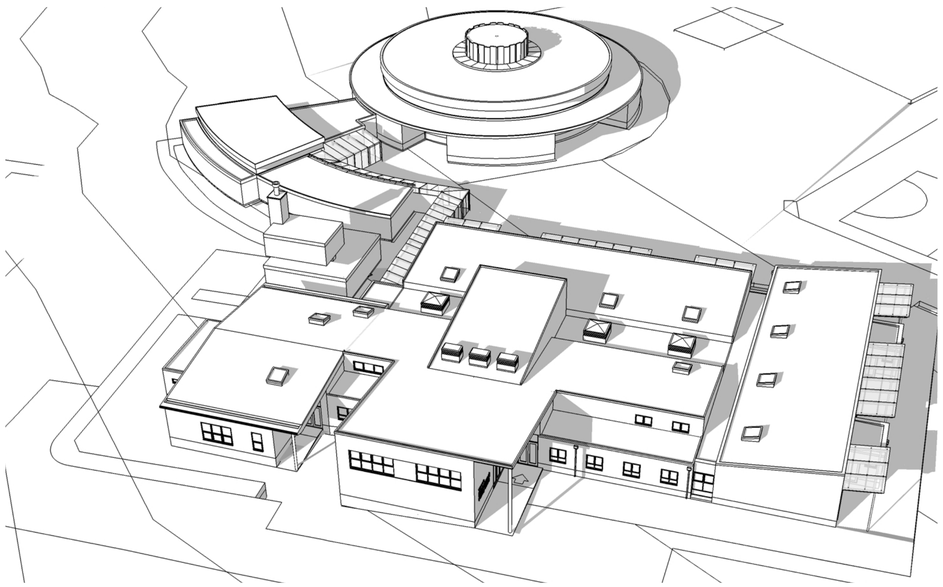

west side aerial perspective

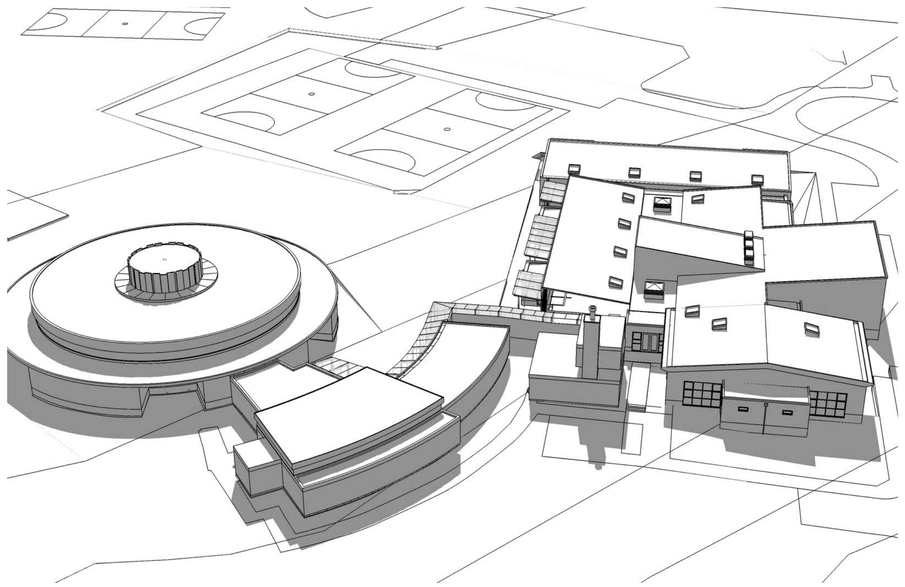

north side aerial perspective

Rev.	Date	Description	By	Check
A	23.07.09	Perspectives updated to match planning elevations	DB	RJ

synergy architects

Synergy Architects Ltd
8 Euston Place Leamington Spa
Warwickshire CV32 4LN
T: 01926 450391
F: 01926 889086
www.synergyarchitects.co.uk

Leicestershire County Council

WILLMOTT DIXON CONSTRUCTION

Willmott Dixon Construction Ltd
Chantry House
High Street
Coleshill
Birmingham B46 3BP

Project

Leicestershire Schools
Richmond Primary School, Hinckley

Drawing

3D Visualisation
Site Massing Study

Scale	Date	By	Check
None	13/07/09	DB	RJ

Job No.	Drawing No.	Revision
SA348-02	013	A

Copyright Synergy Architects Ltd. This drawing, or any of its contents, may not be copied, reproduced or distributed without the written consent of Synergy.
Figured dimensions only to be taken from this drawing - do not scale.
All contractors, subcontractors and/or specialists are responsible for taking and checking all dimensions relating to their work on site.