


Notes

For section plan locations refer to drawing SA348-02-005

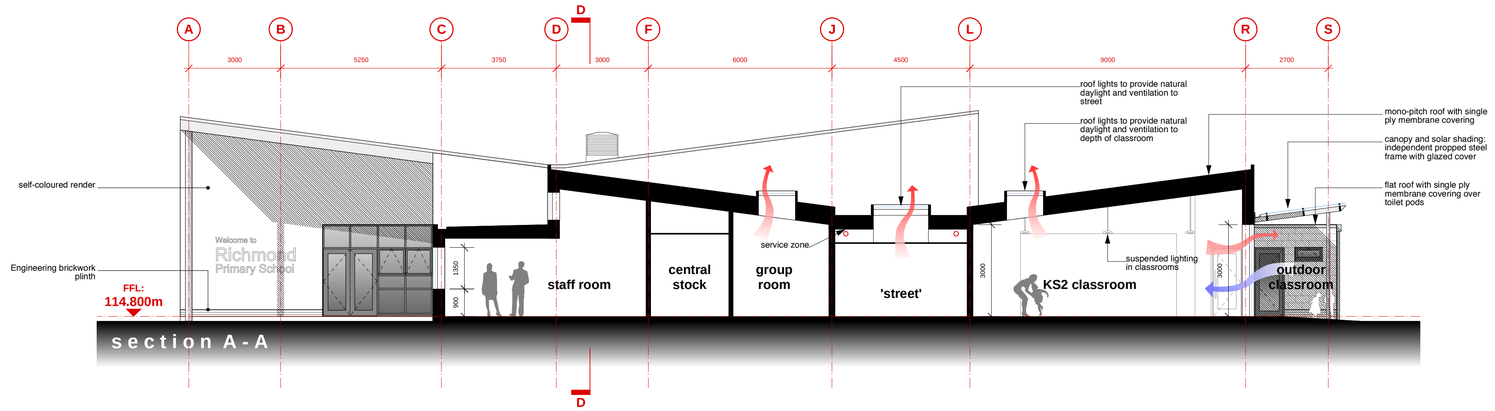

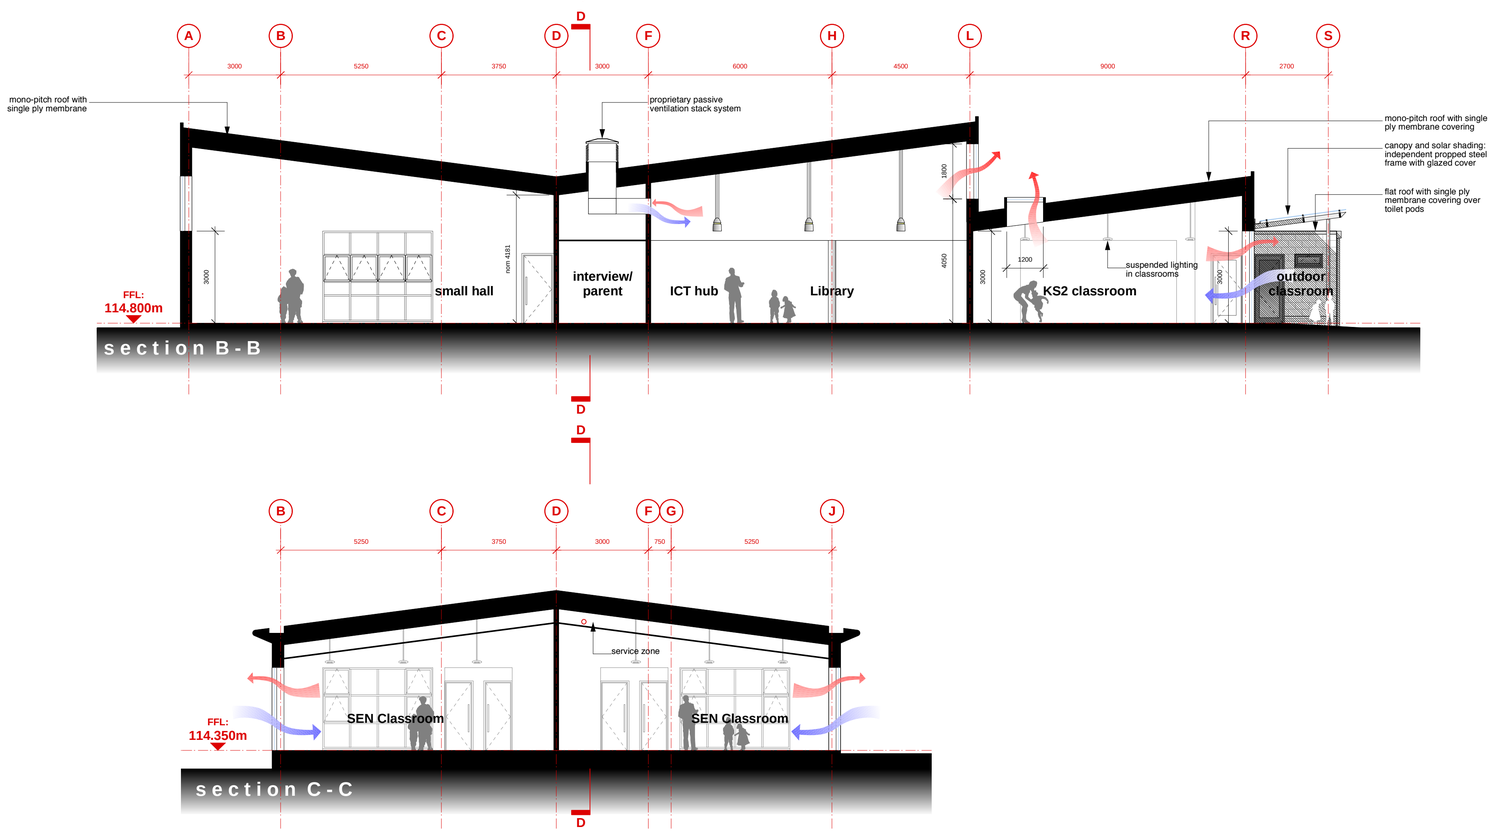

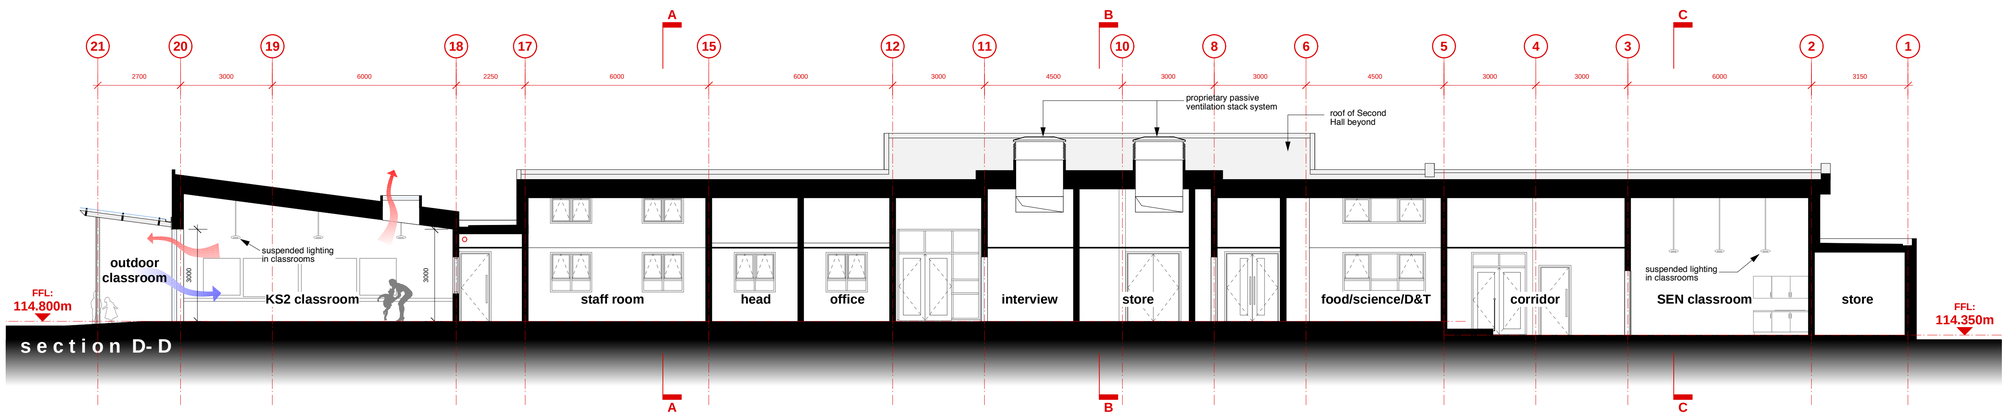

Planning Issue

Rev.	Date	Description	By	Check
C	11/07/09	Section D added; hall window amended	RGJ	RG
B	16/06/09	Hall increased in size; grids amended; stack vent shown to Hub	RGJ	RG
A	11/06/09	Redrawn with roof pitches inverted	RGJ	RG

Synergy Architects Ltd
8 Euston Place Leamington Spa
Warwickshire CV32 4LN
T: 01926 450391
F: 01926 889086
www.synergyarchitects.co.uk

Leicestershire County Council

Willmott Dixon Construction Ltd
Chantry House
High Street
Coleshill
Birmingham B46 3BP

Project

Leicestershire Schools
Richmond Primary School, Hinckley

Drawing

Proposed Sections

Scale	Date	By	Check
1:100 @ A1	01/06/09	RGJ	RG

Job No.	Drawing No.	Revision
SA348-02	007	C

Copyright Synergy Architects Ltd. This drawing, or any of its contents, may not be copied, reproduced or distributed without the written consent of Synergy.
Figured dimensions only to be taken from this drawing - do not scale.
All contractors, subcontractors and/or specialists are responsible for taking and checking all dimensions relating to their work on site.