11037·2

PROPOSED ELEVATIONS

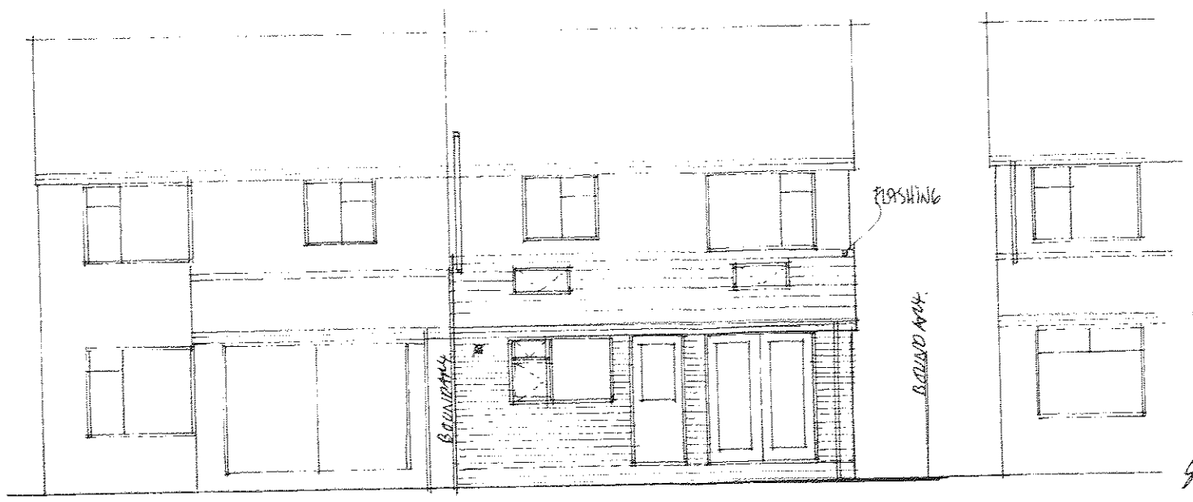

rear

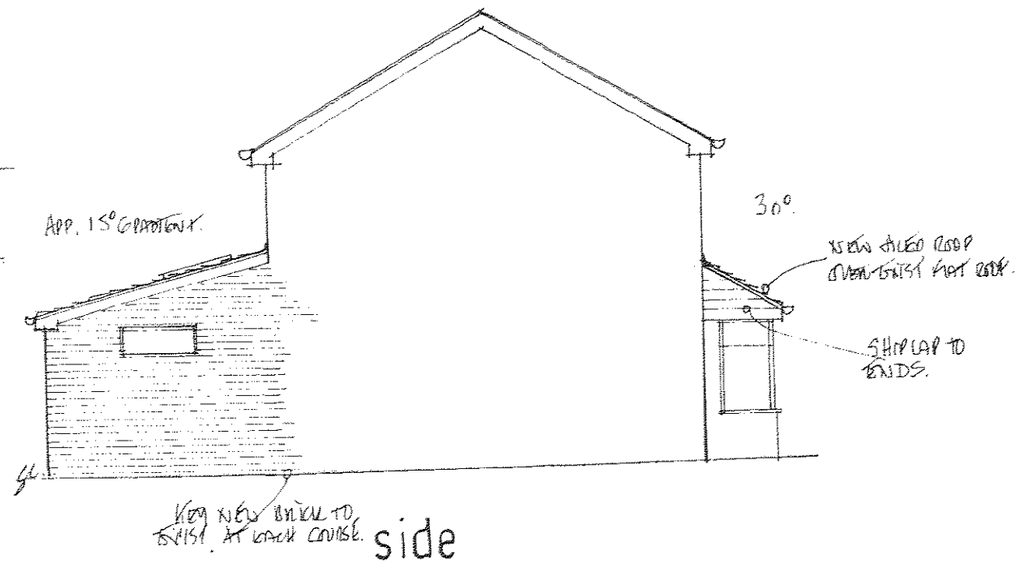

side

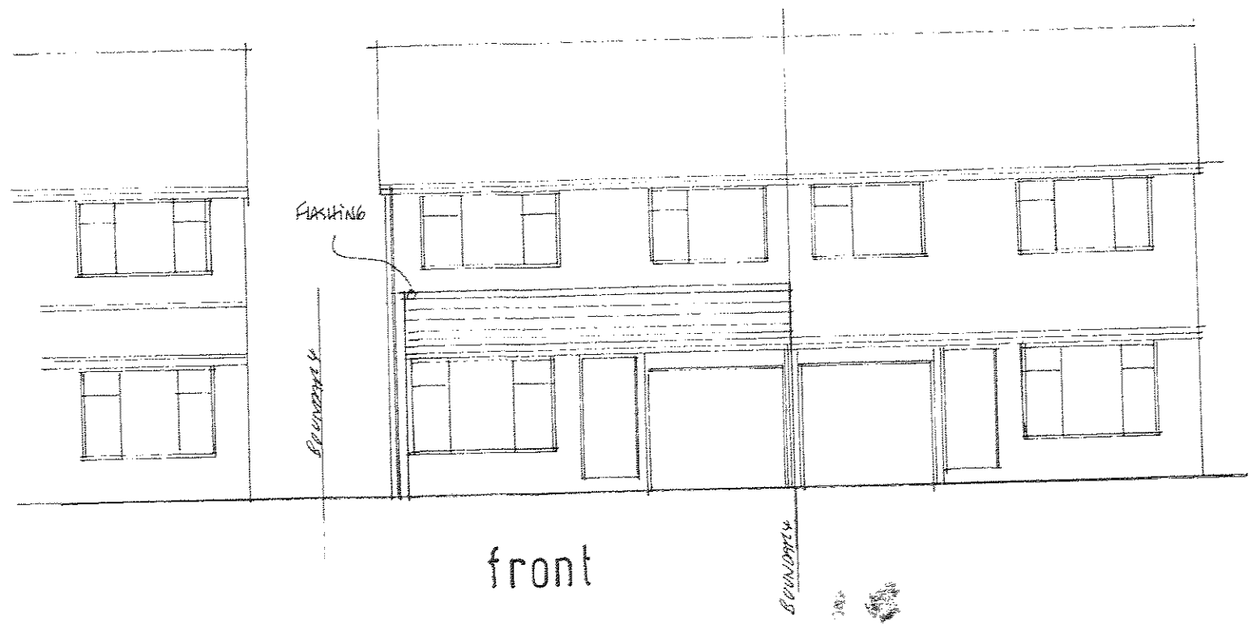

front

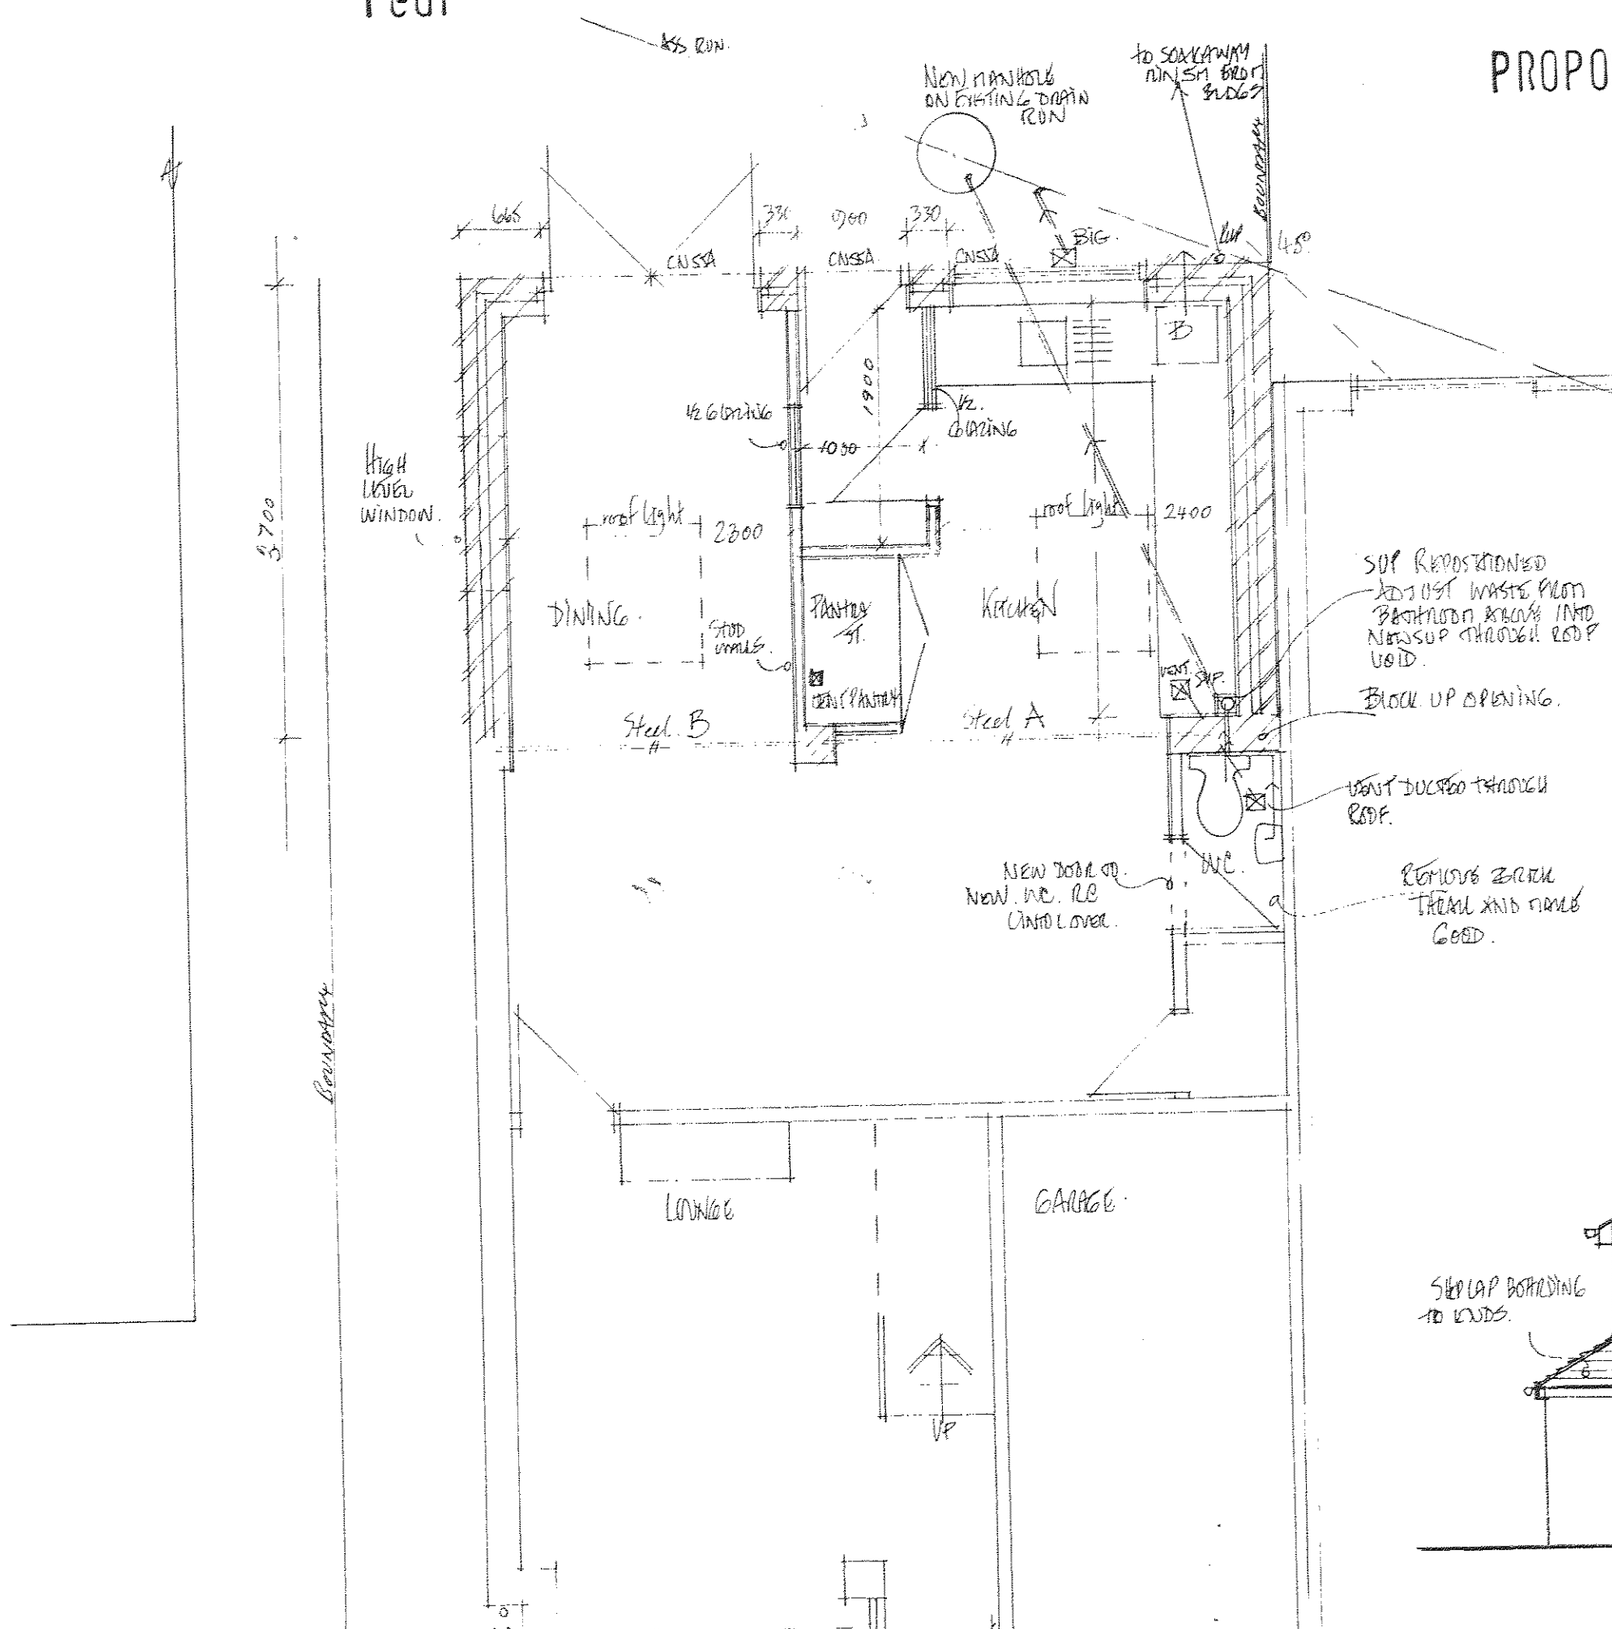

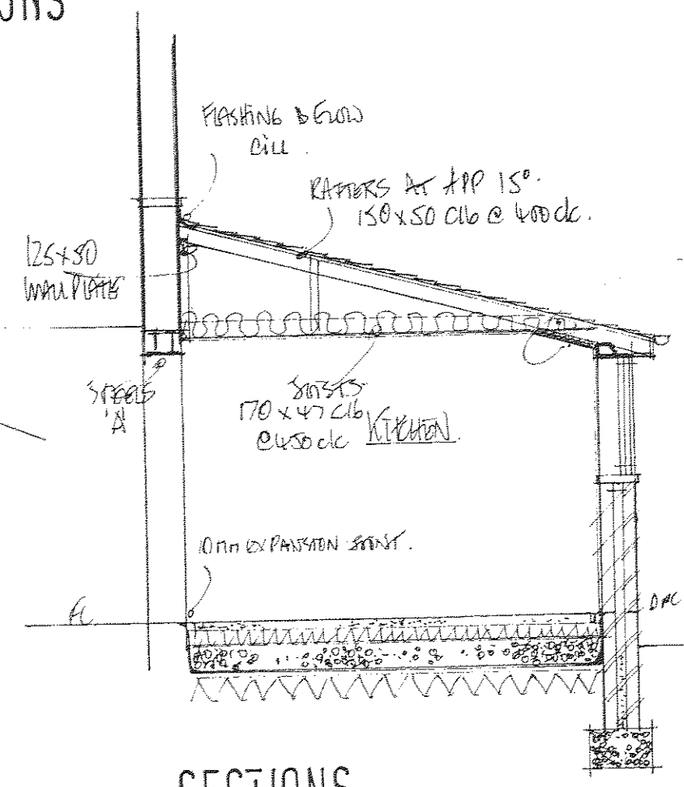

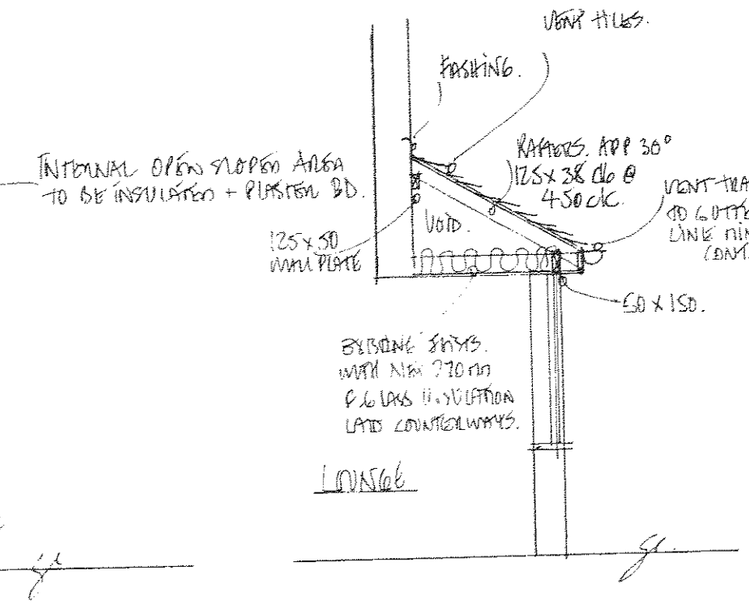

SECTIONS

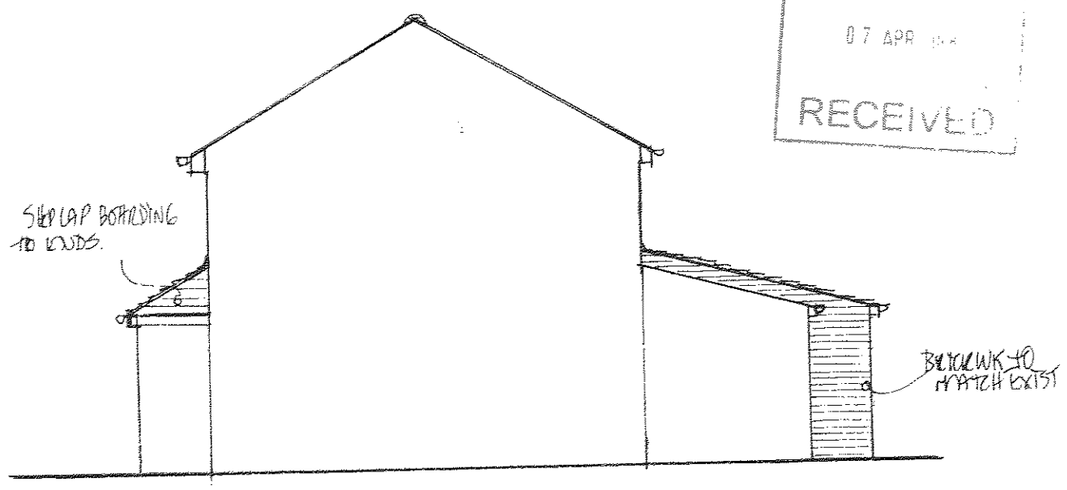

side

DEVELOPMENT SERVICE
07 APR
RECEIVED

DRG. TO BE READ IN CONJUNCTION WITH SEPARATE SCHEDULE ENTITLED 'GENERAL SPECIFICATION'

A SIDE ELEV ADDED 3/4/08

DESIGN 30
TEL: 01283 211118

MR & MRS JONES

11 MAIN RD
RADCLIFFE CULEY

NOV 2007	1·50 / 1·100