


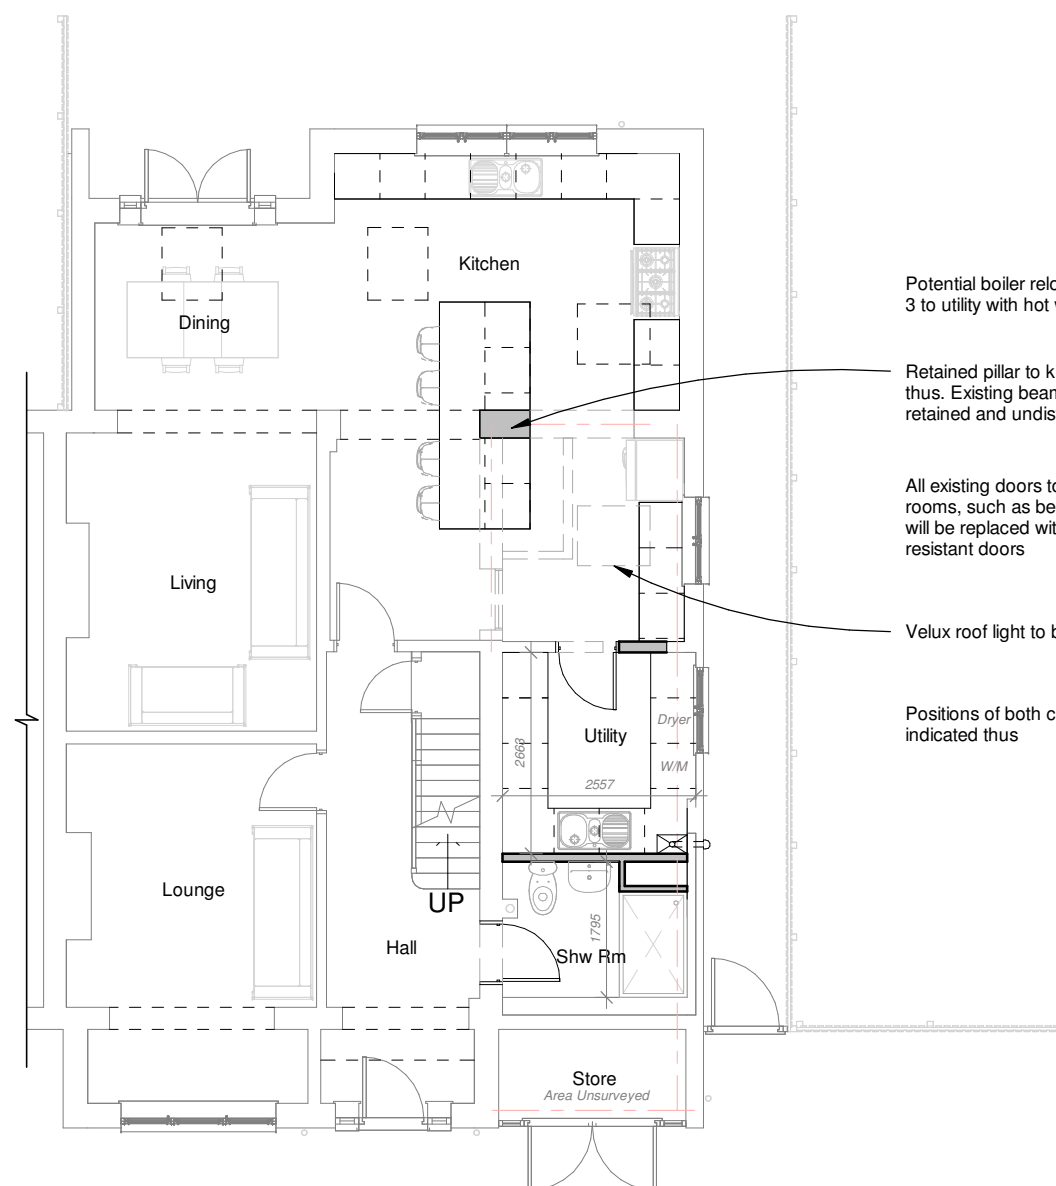
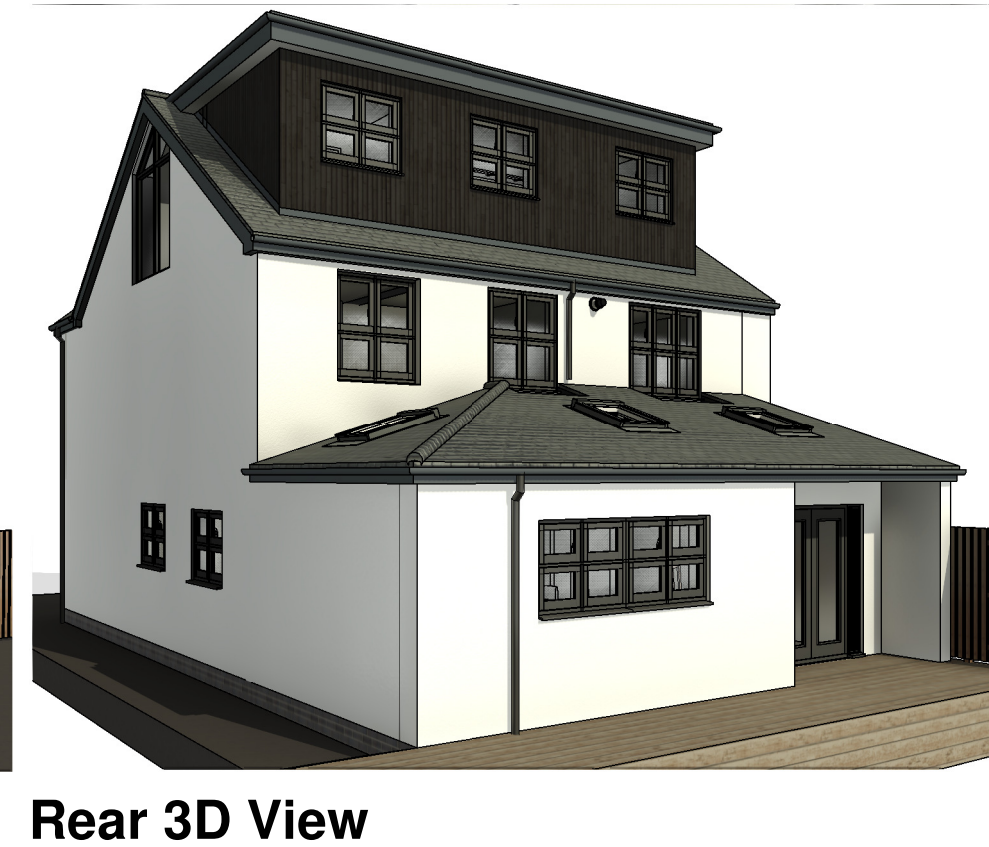
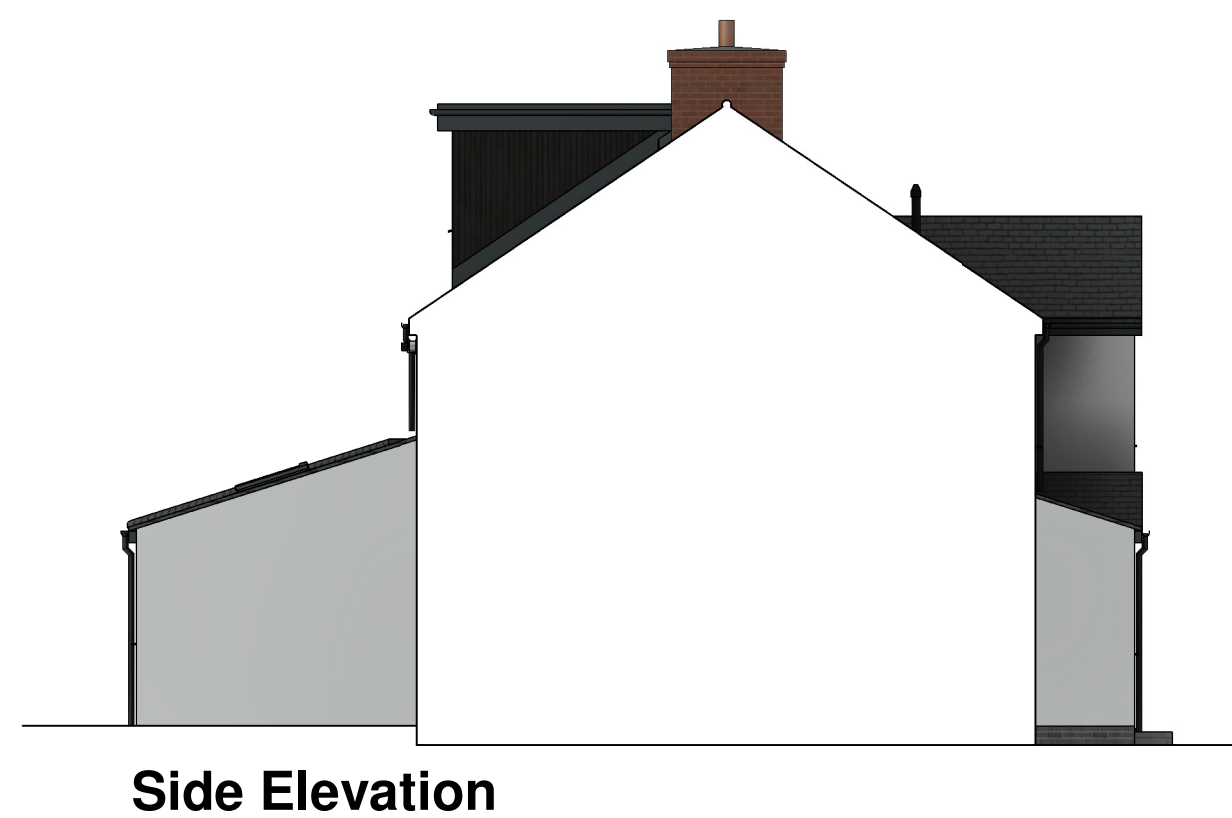
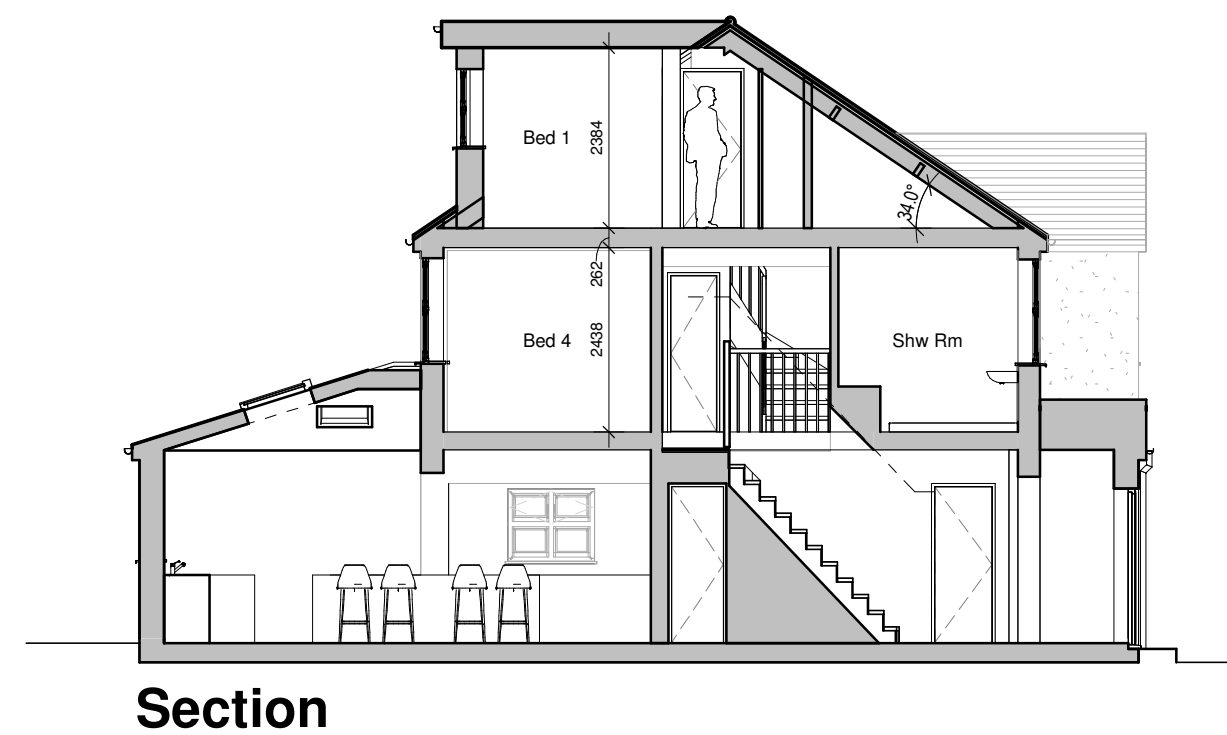


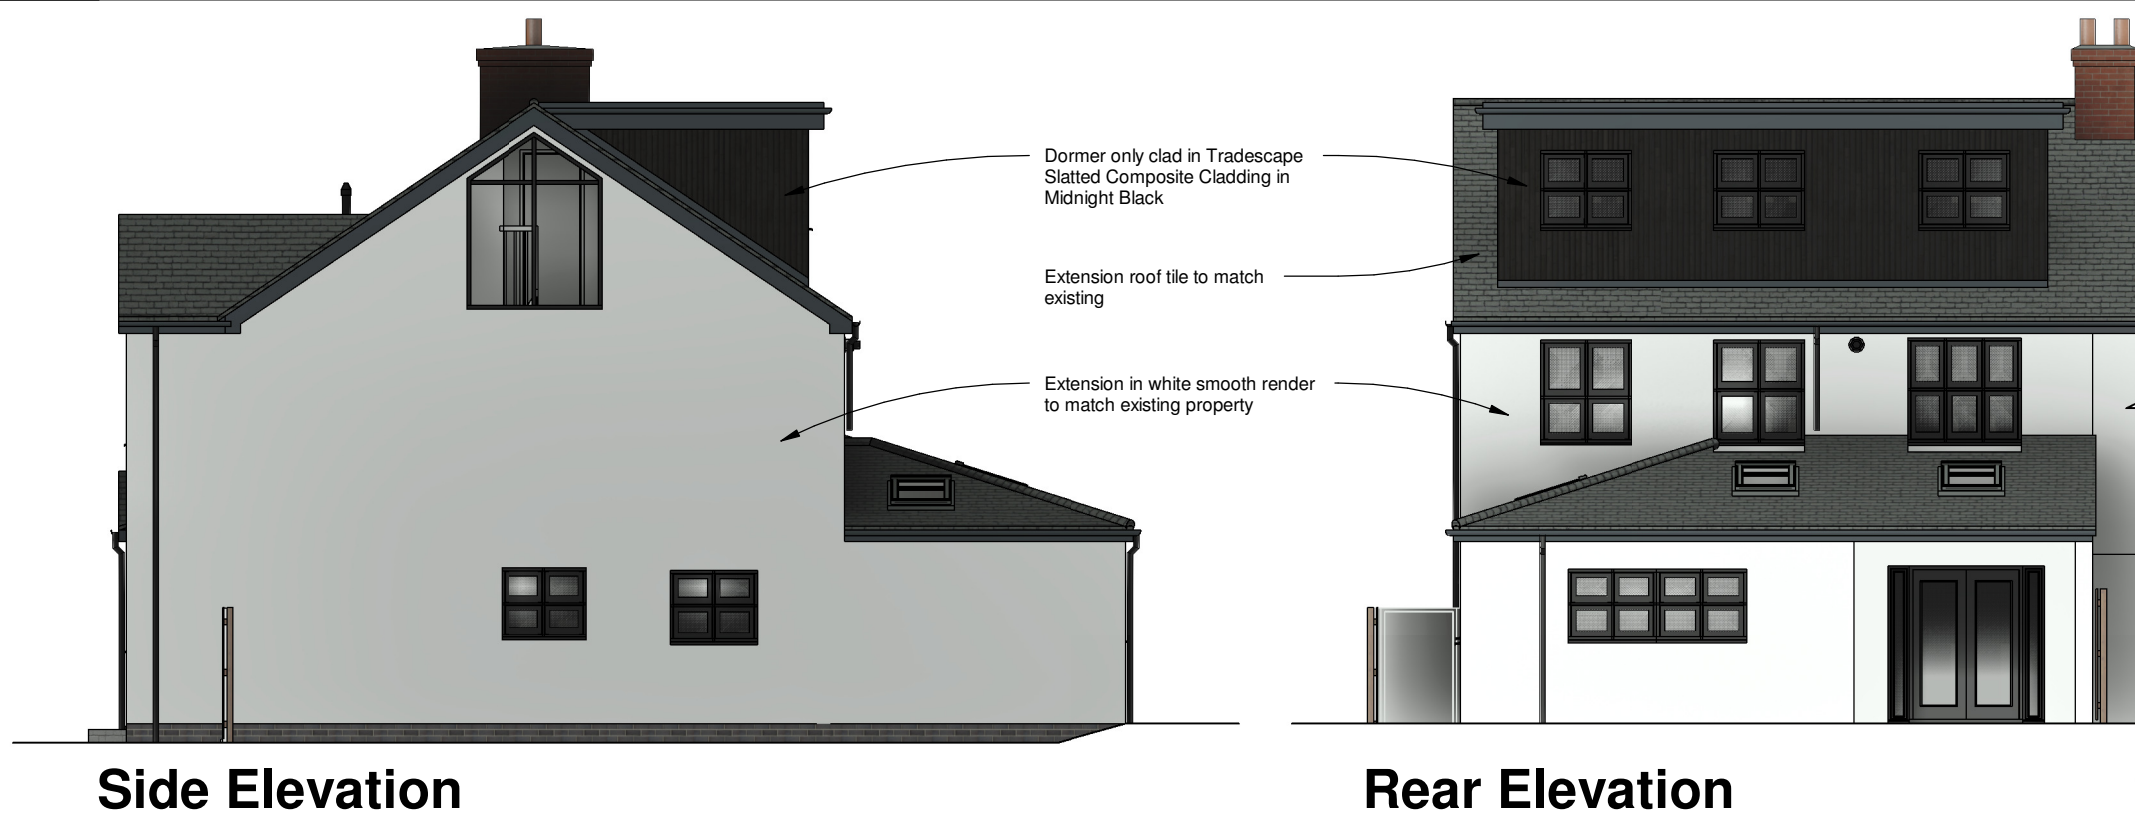

- Potential boiler relocated from bed 3 to utility with hot water cylinder
- Retained pillar to kitchen shown thus. Existing beam to LFH to be retained and undisturbed
- All existing doors to habitable rooms, such as beds & kitchen, will be replaced with 30min fire resistant doors
- Velux roof light to be removed
- Positions of both chimney breasts indicated thus

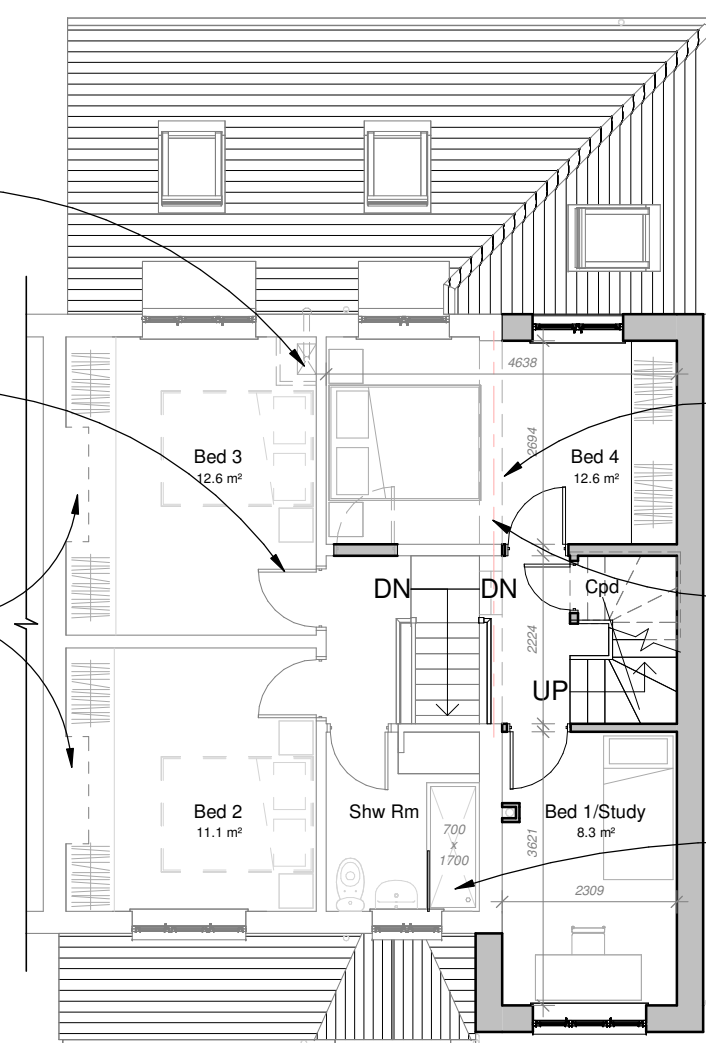

- Walls & elements to be demolished or removed indicated thus
- All potential steel beams shown in faint red dashed lines
- Provide low level doors within wardrobes & cupboards to provide eaves storage
- Remove existing bath and replace with walk-in shower

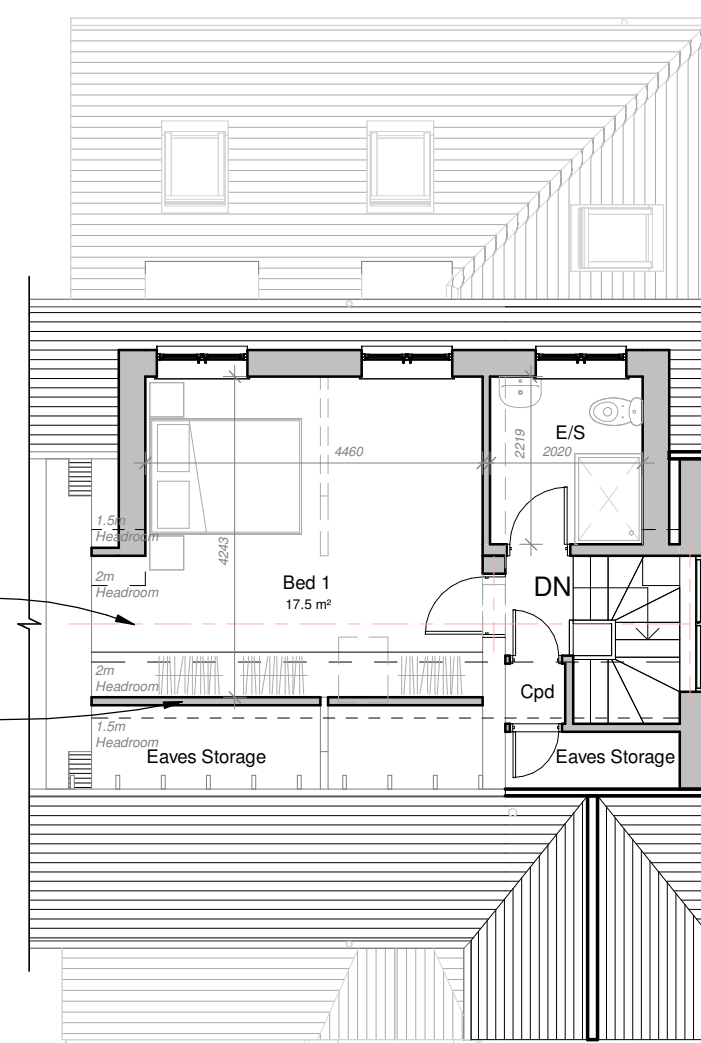

Client Mr K Meah			HAYWARD architects 19 Station Road Hinckley Leicestershire LE10 1AW Tel: 01455 635 636 www.haywardarchitects.co.uk	
Project Title Extensions & Alterations, 21 Salem Road, Burbage, LE10 2DT				
Drawing Title P - Scheme 03				
Scale 1:100	Date 12/2024	Sheet A2	Job No. 24/117	Drawing No. 03C
Author SS	Checked by MO	Status Planning Stage		
THE COPYRIGHT OF THIS DRAWING IS VESTED IN HAYWARD ARCHITECTS LTD. REPRODUCTION IN ANY FORM EITHER IN WHOLE OR IN PART IS FORBIDDEN WITHOUT THE PRIOR WRITTEN PERMISSION OF THE COPYRIGHT HOLDER. DO NOT SCALE FROM DRAWING AND ONLY FIGURED DIMENSIONS ARE TO BE USED				