


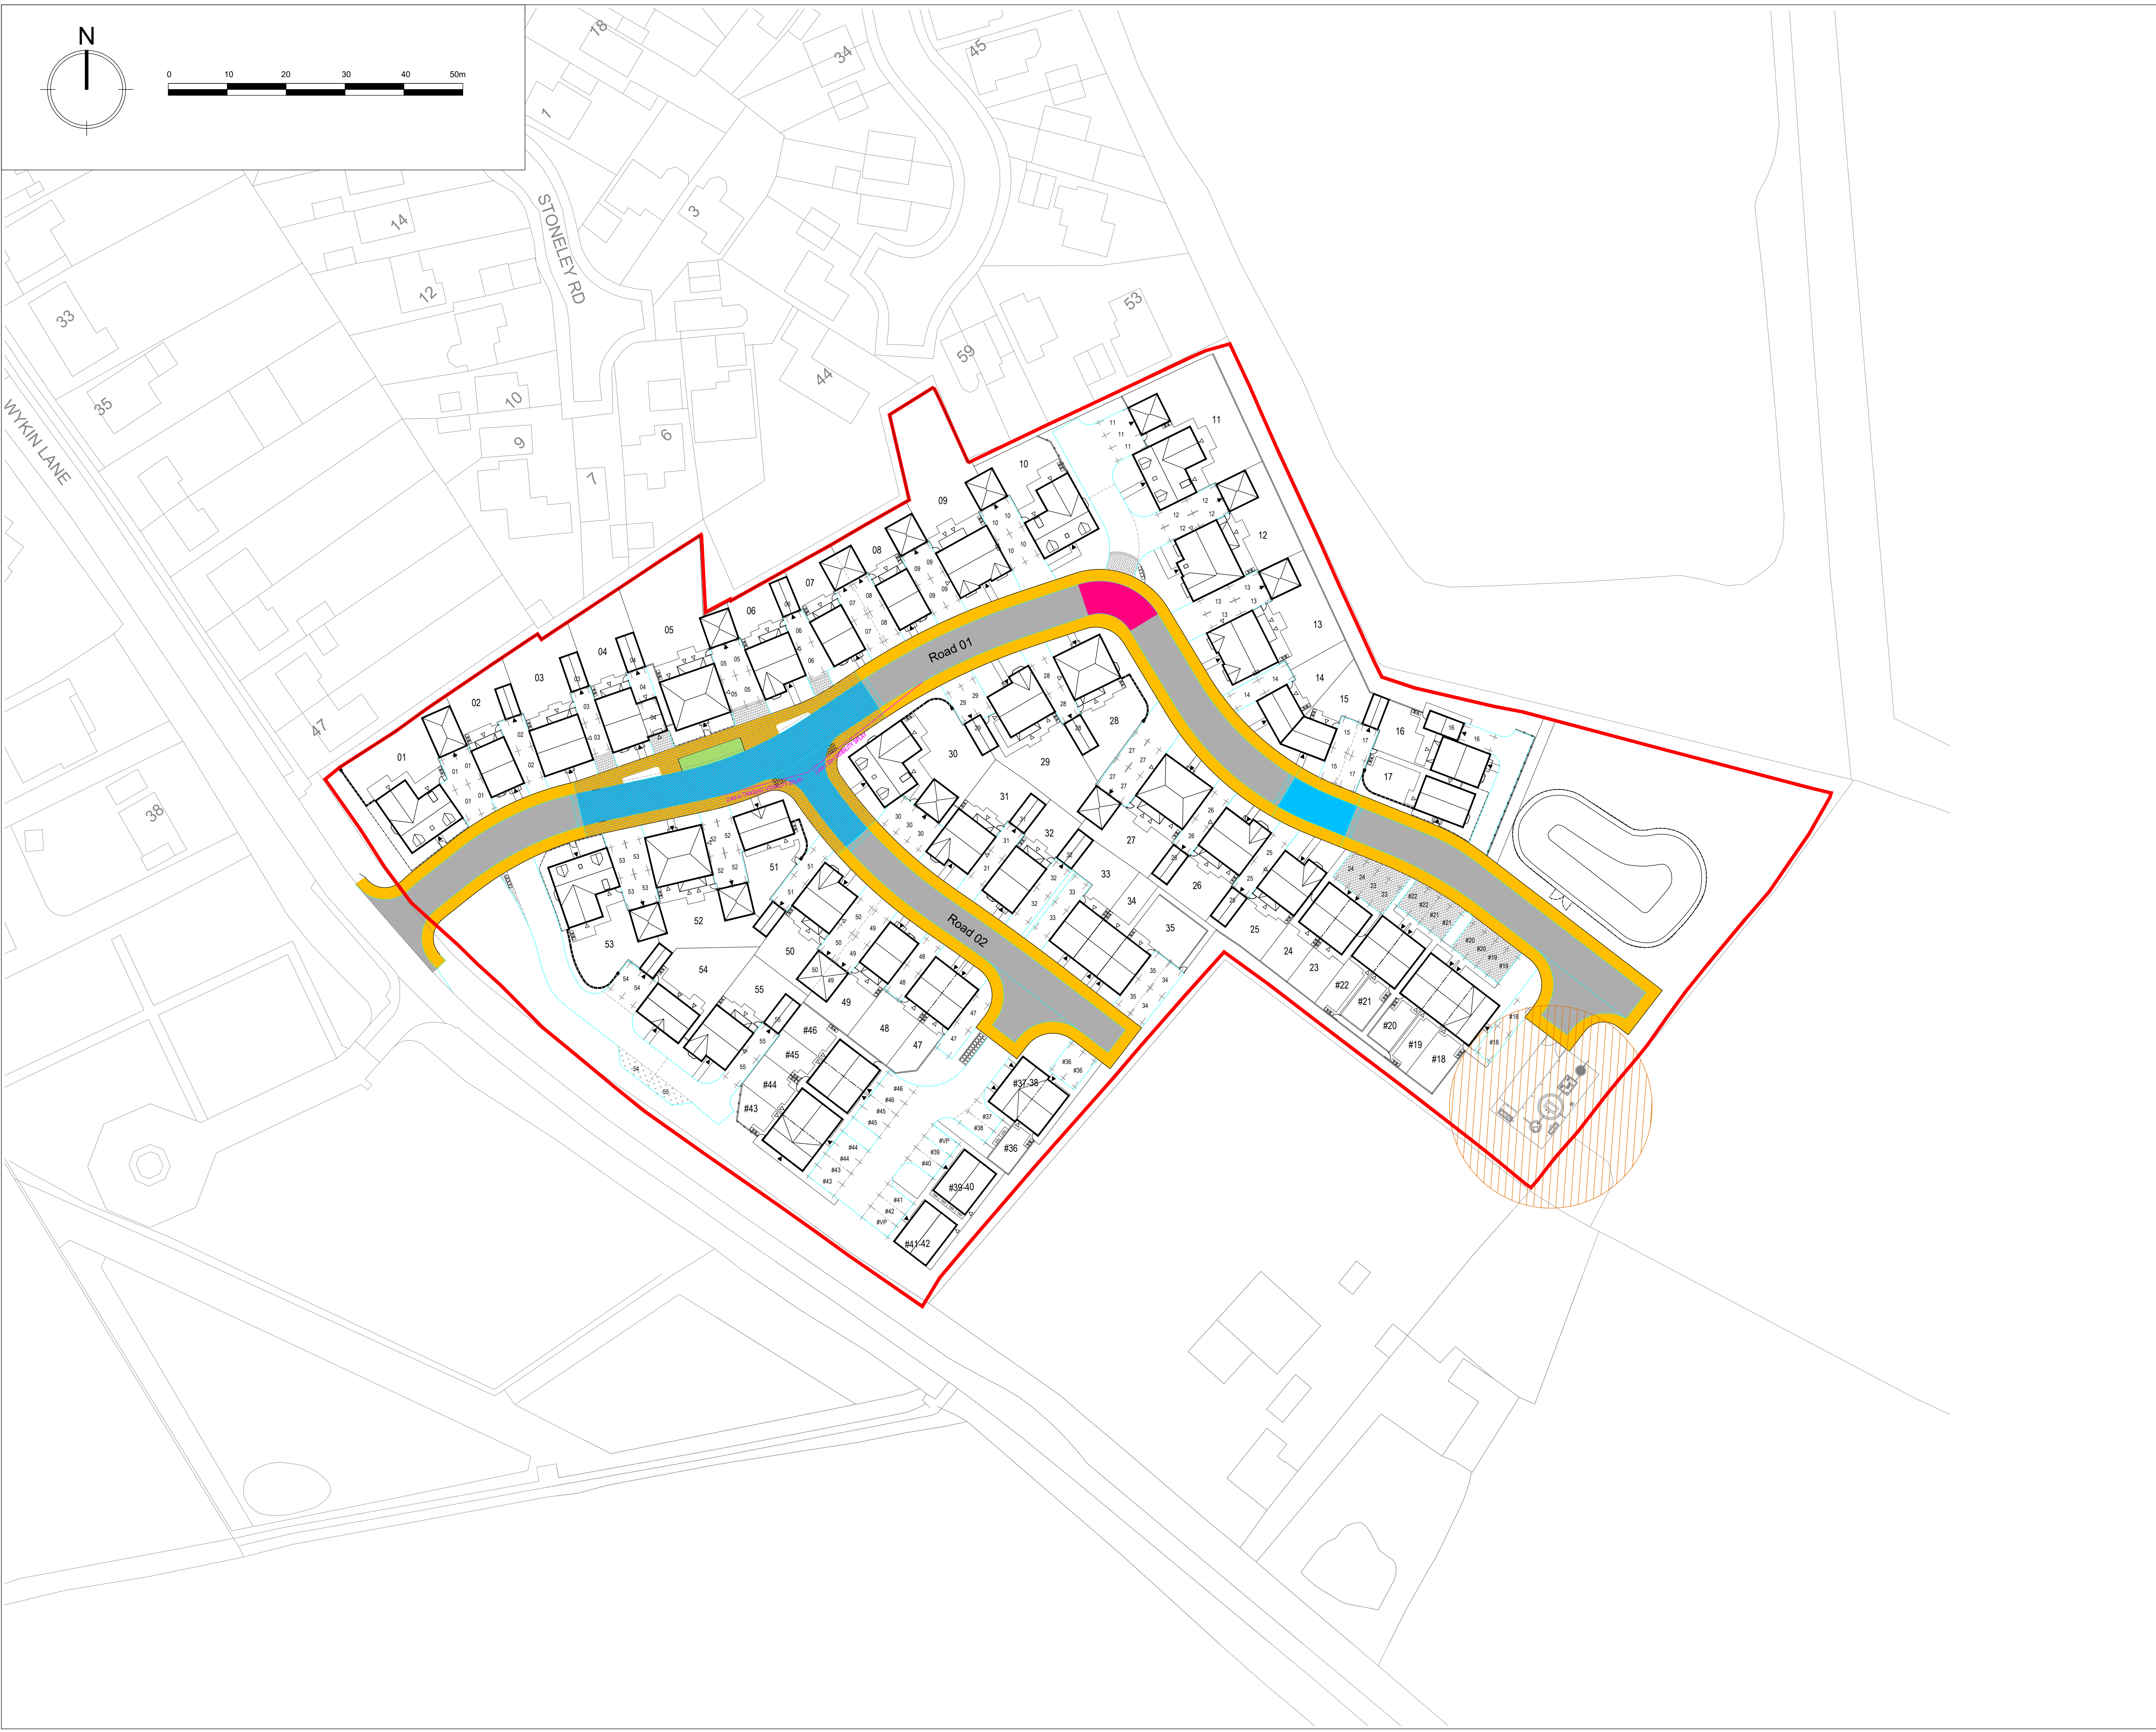

LEGEND

Proposed Footpath

Proposed Carriageway

Proposed Raised Table

Traffic calming

Proposed Verge


Proposed Block Paving

Proposed Site Boundary

Speed Control Measure Distance

Committed sum acceptable for proposed verges, block paved areas & trees in highways land regarding specification of tree conforms to Highways Design Guide.

P05	Updated to reflect planning layout P06.	01.08.2023
P04	Updated to reflect planning layout P06.	17.07.2023
P03	Updated to new planning layout	25.06.2023
P02	Submitted for Planning	09.11.2022
P01	Submitted for Planning	26.08.2022
Rev	Description	Date

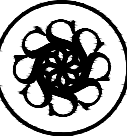

DAVIDSONS

Wilson House, Leicester Road, Ibstock,
Leicestershire. LE167 6HP
T: 01530 261 444 F:01530 267 101
www.davidsonsgroup.co.uk
E: info@davidsonsgroup.co.uk

Development:

Land off Wykin Lane,
Stoke Golding

Drawing Ref:

Highways Layout - Sheet 1

Drawing Status:	Planning	Drawn:	MS	Checked:	MS
Date:	Aug 2022	Scale:	1:500	Signed Off:	IP
				Rev:	P05

Job Ref:

1189_102