


NOTE: PLEASE TAKE STATED DIMENSIONS IN PREFERENCE  
OVER SCALED DIMENSIONS AS DISCREPANCIES MAY OCCUR  
VIA THE ELECTRONIC SCANNING & PRINTING PROCEDURE:

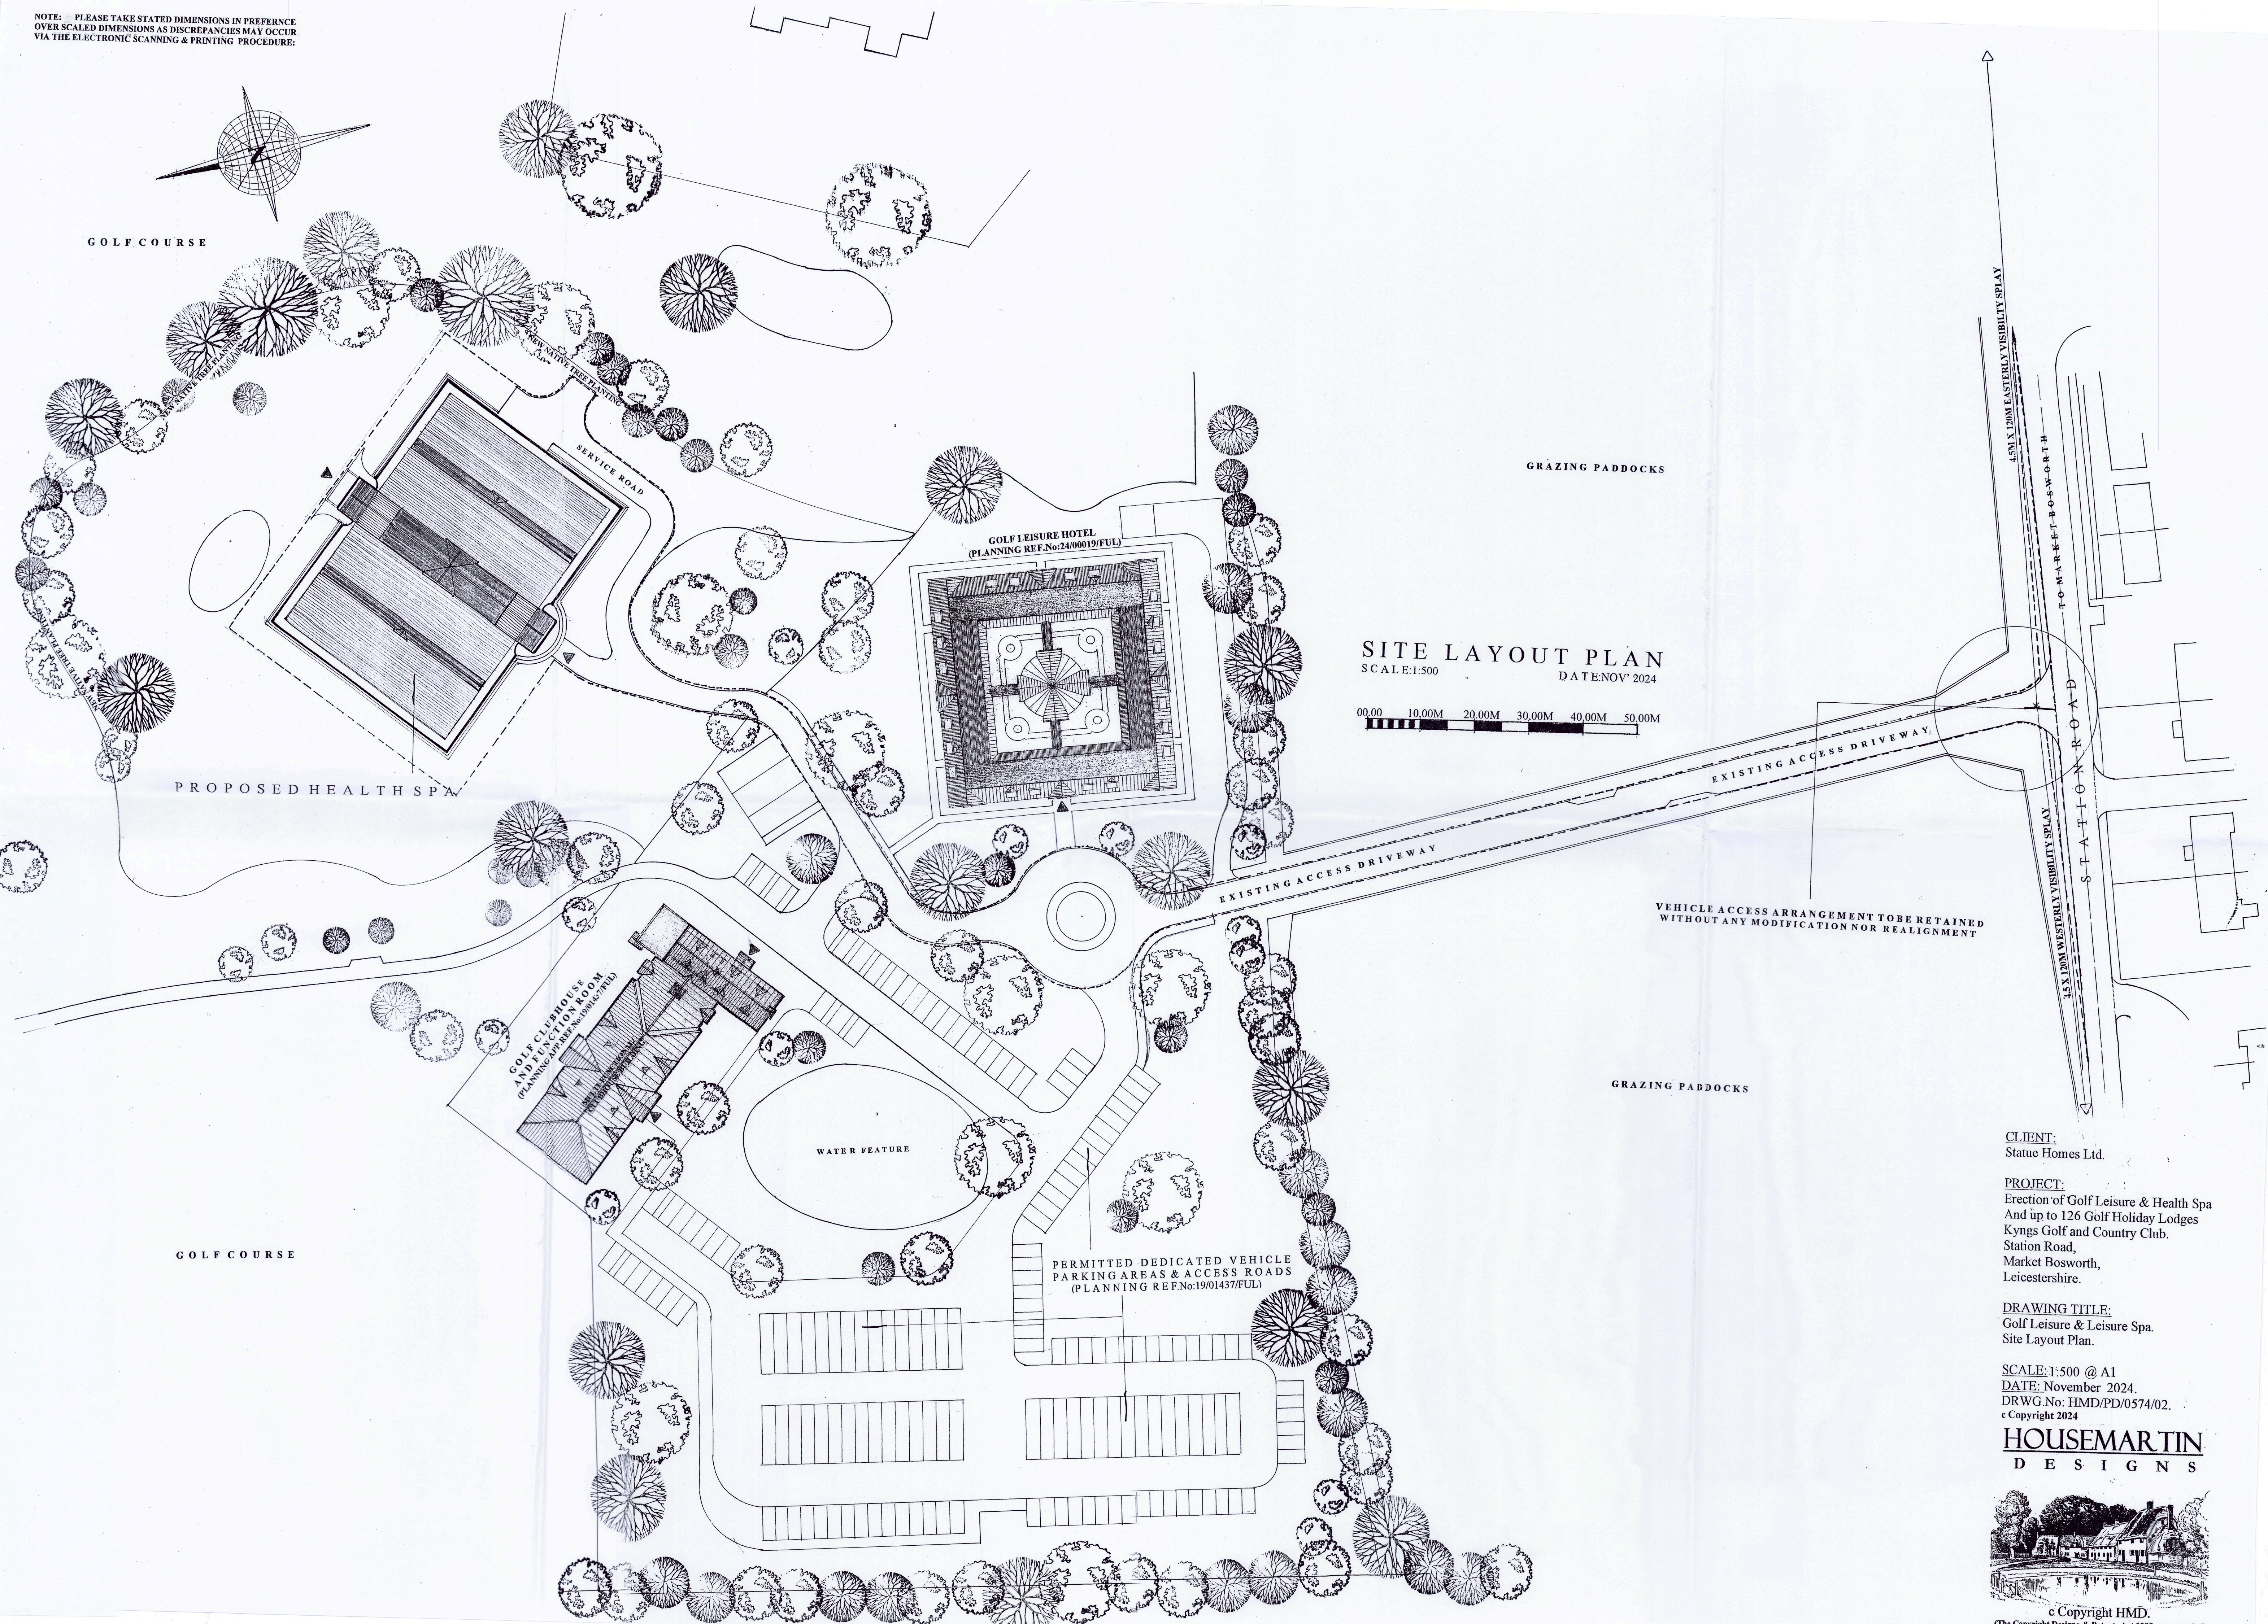

CLIENT:  
Statue Homes Ltd.

PROJECT:  
Erection of Golf Leisure & Health Spa  
And up to 126 Golf Holiday Lodges  
Kyngs Golf and Country Club,  
Station Road,  
Market Bosworth,  
Leicestershire.

DRAWING TITLE:  
Golf Leisure & Leisure Spa.  
Site Layout Plan.

SCALE: 1:500 @ A1  
DATE: November 2024.  
DRWG.No: HMD/PD/0574/02.  
© Copyright 2024

HOUSEMARTIN  
DESIGNS



© Copyright HMD.