


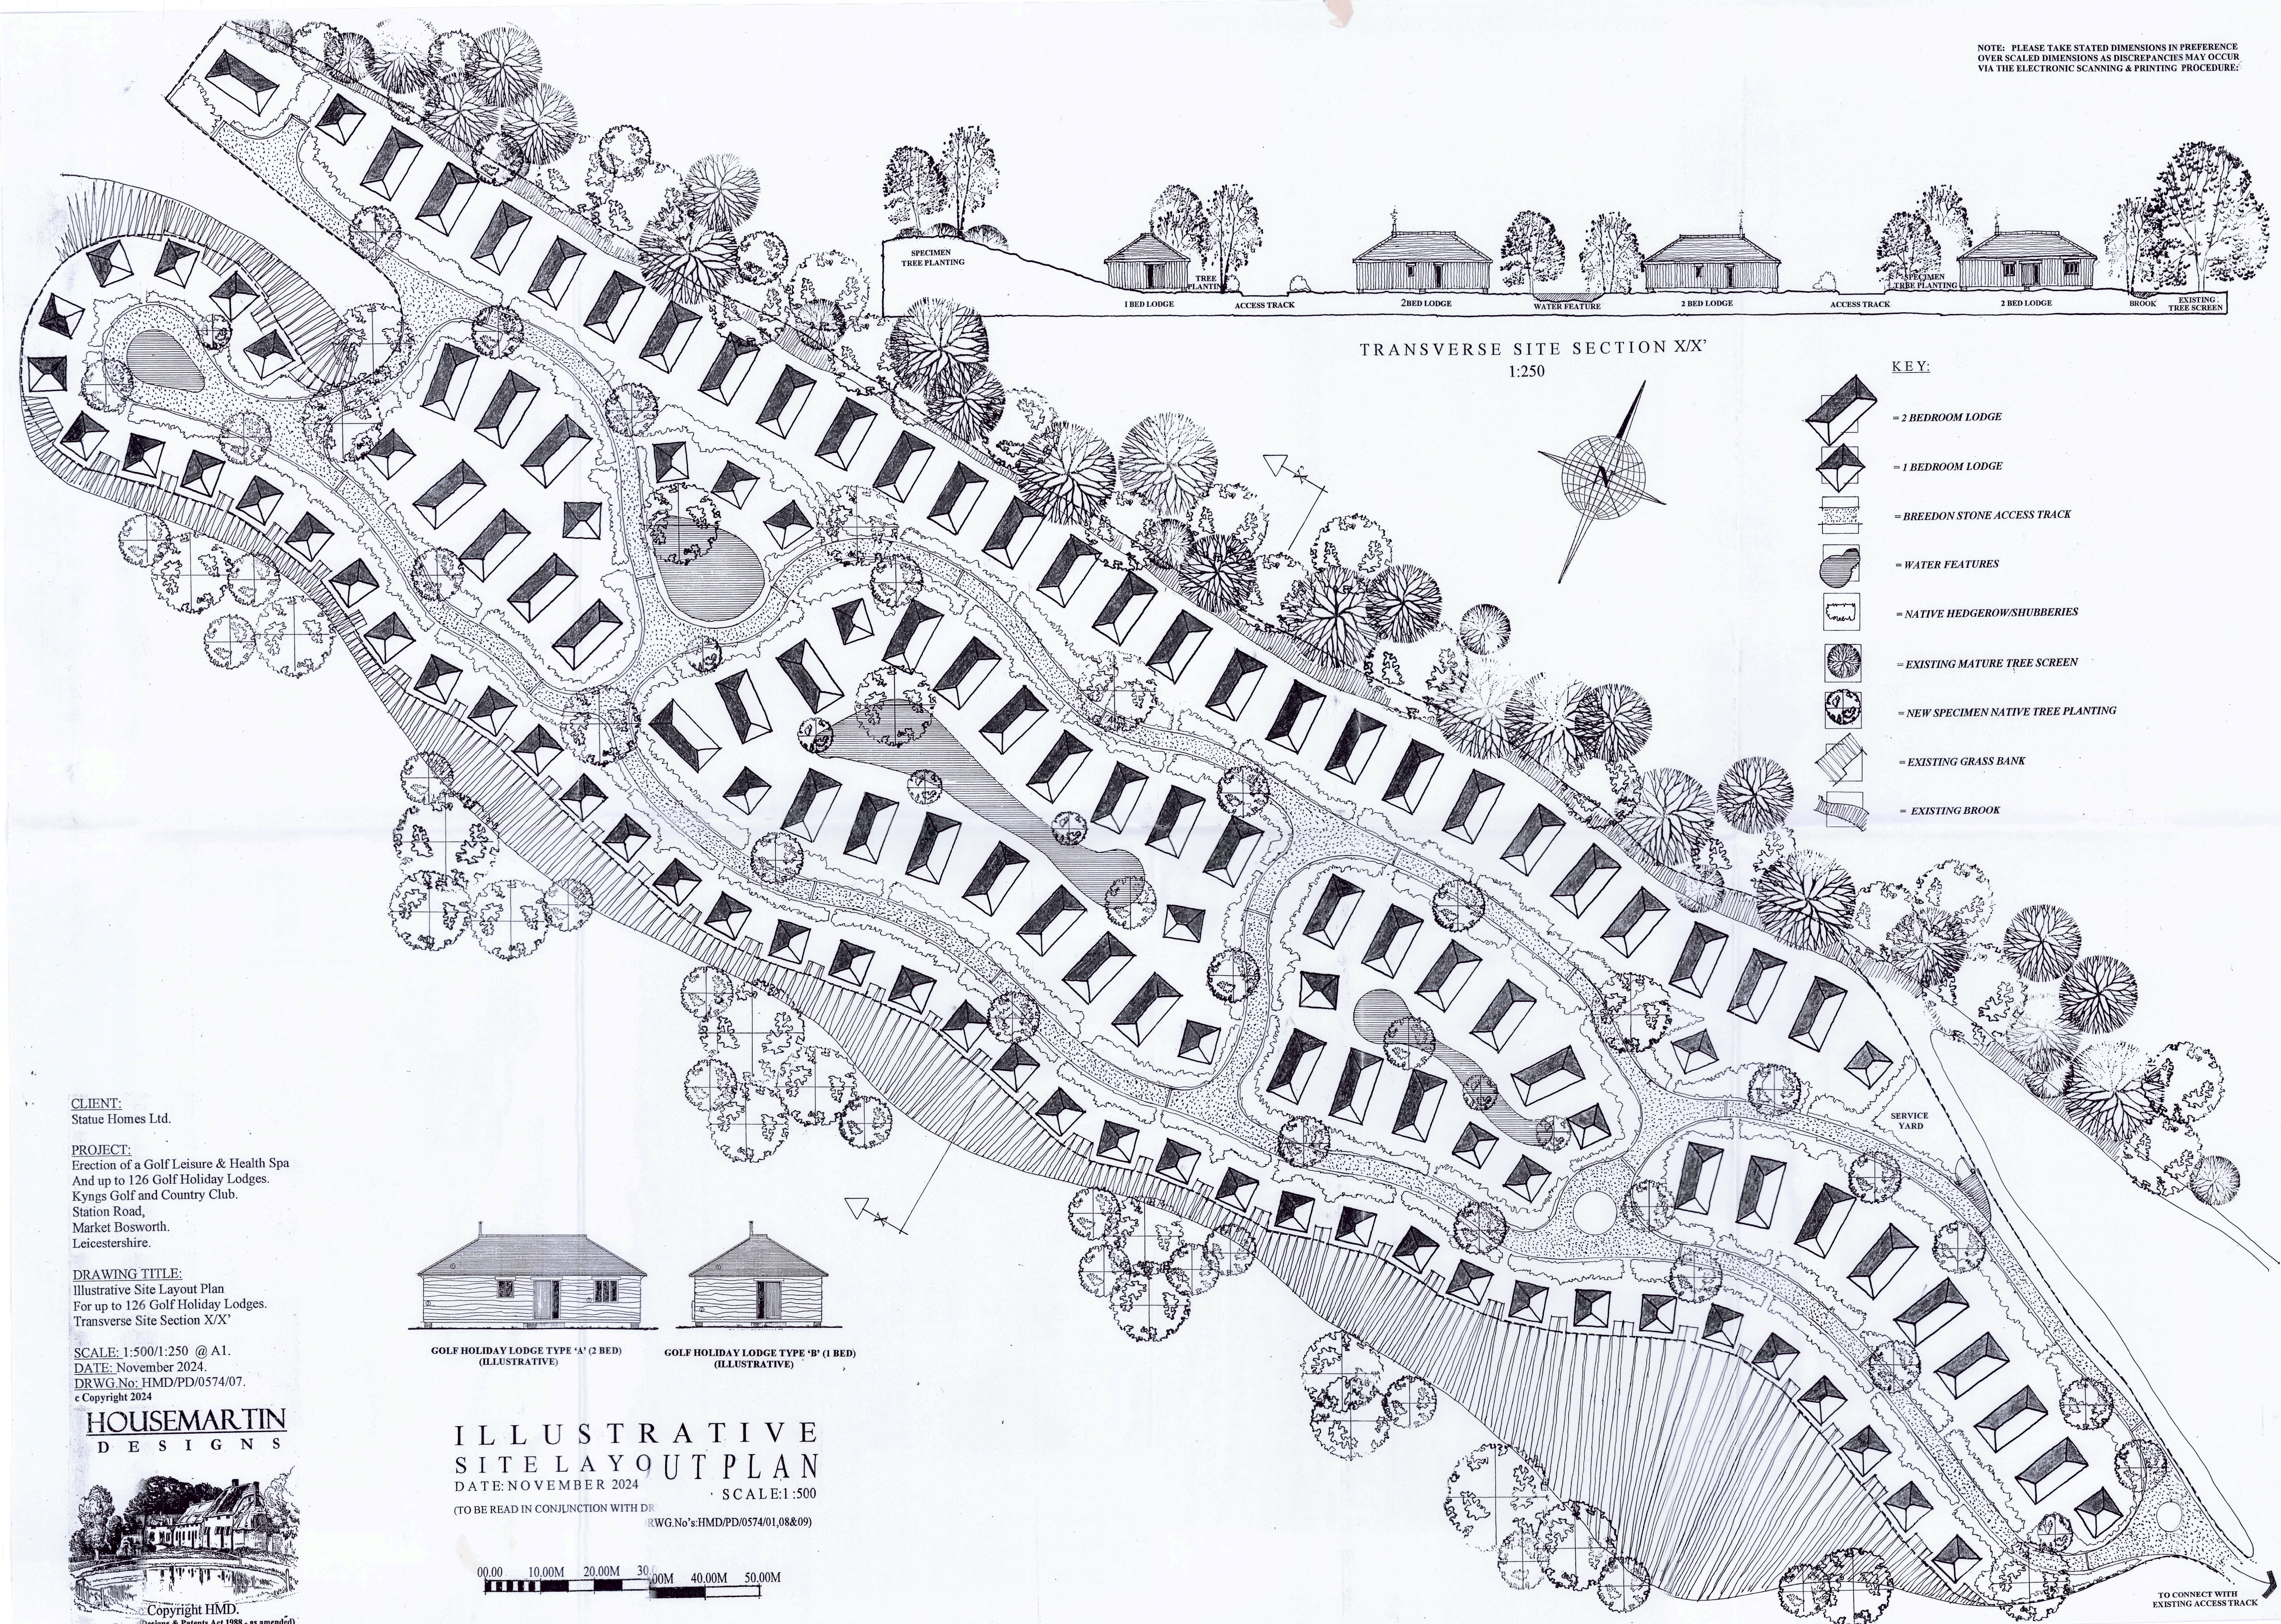

SPECIMEN
TREE PLANTING

1 BED LODGE

ACCESS TRACK

2 BED LODGE

WATER FEATURE

2 BED LODGE

ACCESS TRACK

2 BED LODGE

BROOK

EXISTING
TREE SCREEN

TRANSVERSE SITE SECTION XX'
1:250

KEY:

- = 2 BEDROOM LODGE
- = 1 BEDROOM LODGE
- = BREEDON STONE ACCESS TRACK
- = WATER FEATURES
- = NATIVE HEDGEROW/SHUBBERIES
- = EXISTING MATURE TREE SCREEN
- = NEW SPECIMEN NATIVE TREE PLANTING
- = EXISTING GRASS BANK
- = EXISTING BROOK



CLIENT:
Statue Homes Ltd.

PROJECT:
Erection of a Golf Leisure & Health Spa
And up to 126 Golf Holiday Lodges.
Kyns Golf and Country Club.
Station Road,
Market Bosworth.
Leicestershire.


DRAWING TITLE:
Illustrative Site Layout Plan
For up to 126 Golf Holiday Lodges.
Transverse Site Section X/X'

SCALE: 1:500/1:250 @ A1.
DATE: November 2024.
DRWG.No: HMD/PD/0574/07.
© Copyright 2024

HOUSEMARTIN
DESIGNS

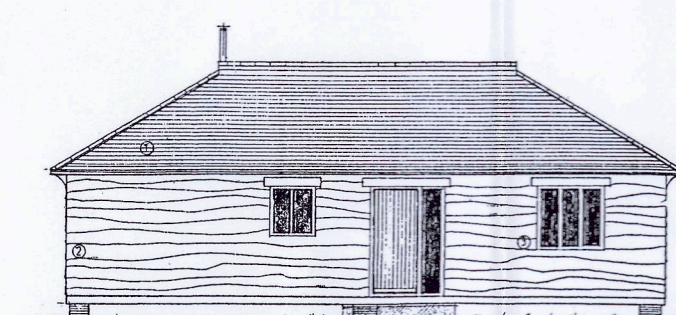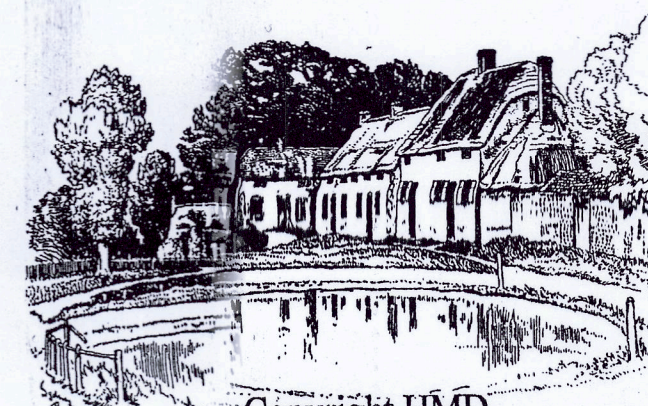

GOLF HOLIDAY LODGE TYPE 'A' (2 BED)
(ILLUSTRATIVE)

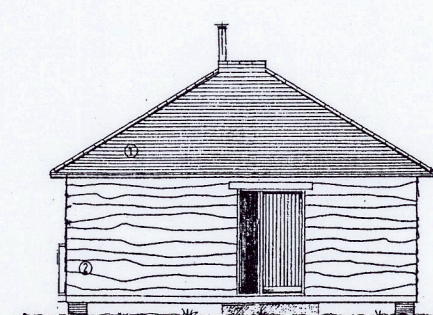

GOLF HOLIDAY LODGE TYPE 'B' (1 BED)
(ILLUSTRATIVE)

ILLUSTRATIVE
SITE LAYOUT PLAN
DATE: NOVEMBER 2024

SCALE: 1:500

(TO BE READ IN CONJUNCTION WITH DRWG.No's HMD/PD/0574/01,08&09)

00.00 10.00M 20.00M 30.00M 40.00M 50.00M

TO CONNECT WITH
EXISTING ACCESS TRACK