


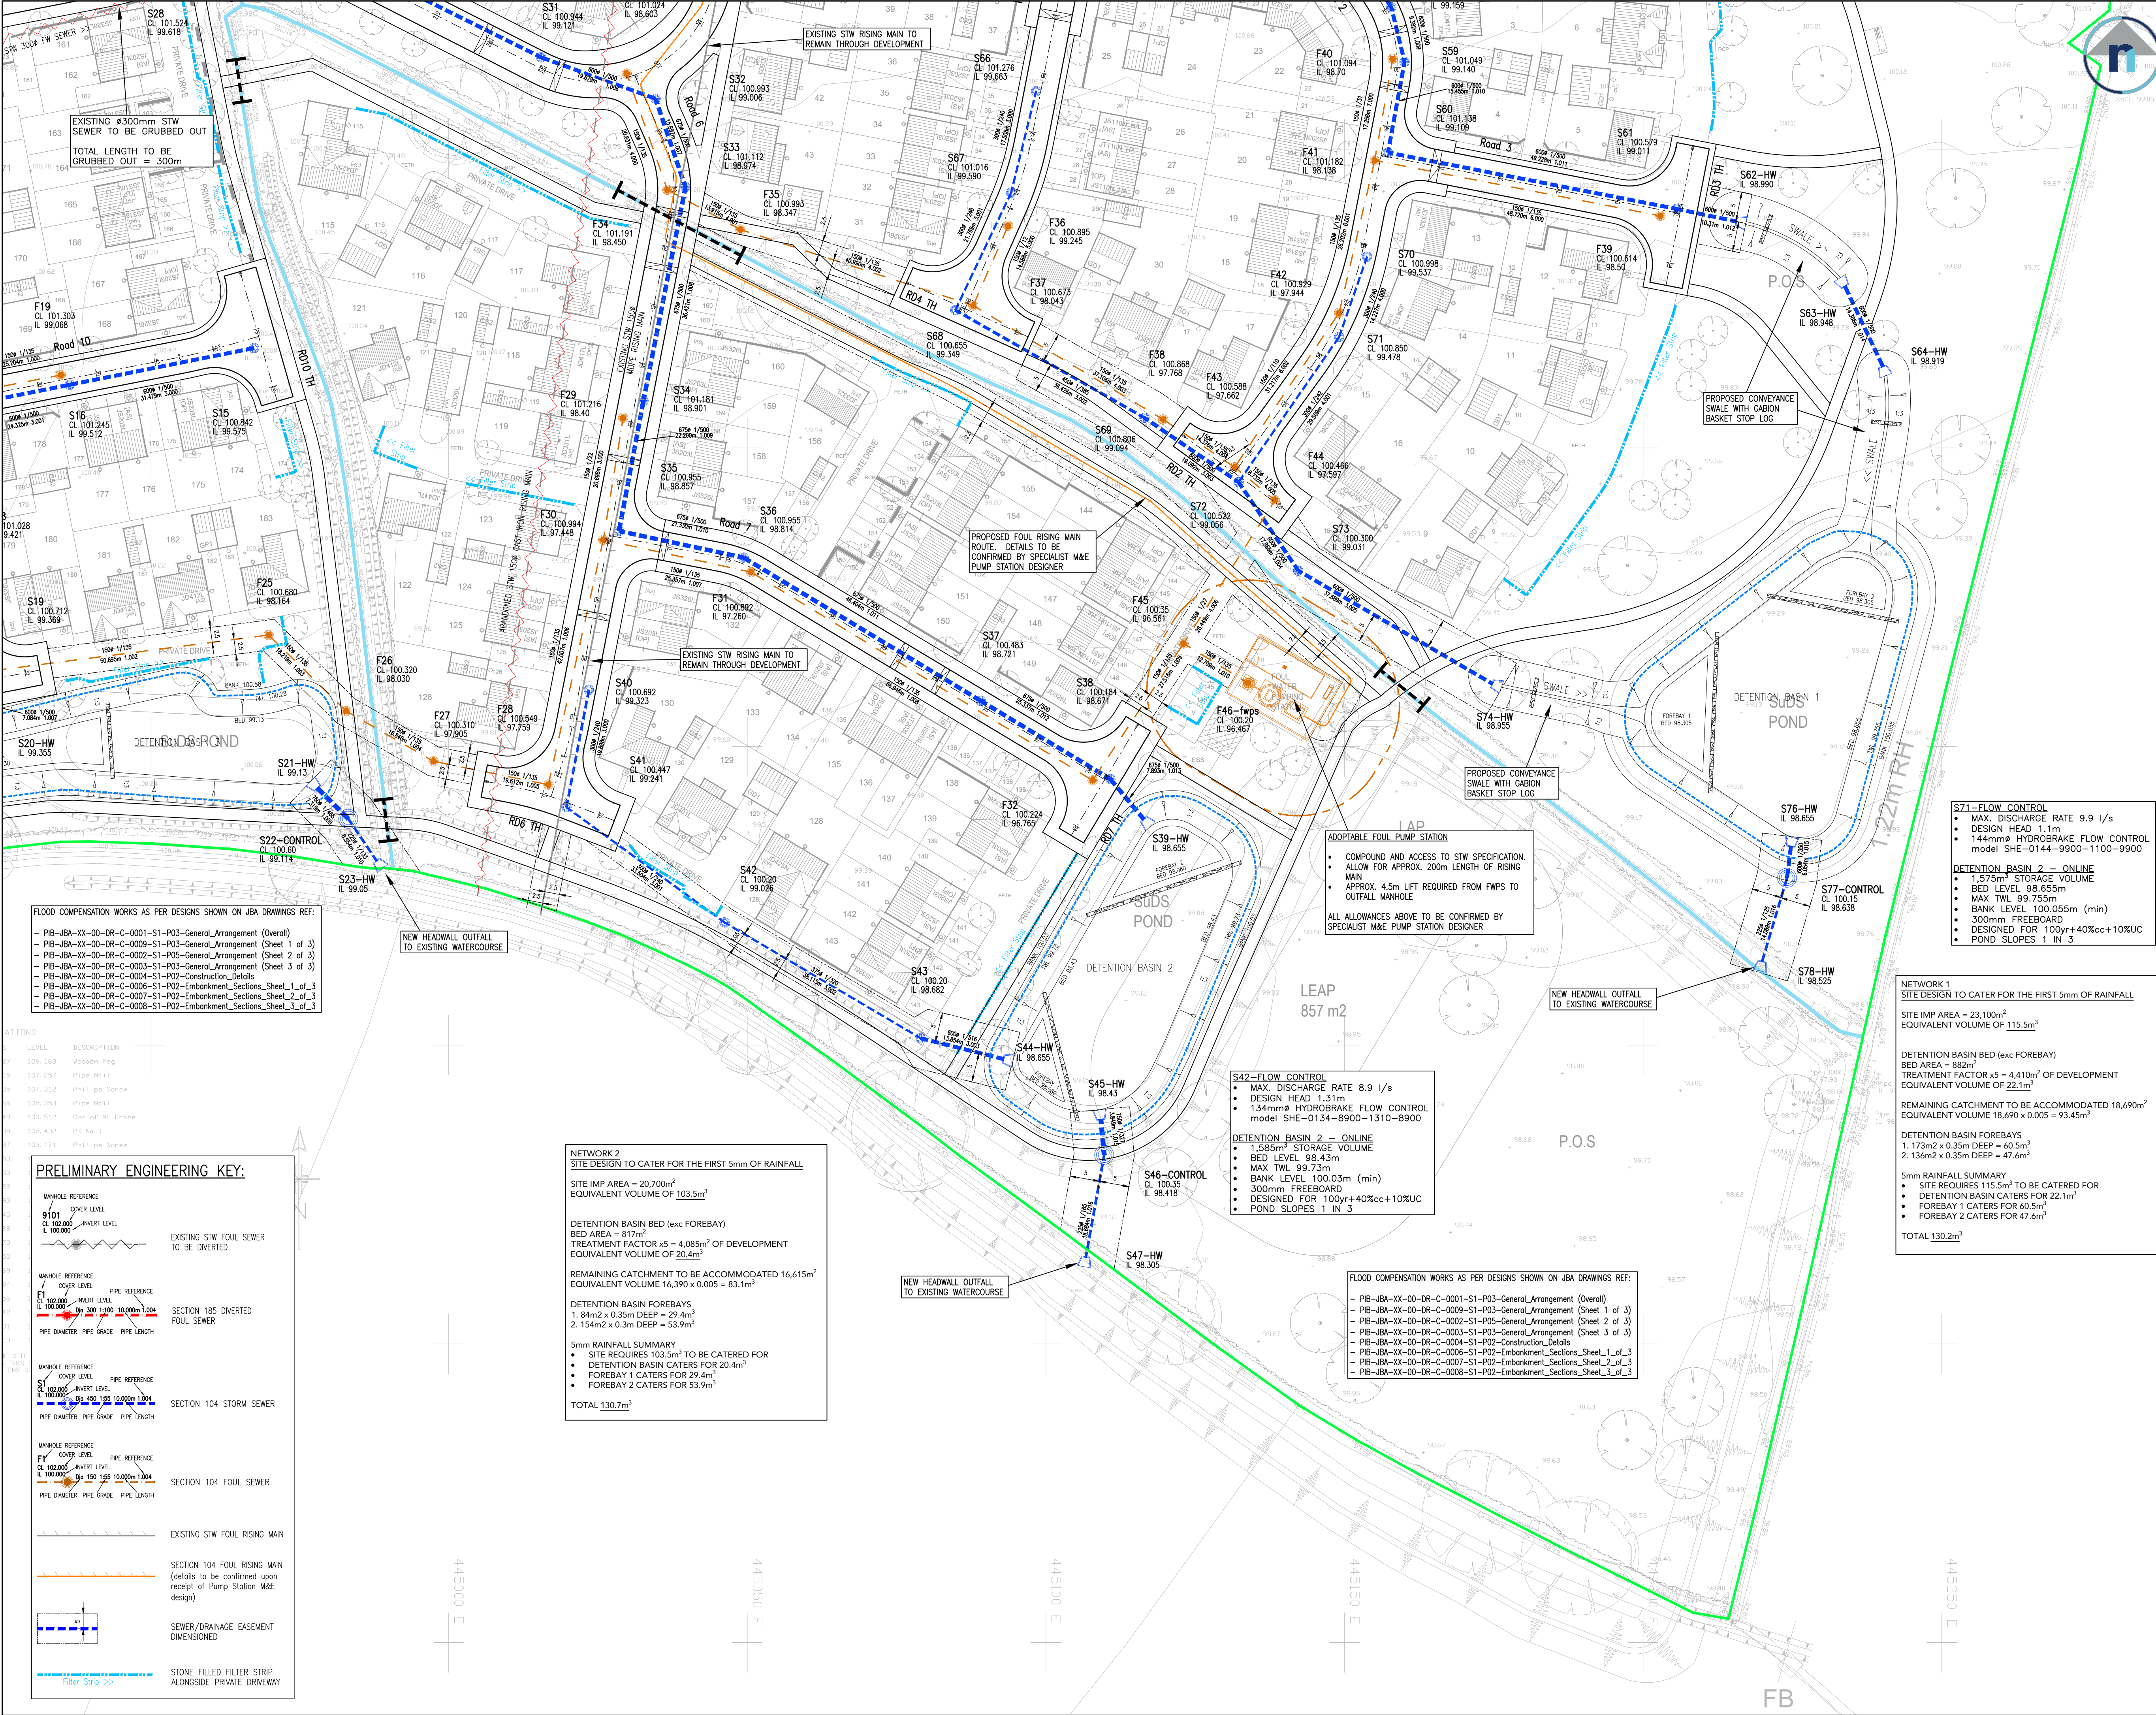

PRELIMINARY ENGINEERING:
General Notes.

1. Do not scale this drawing. If in doubt, ask.
2. This drawing is to be used for preliminary appraisal of proposed works only. It is not intended for construction use.
3. This drawing is to be read in conjunction with all other relevant Engineers, Architects and specialist design drawings and details.
4. All dimensions are in metres unless noted otherwise. All levels are in metres unless noted otherwise.
5. Highway design shown is indicative only and subject to Housing layout confirmation, planning approval and Section 38/278 technical approval.
6. Drainage design shown is indicative only and subject to Housing layout confirmation, planning approval and Section 104 technical approval.

NOTE: THIS DRAWING IS
INTENDED FOR PLANNING
PURPOSES ONLY

B	JBA FLOOD MODELLING AND NETWORK 2 BALANCING POND UPDATED.	08.10.26	SC	
A	ENGINEERING DESIGN UPDATED TO INCLUDE ADDITIONAL SDCS. DRAWING REFERENCE NUMBER CORRECTED.	28.07.26	SC	
REV	DESCRIPTION	DATE	INITIAL	



T 01164 829032
E contact@ridnic.co.uk W www.ridnic.co.uk
A 4 Pear Tree Business Park, Desford Lane, Ratby, LE6 0PG
Company registration number: 10827228



PROJECT
PROPOSED RESIDENTIAL DEVELOPMENT AT
**SAPCOTE ROAD,
BURBAGE
SOUTH SITE**

TITLE
**DRAINAGE GENERAL
ARRANGEMENT PLAN
SHEET 2 OF 3**

DRAWN	SC	DATE	29-06-26	PURPOSE OF ISSUE	☒ PRELIMINARY ☐ APPROVAL ☐ CONSTRUCTION
SCALE	1/500	SIZE	A1		
DWG NO.	E409-00-22	REV.	B		