

Notes:

This drawing is to be read in conjunction with all other consultants engineers and specialist sub contractors drawings.

All items are to be cross referenced throughout design, tender & construction.

Any discrepancies whatsoever discovered must be reported to the Main Contractor or Contract Administrator (CA) as soon as they become apparent.

The Main Contractor is responsible for checking all dimensions prior to commencement of work.

All specified manufacturers are OSA (or similar approved) OEA (or equal approved) whether stated or not. Any equivalent product or manufacturer must be approved in writing by the CA before use.

All structure shown on these drawings is based on structural philosophy & is to be fully designed, detailed & dimensioned by 'Others'. Refer to Structural Engineers plans for current structural design.

All drawings are to be read in conjunction with project specific NBS (national building specification)

Site Address

Hinckley and District Hospital
Mount Road
Hinckley
LE10 1AG

N

North


Elevation Key

Northern

Western

Eastern

Southern

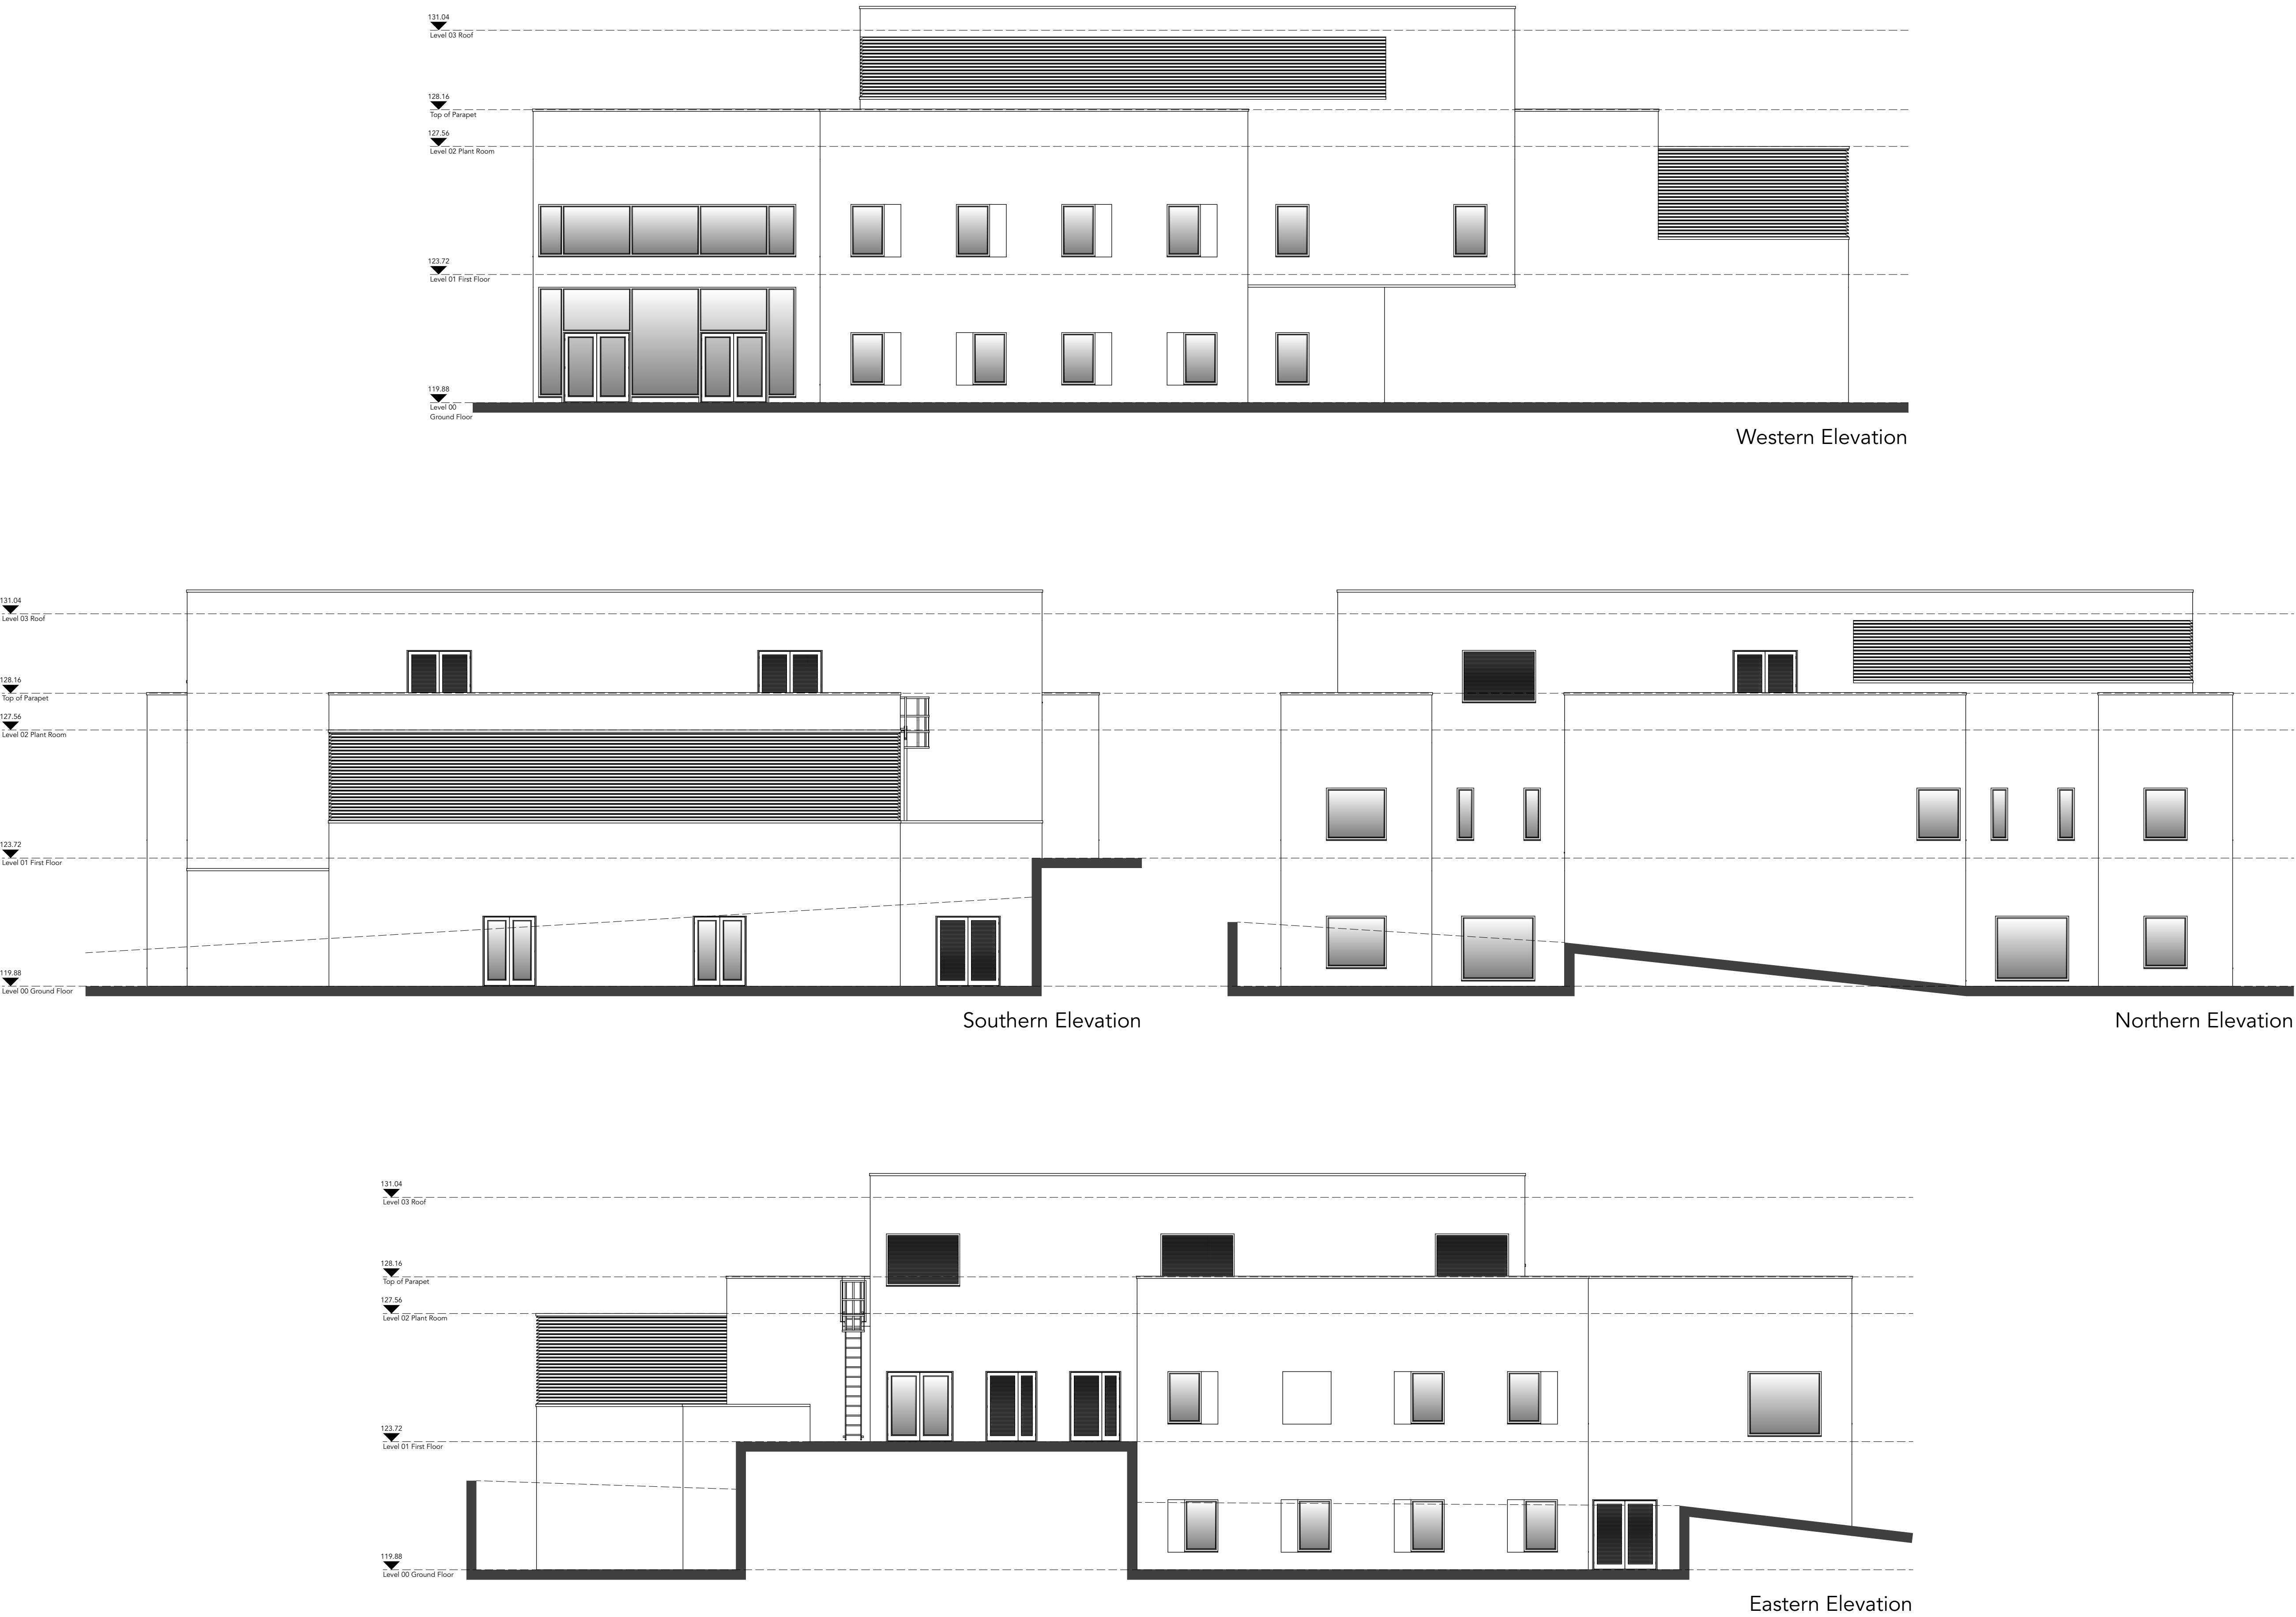

P05	14/08/2023	Updated elevations to reflect current proposal including secondary ladder escape from plant level.	BCP
P04	28/07/2023	Updated to reflect current proposals.	BCP
P03	13/07/2023	Updated to reflect current proposal. Changed to black and white elevations waiting external materials to be chosen.	BCP

Rev	Date	Revision Details	Author
S0		Initial Issue	

designbüro

5 Euston Place,
Leamington Spa,
Warwickshire,
CV32 4LN

01788 555350
www.thedesignburo.co.uk

Client	NHS Property Services		
Job	Hinckley Daycare & CDC Business Case Support		
Title	Proposed Elevations		
Drawn BCP	Date Dec 2022	Checked MH	Date Dec 2022
Scale:Size	1:100	@	A2
Drawing Number			Revision
1782-DBC-ZZ-XX-DR-A-0018			P05

The copyright of this drawing is vested in the Architect/ Designer and must not be copied or reproduced without his written consent. Figured dimensions only to be taken from this drawing. All contractors and / or specialists must visit the site and be responsible for taking and checking all dimensions relative to this work.