DISCONS

© This drawing and the building works depicted are the copyright of the Engineers and may not be reproduced except by written permission.

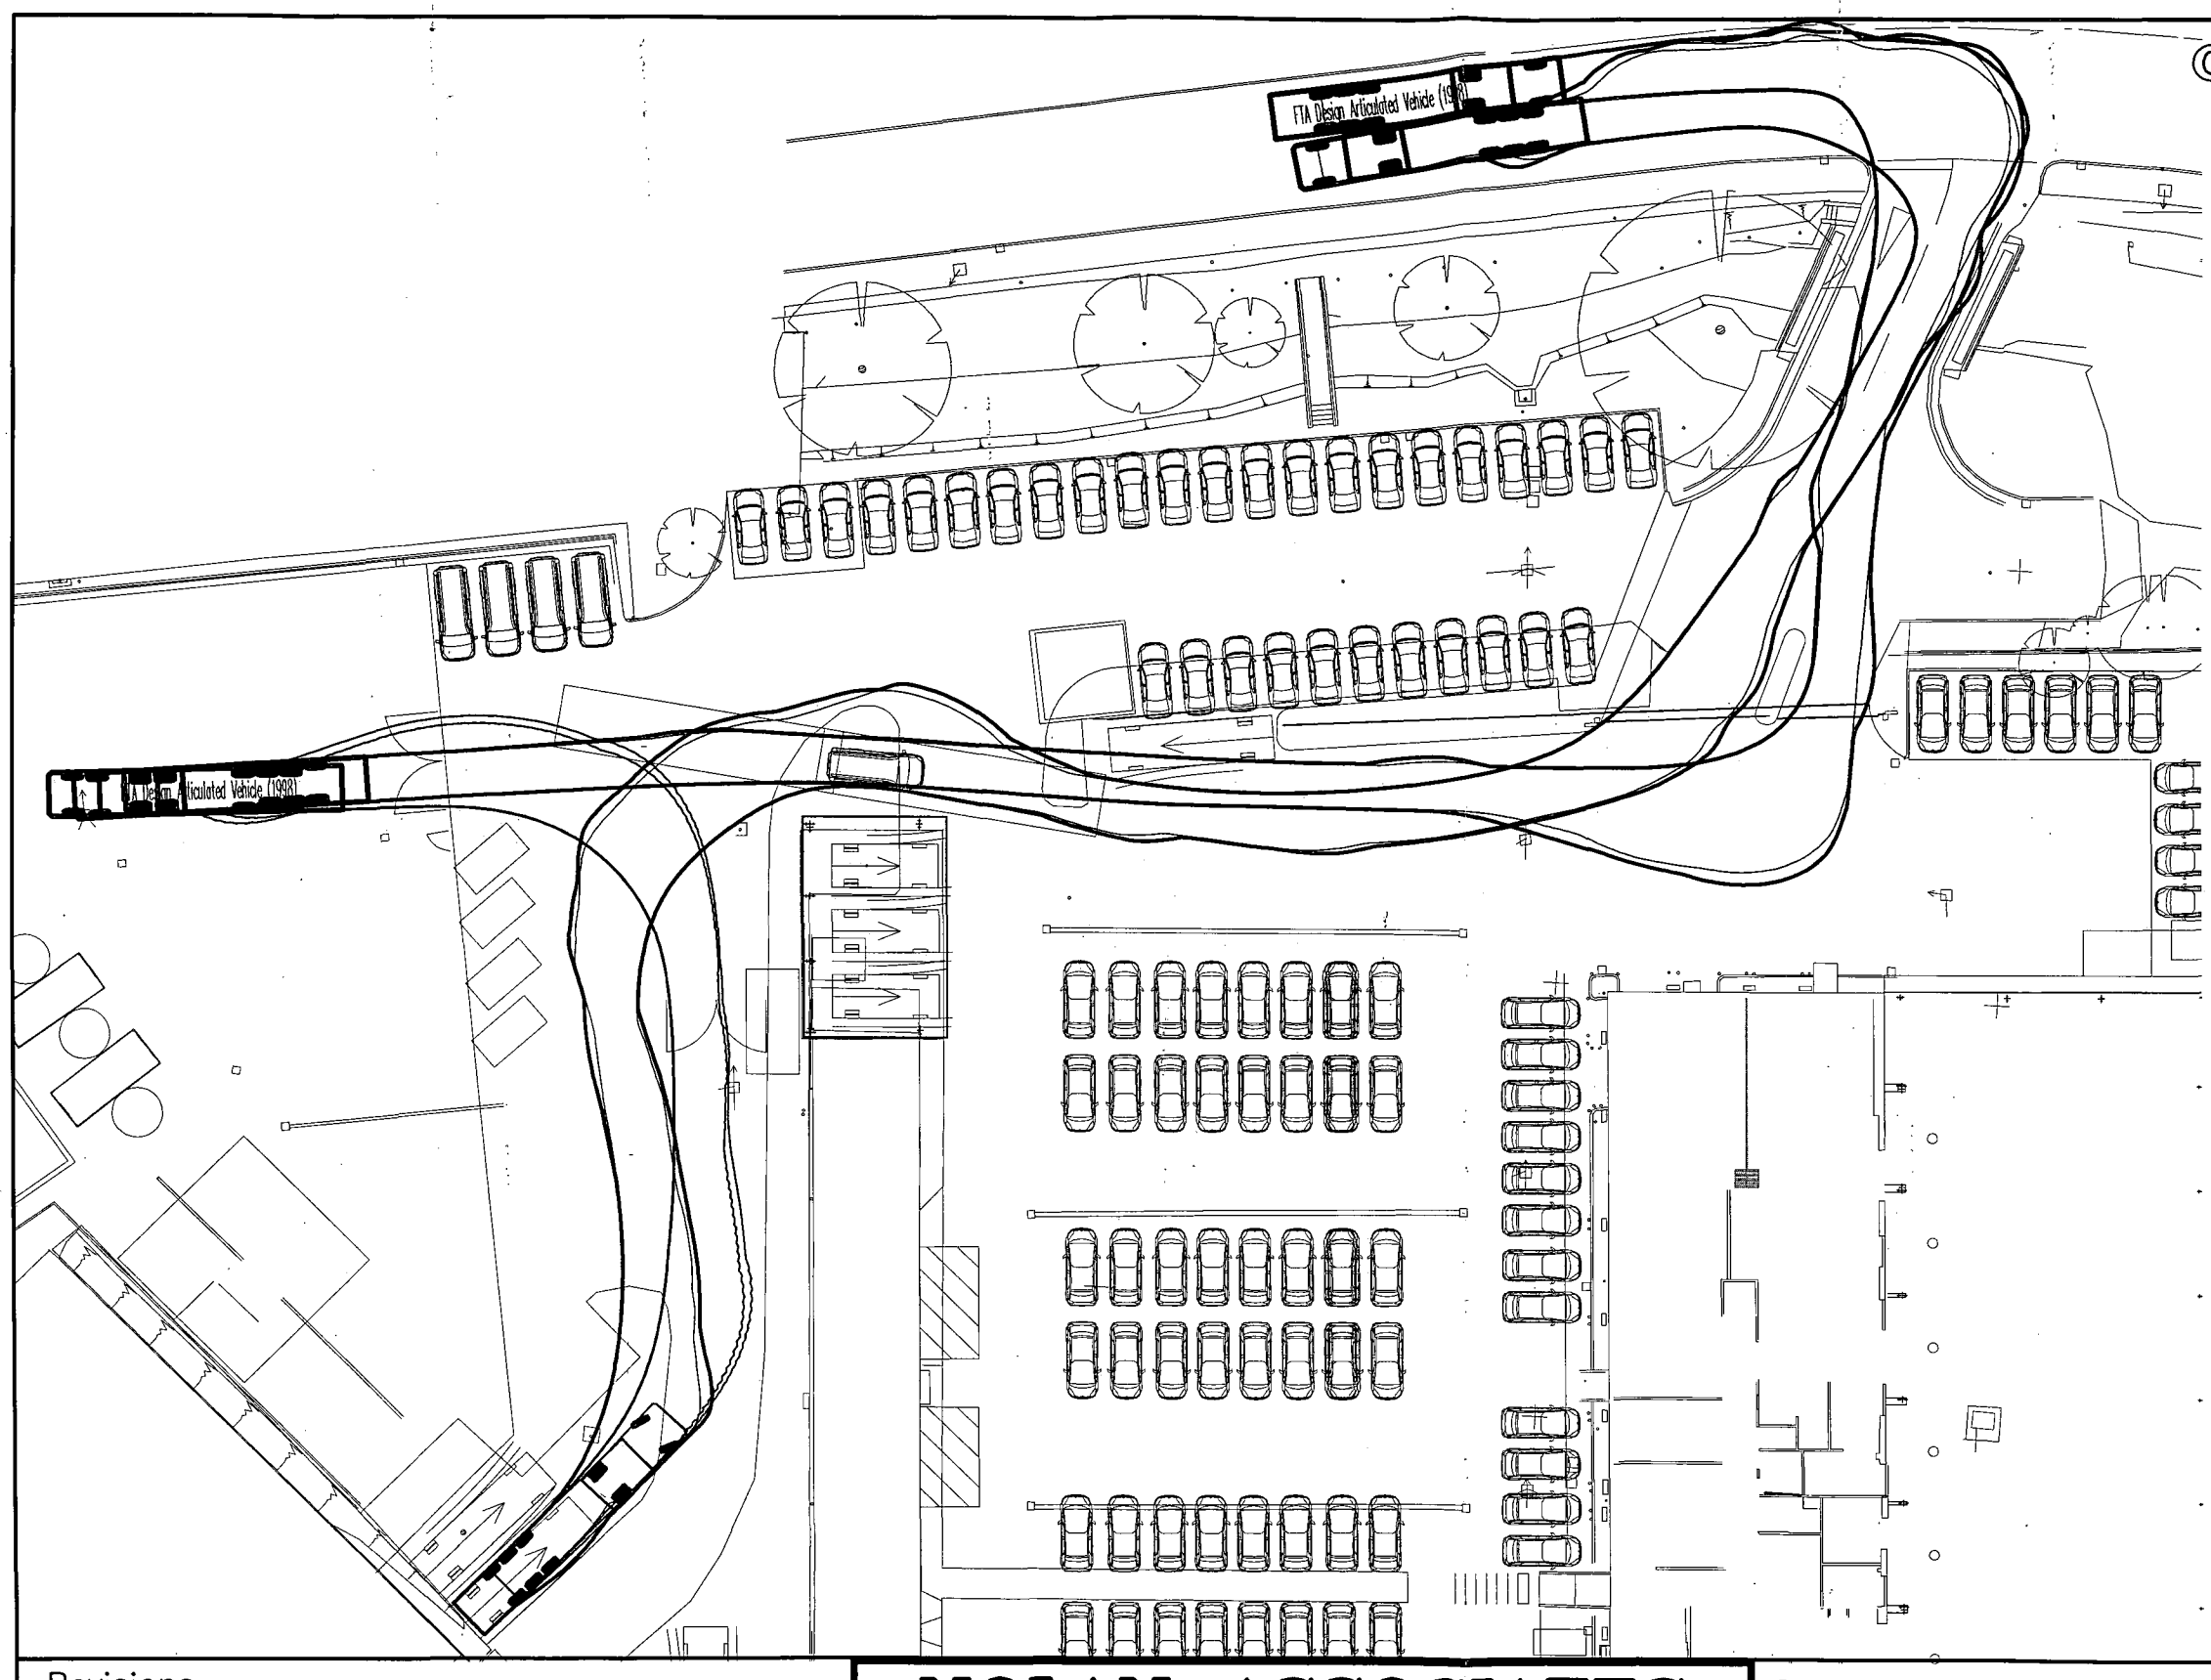

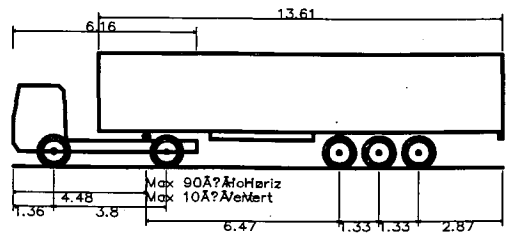

FTA Design Articulated Vehicle (1998)

Overall Length	16.480m
Overall Width	2.550m
Overall Body Height	3.870m
Min Body Ground Clearance	0.515m
Max Track Width	2.470m
Lock to Lock Time	3.00 sec
Kerb to Kerb Turning Radius	6.550m

NOLAN ASSOCIATES

PRELIMINARY DRAWING

NOT TO BE USED FOR CONSTRUCTION

Revisions

P1	Preliminary issue	MH	MES	01/12
P2	Tracking continued to exit site	MH	MES	02/12

NOLAN ASSOCIATES
CONSULTING CIVIL & STRUCTURAL ENGINEERS
EDGBASTON HOUSE, 3 DUCHESS PLACE,
HAGLEY ROAD, EDGBASTON, BIRMINGHAM B16 8NH
TEL: 0121-454 3099 FAX: 0121-454 3059
E-mail: enquiries@nolanassociates.co.uk

Drawing Title

Western Power
Hinckley
HGV Artic Tracking

Drawn by	Check by	Date
MH	MES	30.01.12

Project No	Drawing No
2011-190	123 P2