


Sketchley Grange, Burbage, HINCKLEY

- Key:
- Materials (Roof):
- Duo TLE Grey Roof Tile
 - Duo TLE Brown Roof Tile
 - Duo TLE Terracotta Roof Tile
- Materials (Brick):
- Ibstock - Welbeck Autumn Antique
 - Ibstock - Brunswick Antique
 - Ibstock - Brunswick Farmhouse
 - Ibstock - Balmoral
 - Rendered Feature Property
- Contrasting brick - Smooth Red
- All Garage and main entrance doors - Black
- Windows - Anthracite Grey PVCu
- Facia's Soffits and Rainwater Goods Black PVCu
- Indicates Dwelling with Chimney

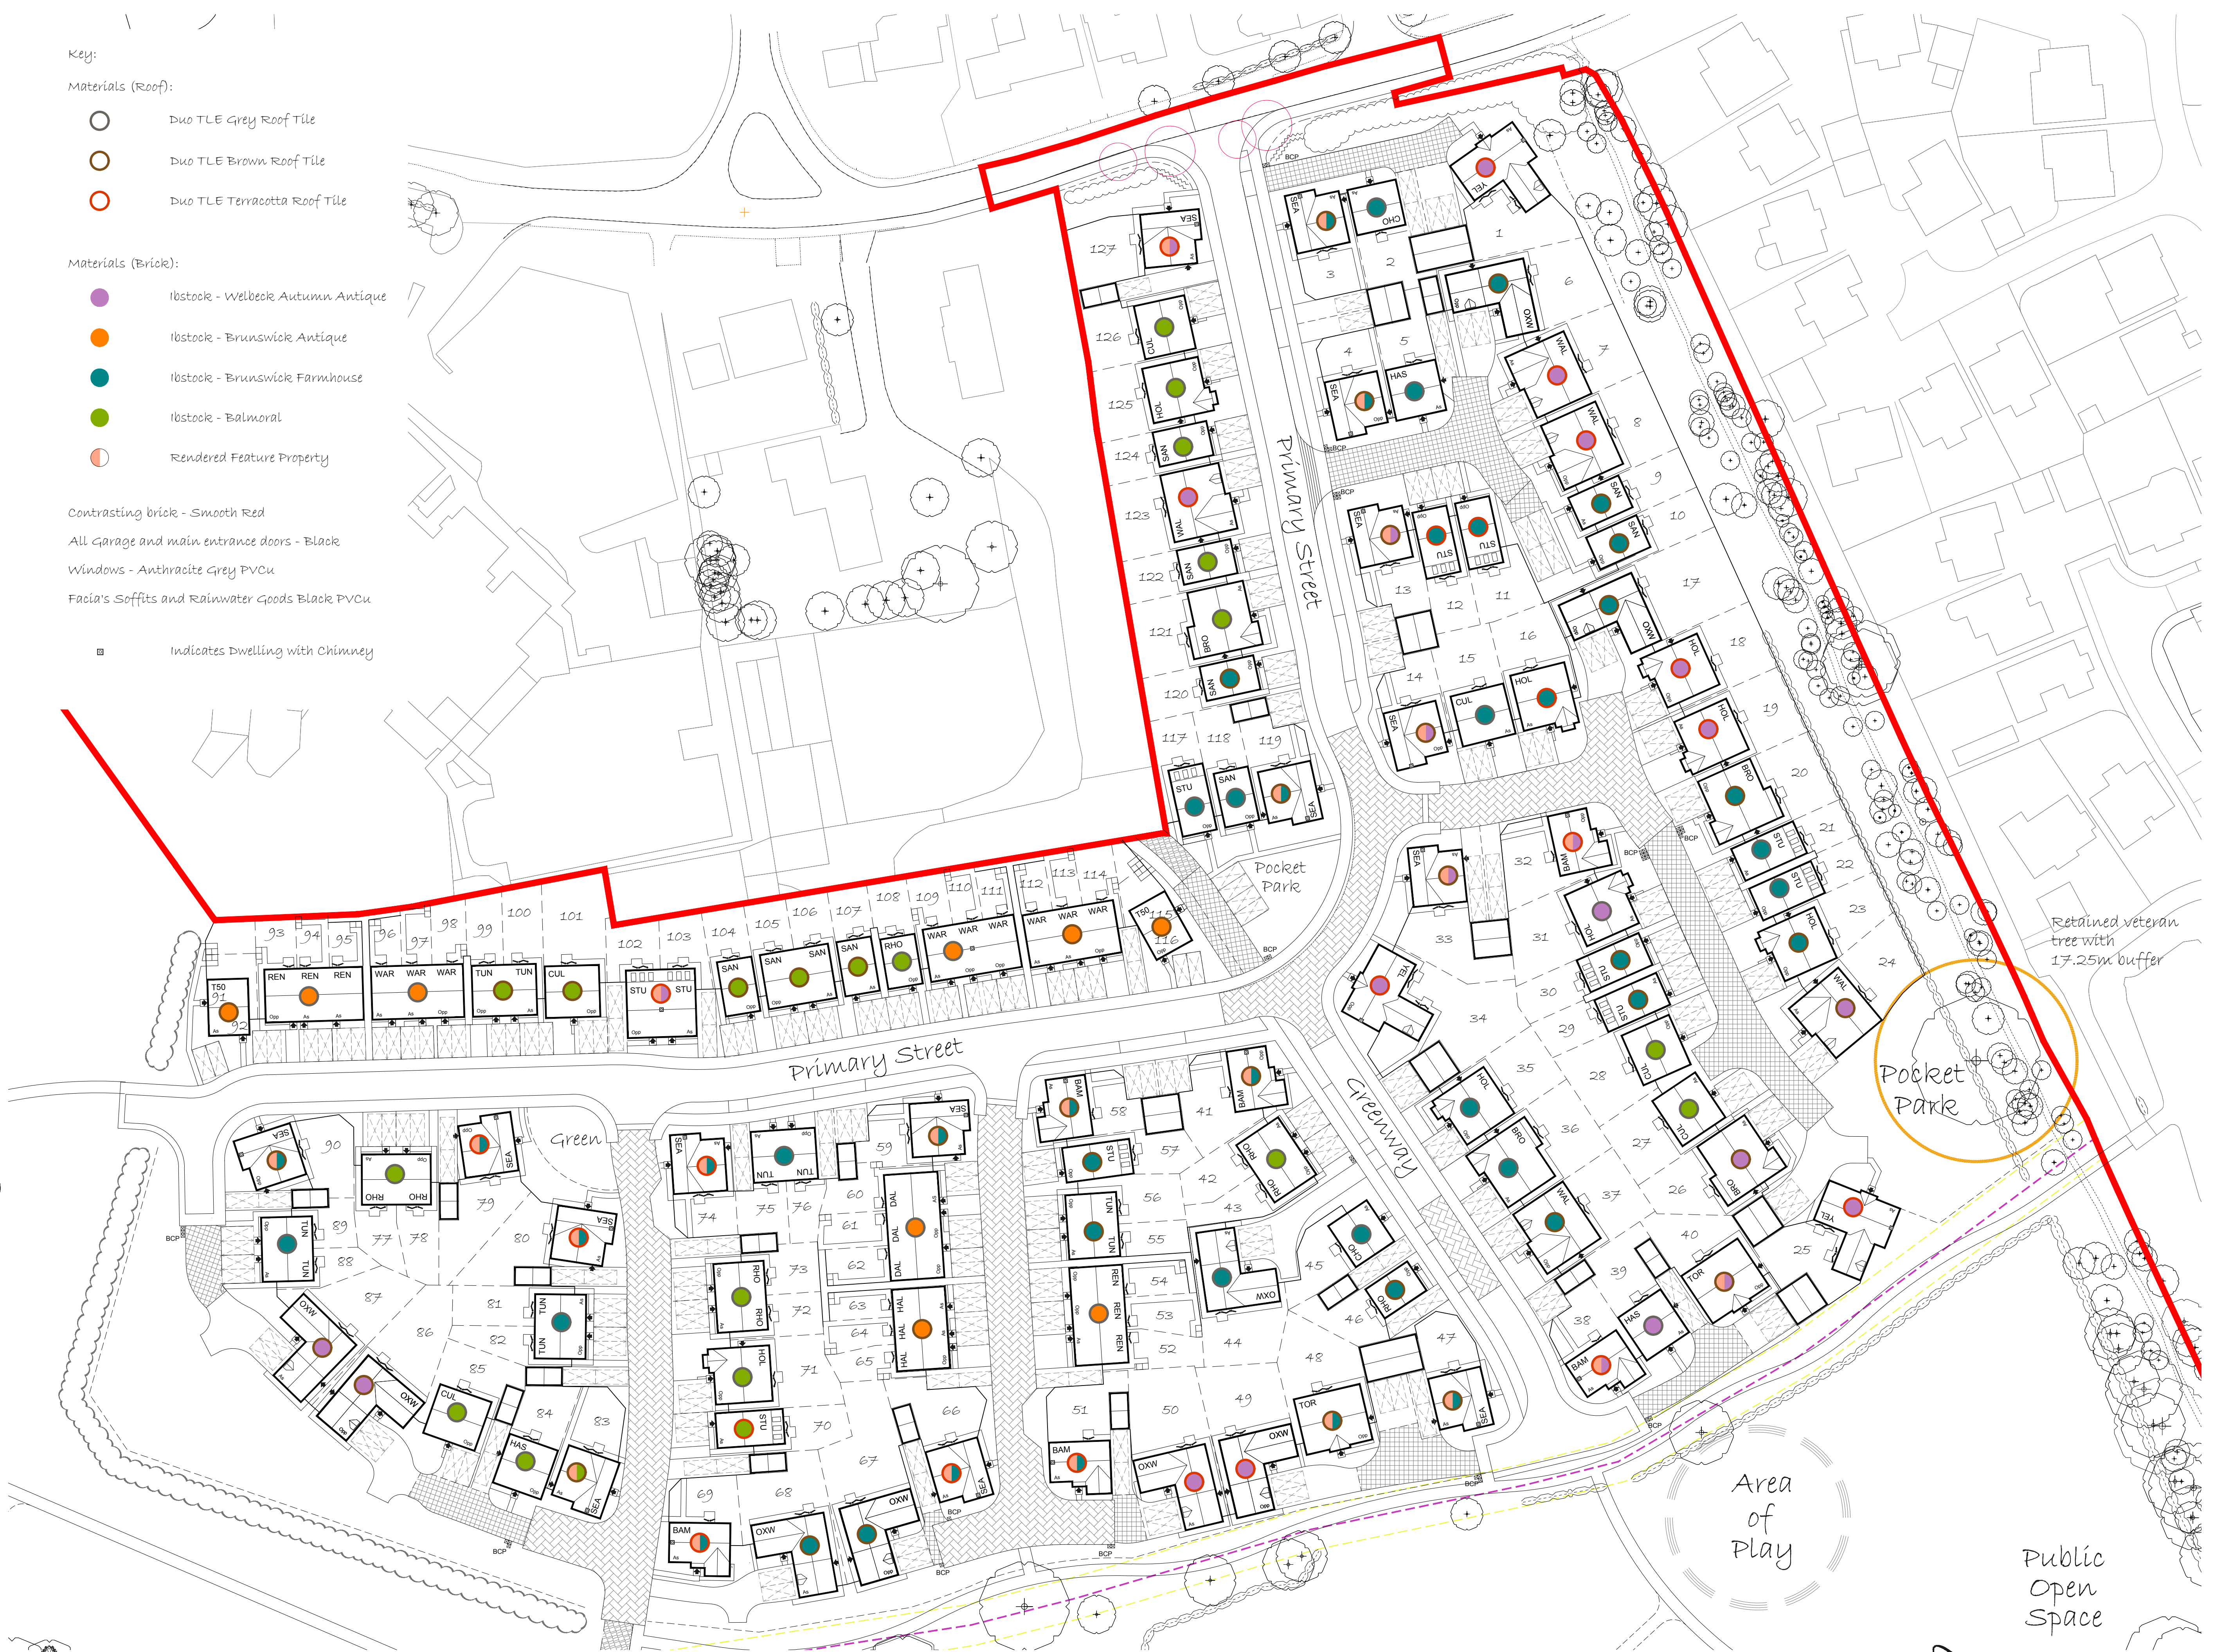

Revision: A: General amendments in line with LPA comments.	TGDP 26-02-24	Development: Sketchley Grange Location: Burbage, HINCKLEY	Drawing Title: Materials Plan Drawing Number: TGDP/SQ-BH/MP1	Scale @ A1: 1:500 Revision: A	Drawn By: TGDP Date Started: 13/11/23
---	---------------	--	---	--	--

