


Schedule of lighting

Symbol	Qty	Arrangement	Description	Light Source	Lumens
	10	Single	Bi-directional LED wall light mounted at c. 2.5m	4.5 Watt LED	350
	3	Single	LED emergency bulkhead light mounted at c. 2.2m	3 Watt LED	320
	2	Single	LED Floodlight mounted at c. 5m	30 Watt LED	3,150

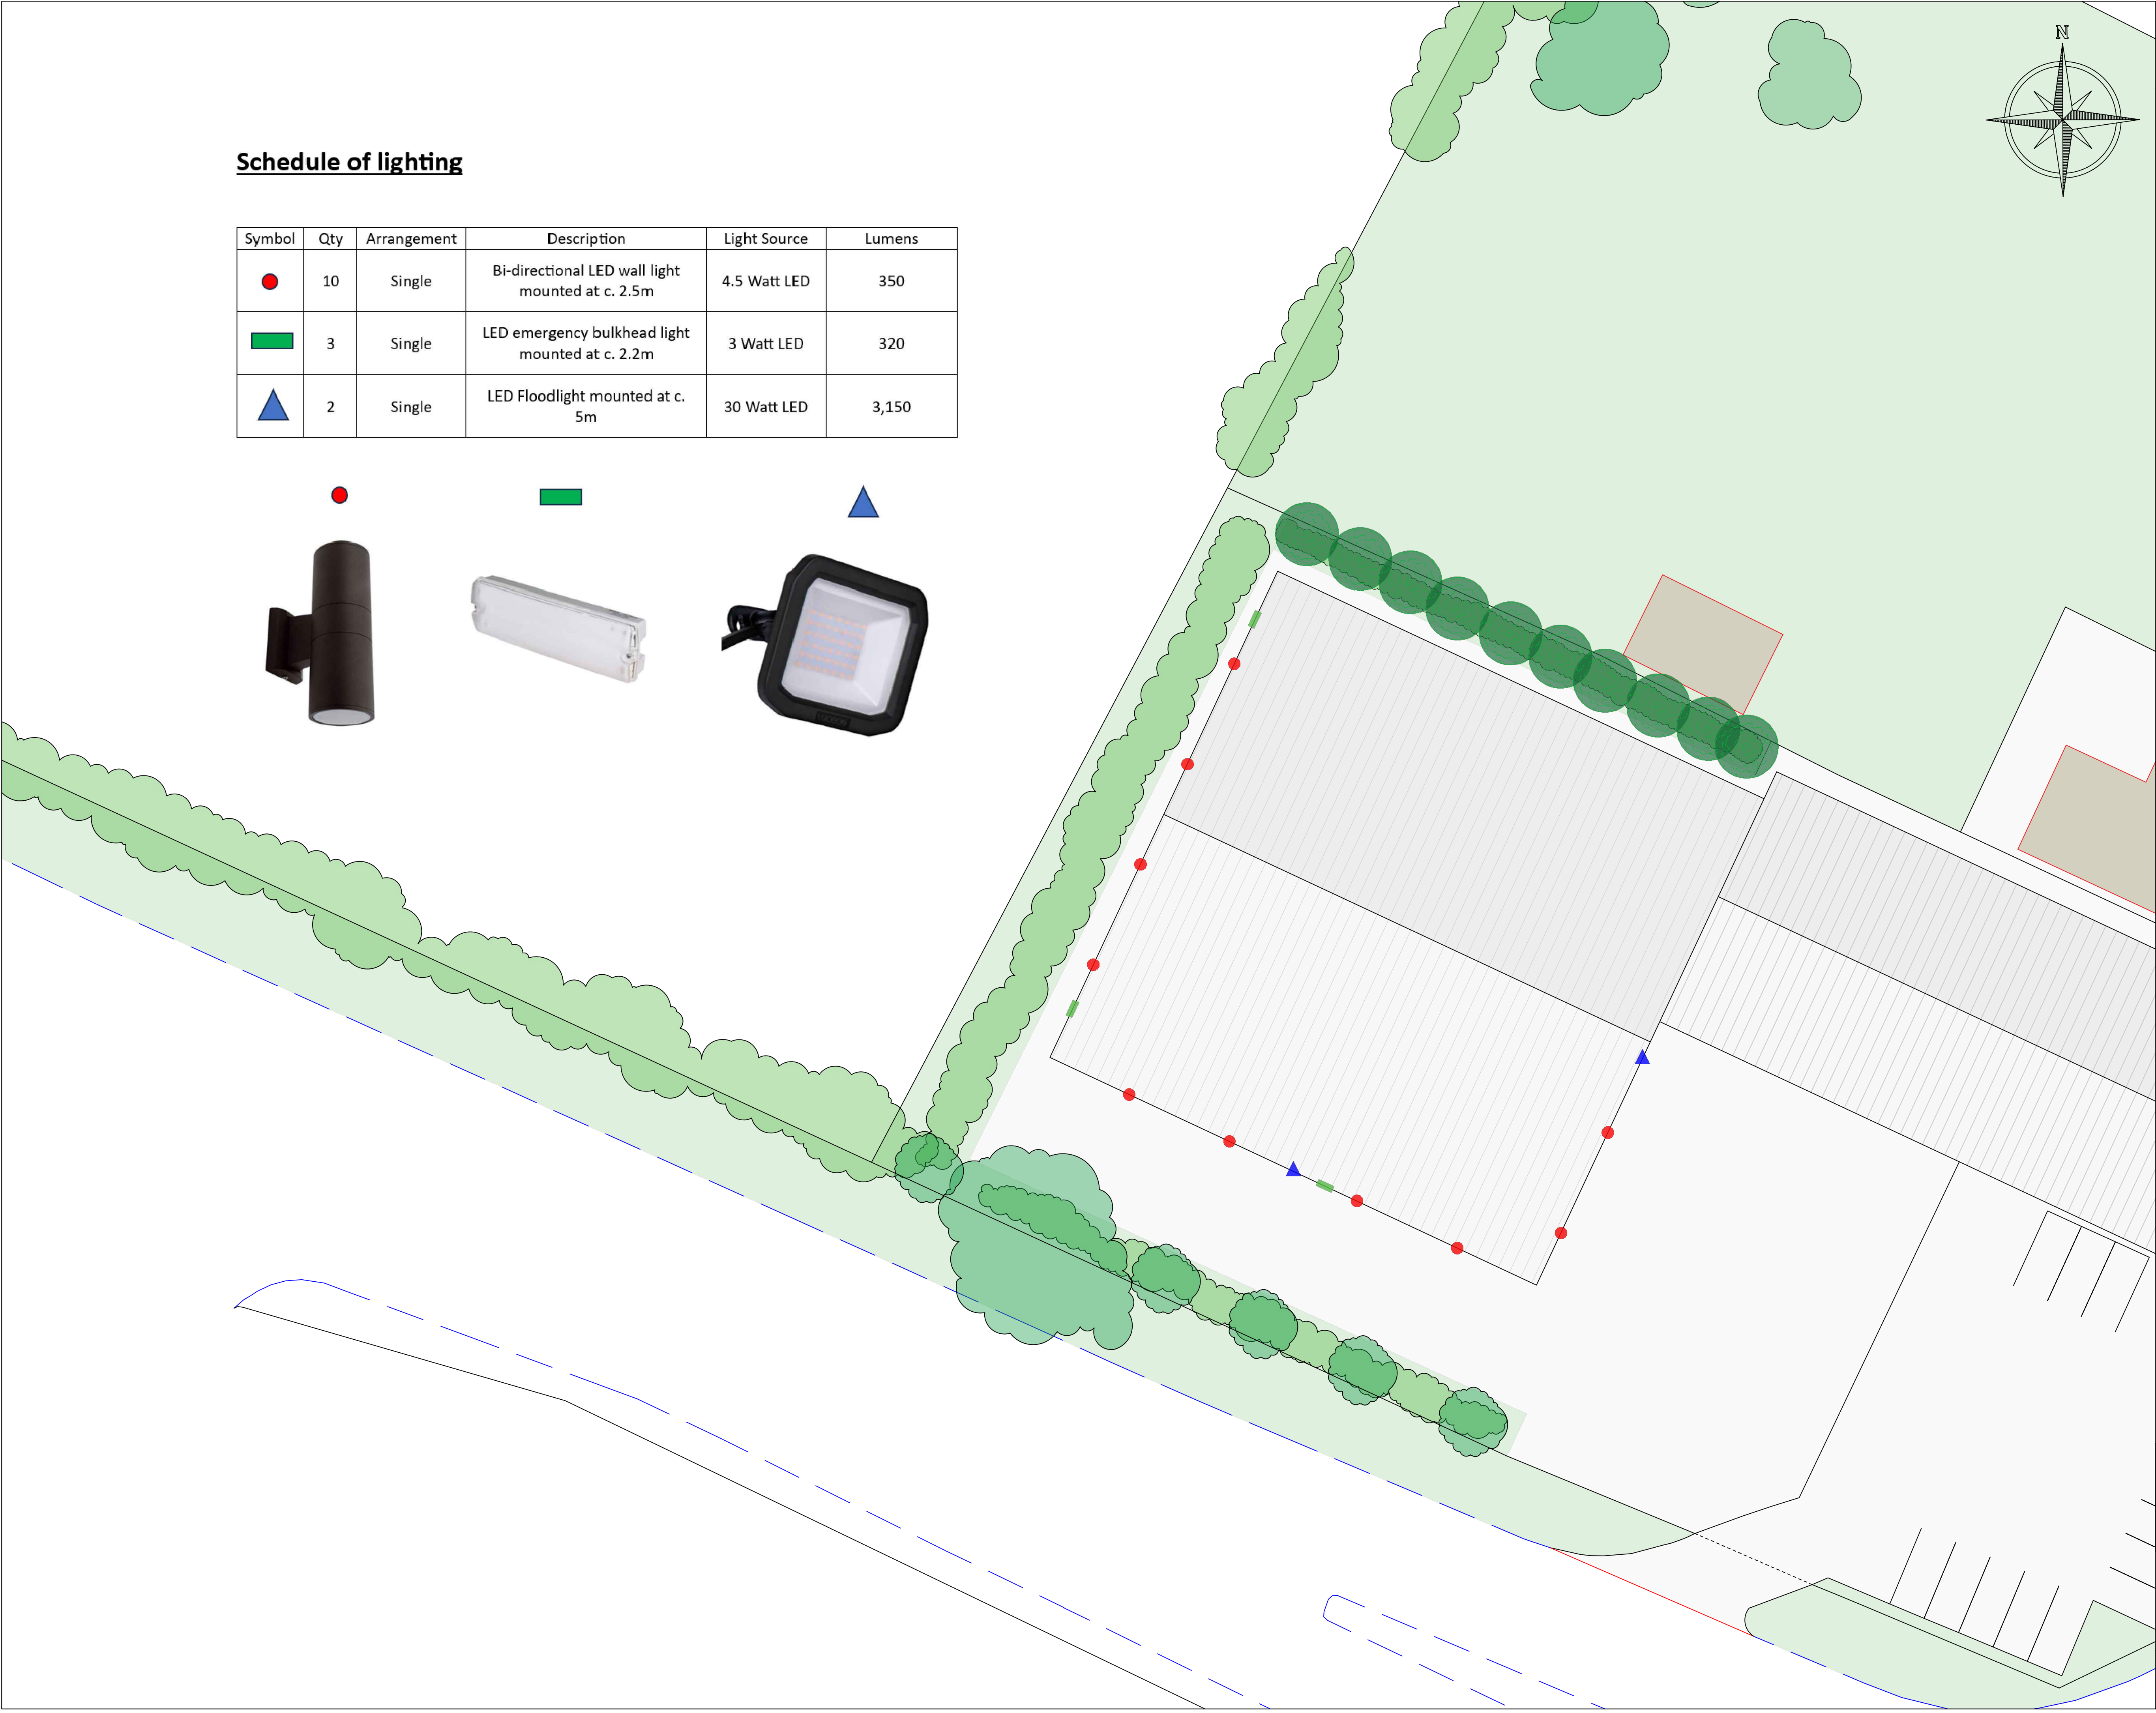

AndrewLarge

surveyors LTD

FORMER COUNTRYWIDE STORE
ATHERSTONE ROAD
CALDECOTE
NUNEATON
CV10 0RY
PROPOSED LIGHTING SCHEDULE
SCALE: 1:200@A1