

Drawings are for L.A. approval only and do not constitute construction drawings. All dimensions to be checked on site before works commence. Agent to be advised of any discrepancies.


Drawings to be read in accordance with Structural Design Report.

LEGEND.

EXISTING WALL

NEW EXTERNAL WALL

NON-LOADBEARING STUD PARTITION

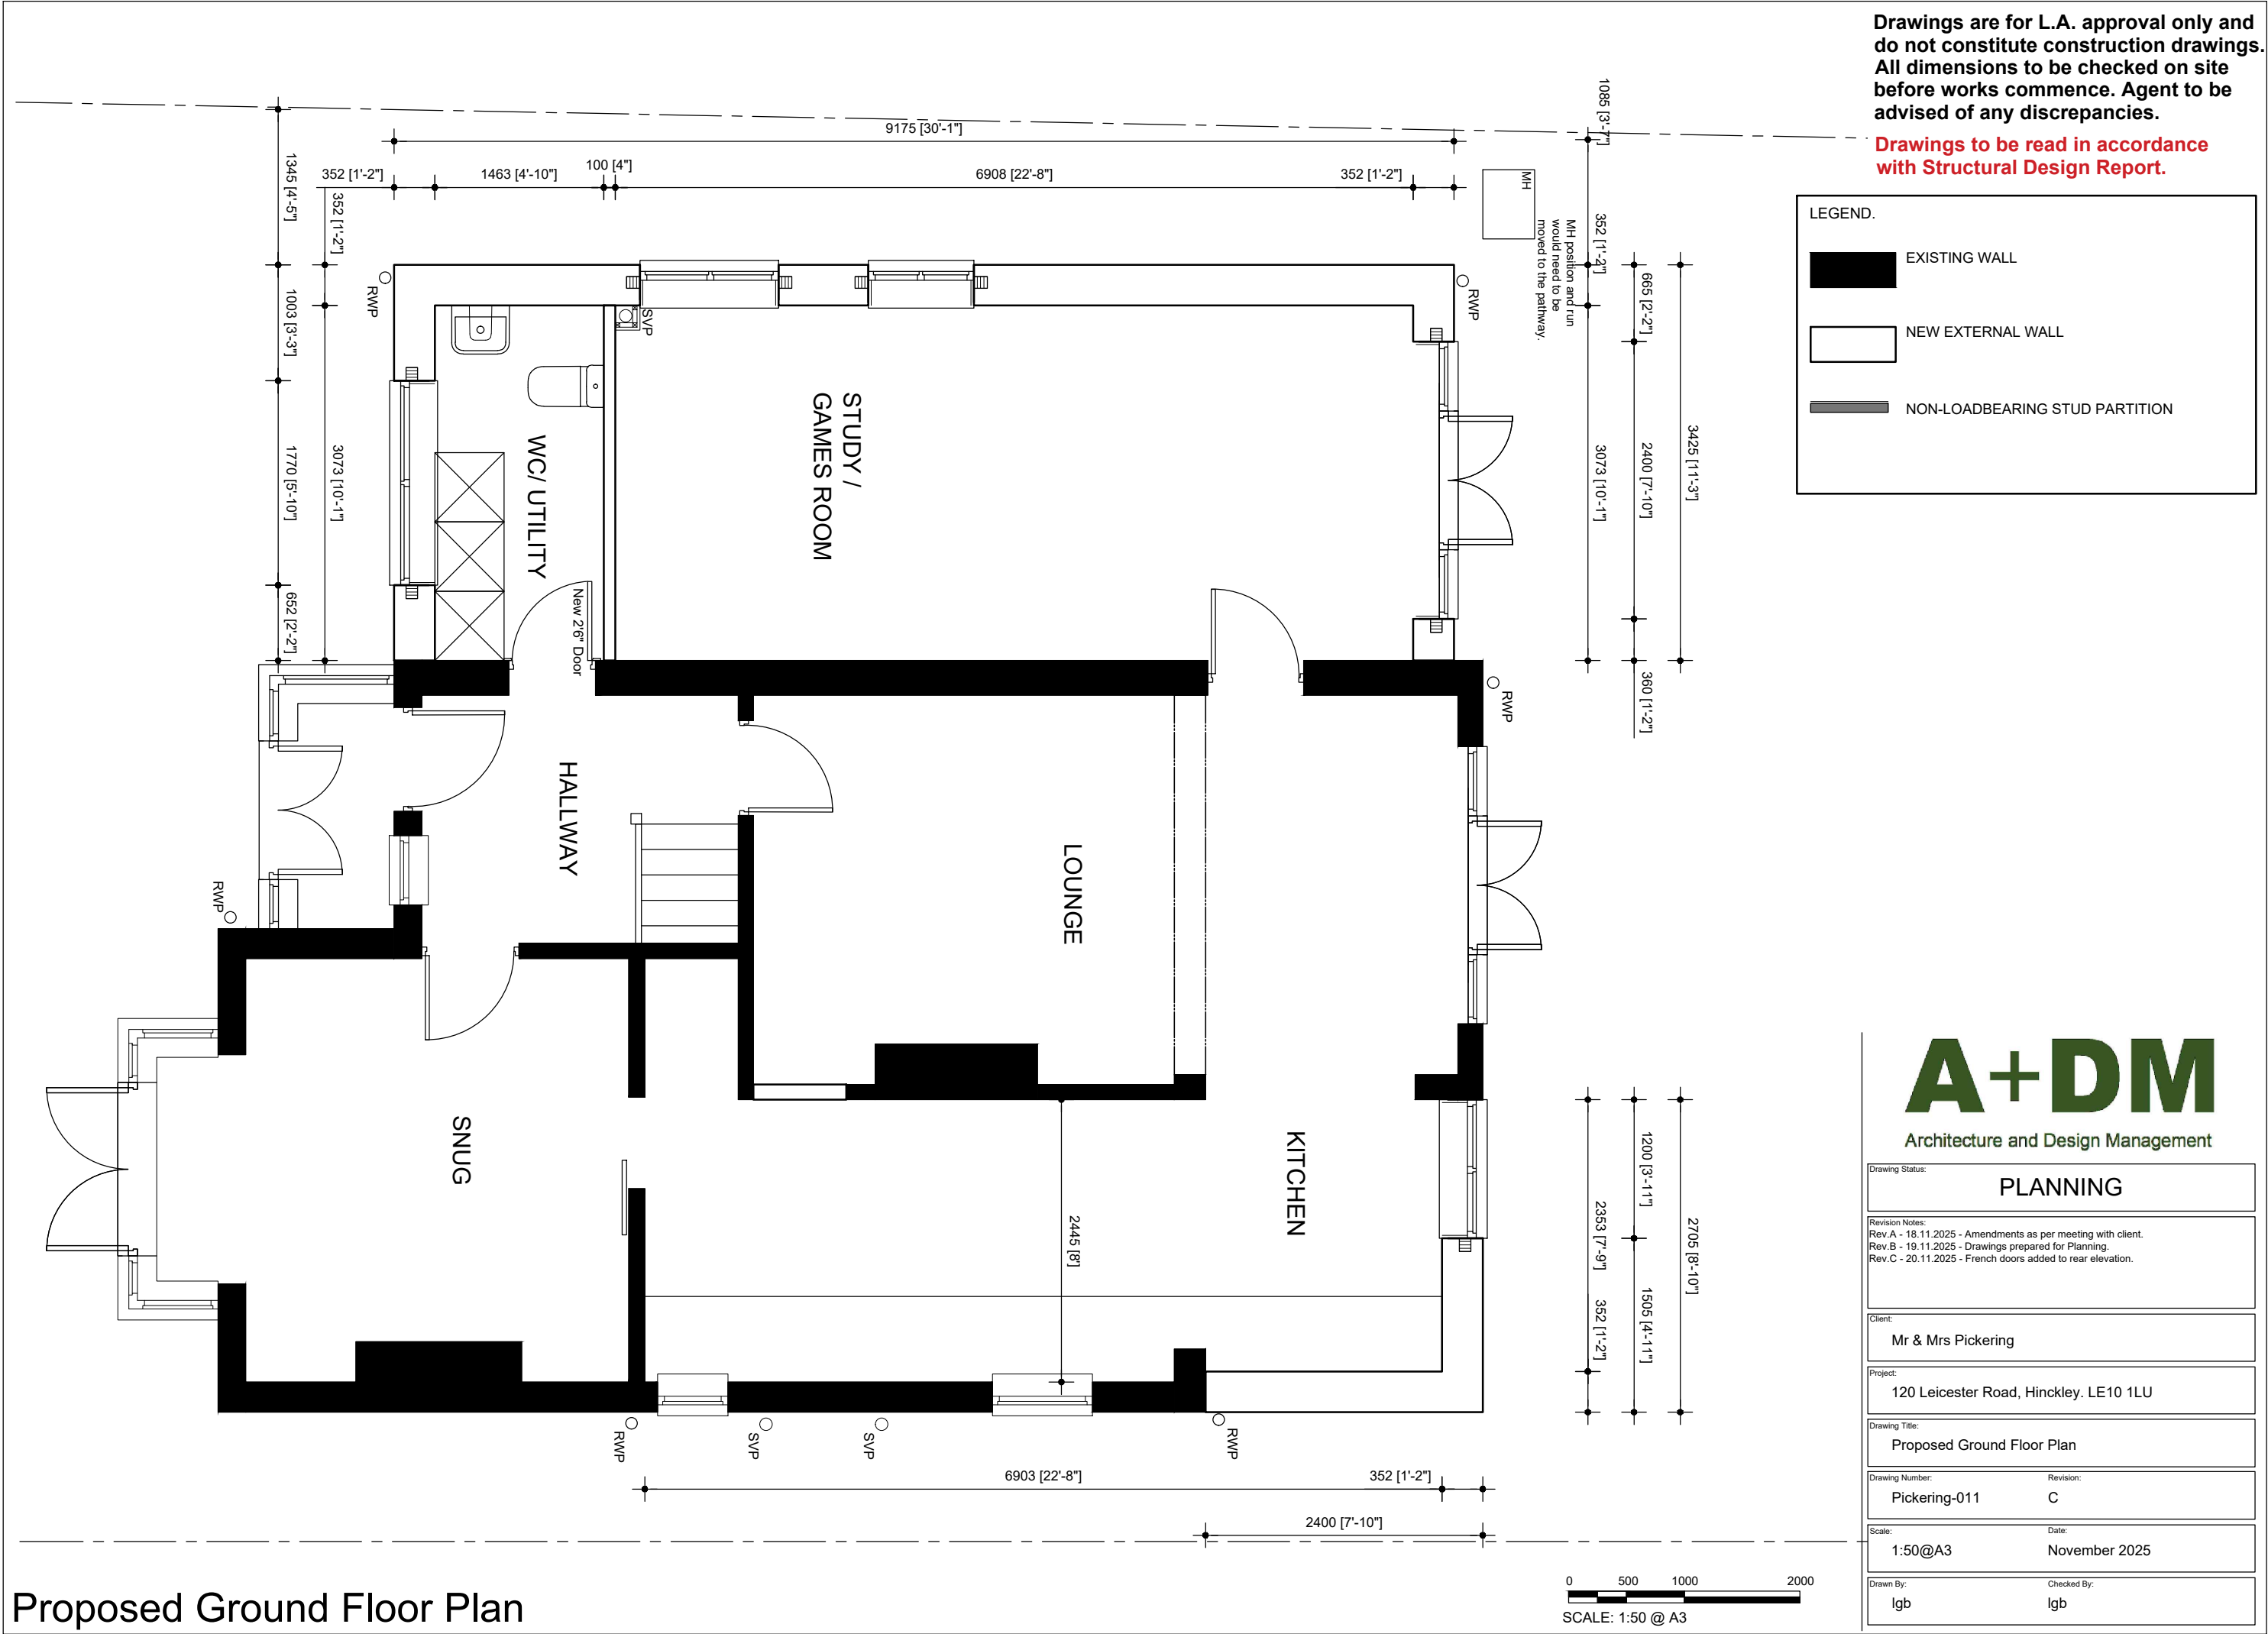

Proposed Ground Floor Plan

