


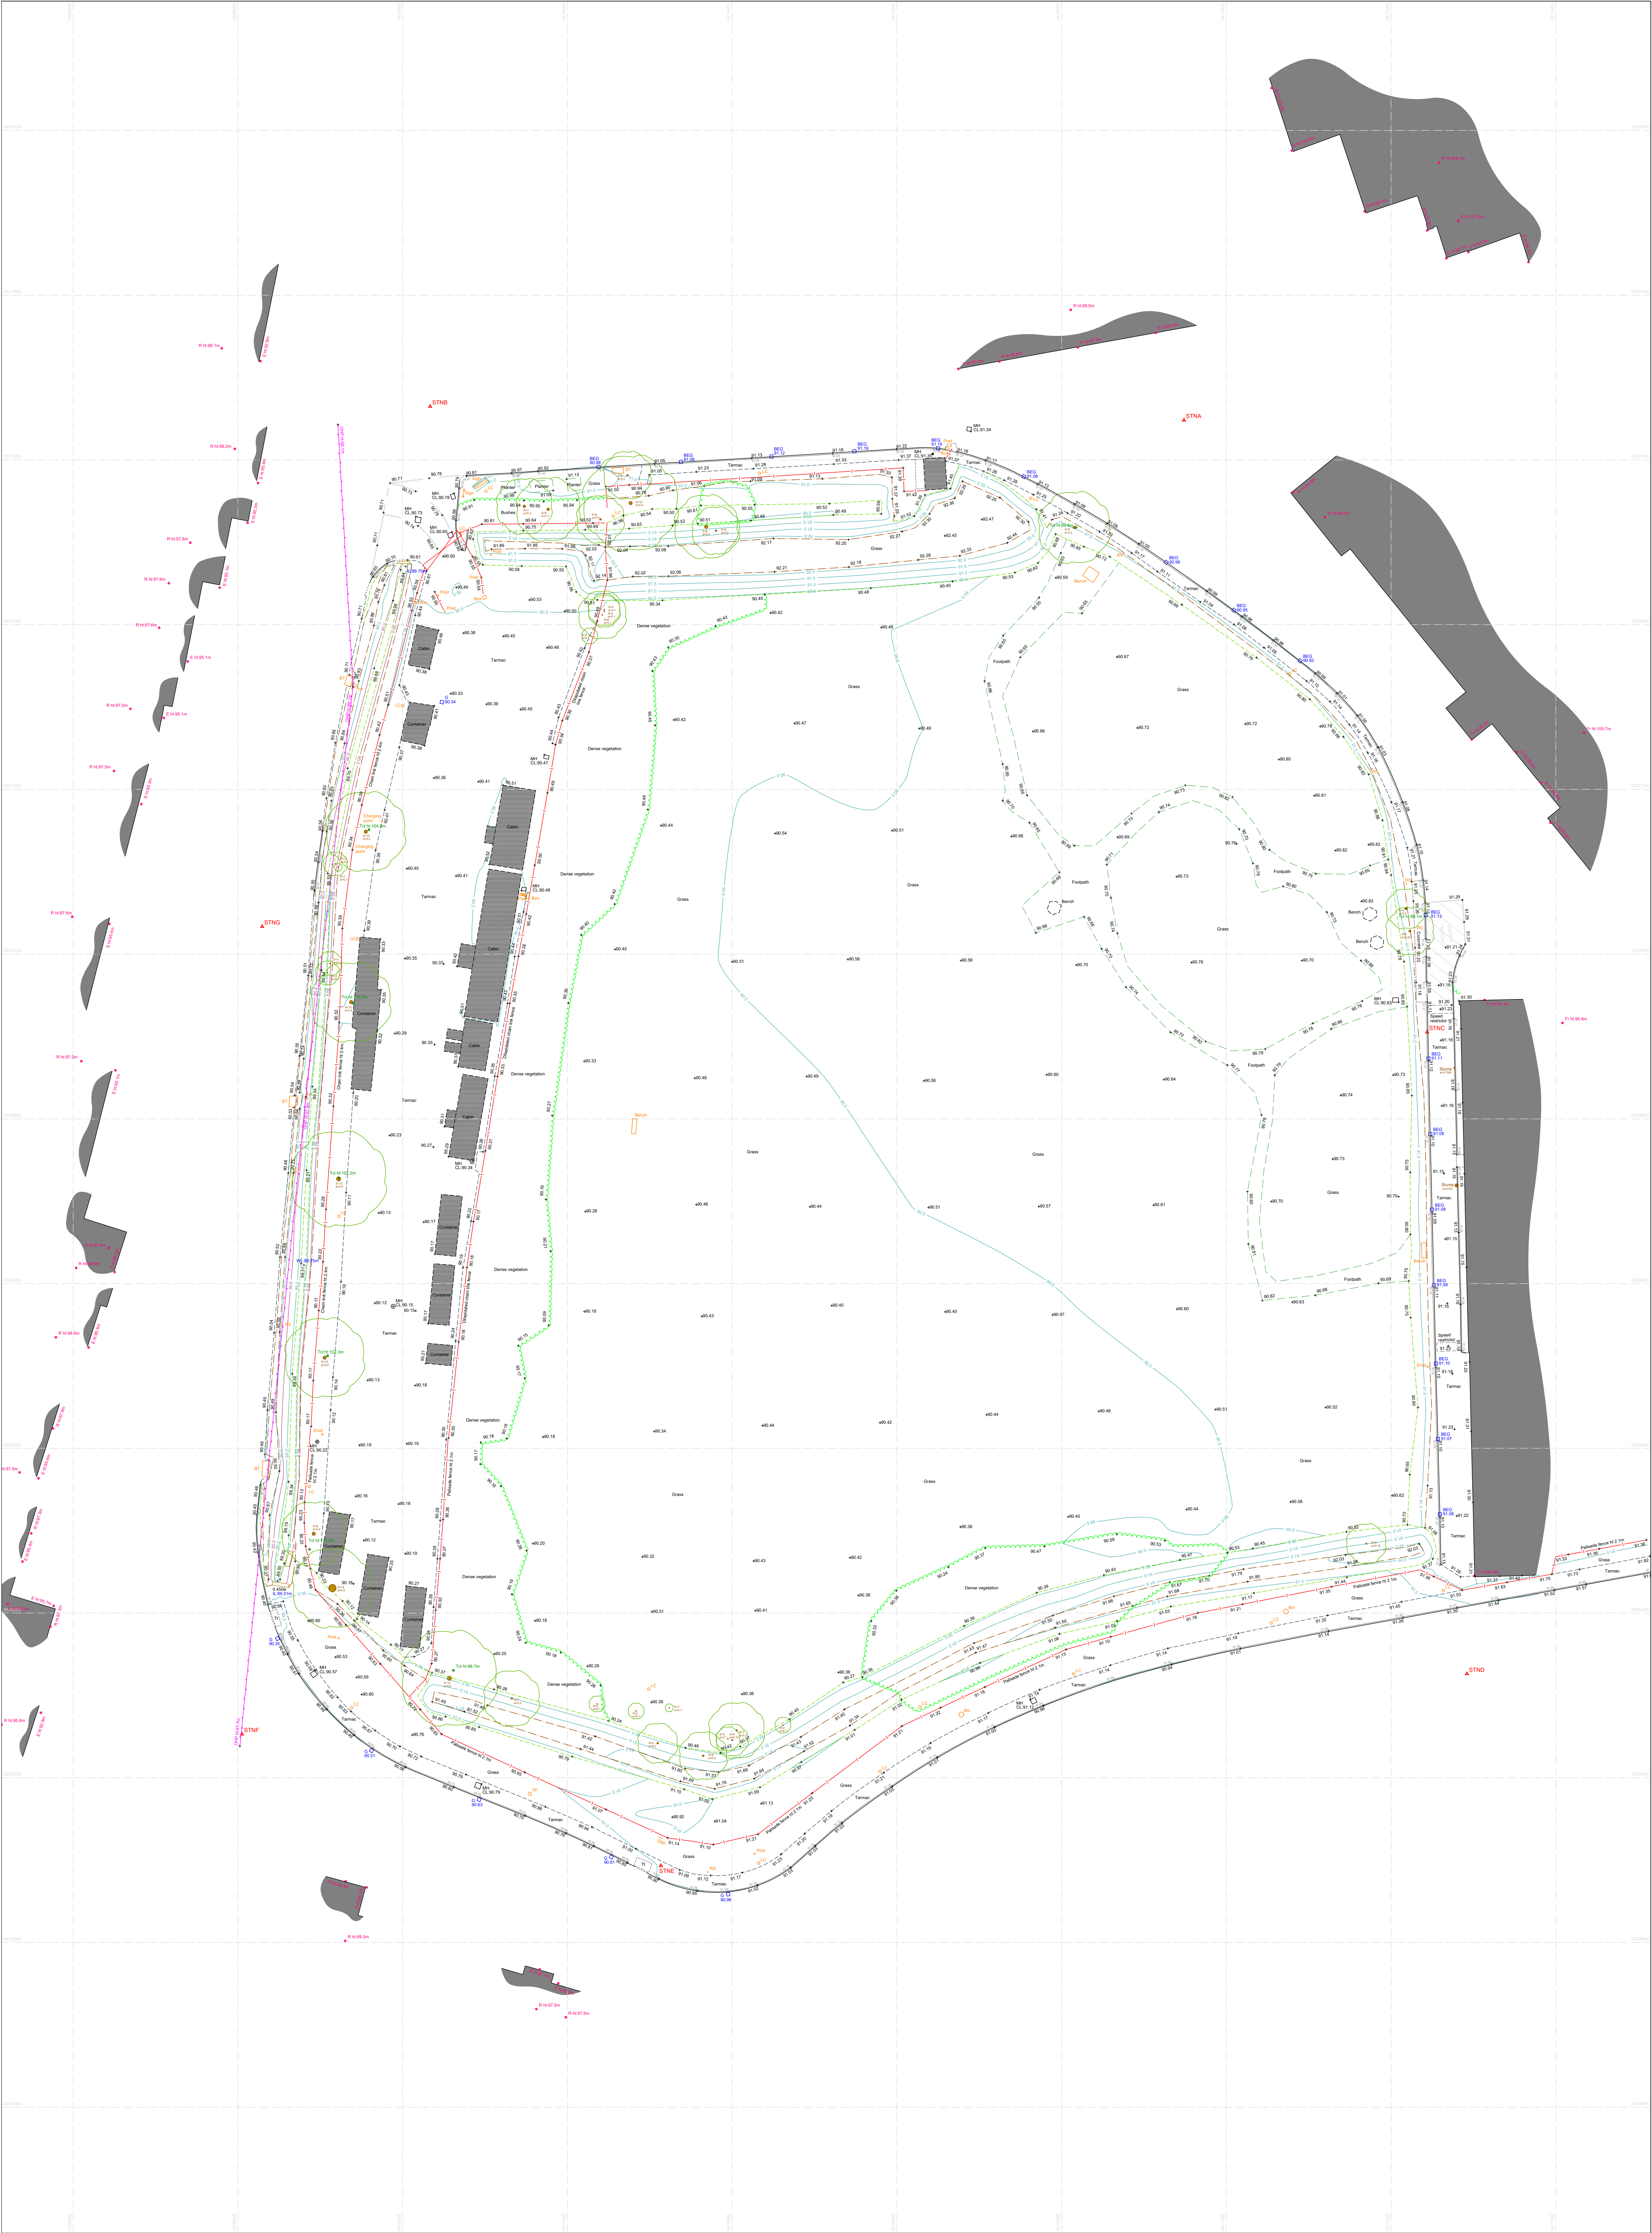

SITE	Hammonds Way Hinckley
PROJECT	Topographical Survey

SCALE	1:250 @ A0
DATE	27/03/2025
DRAWING No.	14109

CLIENT	Trinity
--------	---------

NOTES	Boundaries surveyed are physical features and may not necessarily represent the legally conveyed ownership. Tree Spreads, Girths and Heights are approximate, any tree species identified should not be relied upon and checked by a specialist if critical Underground drainage depths, pipe sizes and runs have been recorded from the surface and may have been estimated or assumed Features surveyed off site such as buildings and trees may have been recorded remotely and may not be shown in full detail due to access / sighting restrictions
-------	---

SURVEY CONTROL	CO-ORDINATES & DATUM DERIVED USING GEOID MODEL OSGM15(GB) & HORIZONTAL TRANSFORMATION OSTN15 THIS SURVEY IS ORIENTATED TO ORDNANCE SURVEY GRID NORTH WITH A TRUE OSGM15 CO-ORDINATE NEAR THE CENTRE OF THE SURVEY. THE SURVEY IS PLOTTED TO A FLAT PLANE GRID. HORIZONTAL MEASUREMENTS TAKEN FROM THIS SURVEY WILL BE TRUE DISTANCES REFER TO SURVEY CONTROL STATION LISTING FOR RE-ESTABLISHING CONTROL ON SITE
----------------	---

SURVEY STATIONS				
Name	Easting	Northing	Height	
STNA	441094.860	292764.821	91.296	
STNB	441003.340	292766.499	90.774	
STNC	441124.370	292690.530	91.239	
STND	441129.205	292612.618	91.310	
STNE	441031.359	292589.321	91.044	
STNF	440980.502	292605.291	90.677	
STNG	440982.948	292703.346	90.636	



www.stafsurv.com

Version: Courtland, Main Road, Sudbury, Derbyshire, DE5 9HG
T: 01293 584630 F: 01294 584644 E: info@stafsurv.com