



PROPOSED SITE LAYOUT PLAN

DRWG.No:HMD/PD/0635/01

SCALE:1:500

00.00 10.00M 20.00M 30.00M 40.00M 50.00M

DRAWING@A3

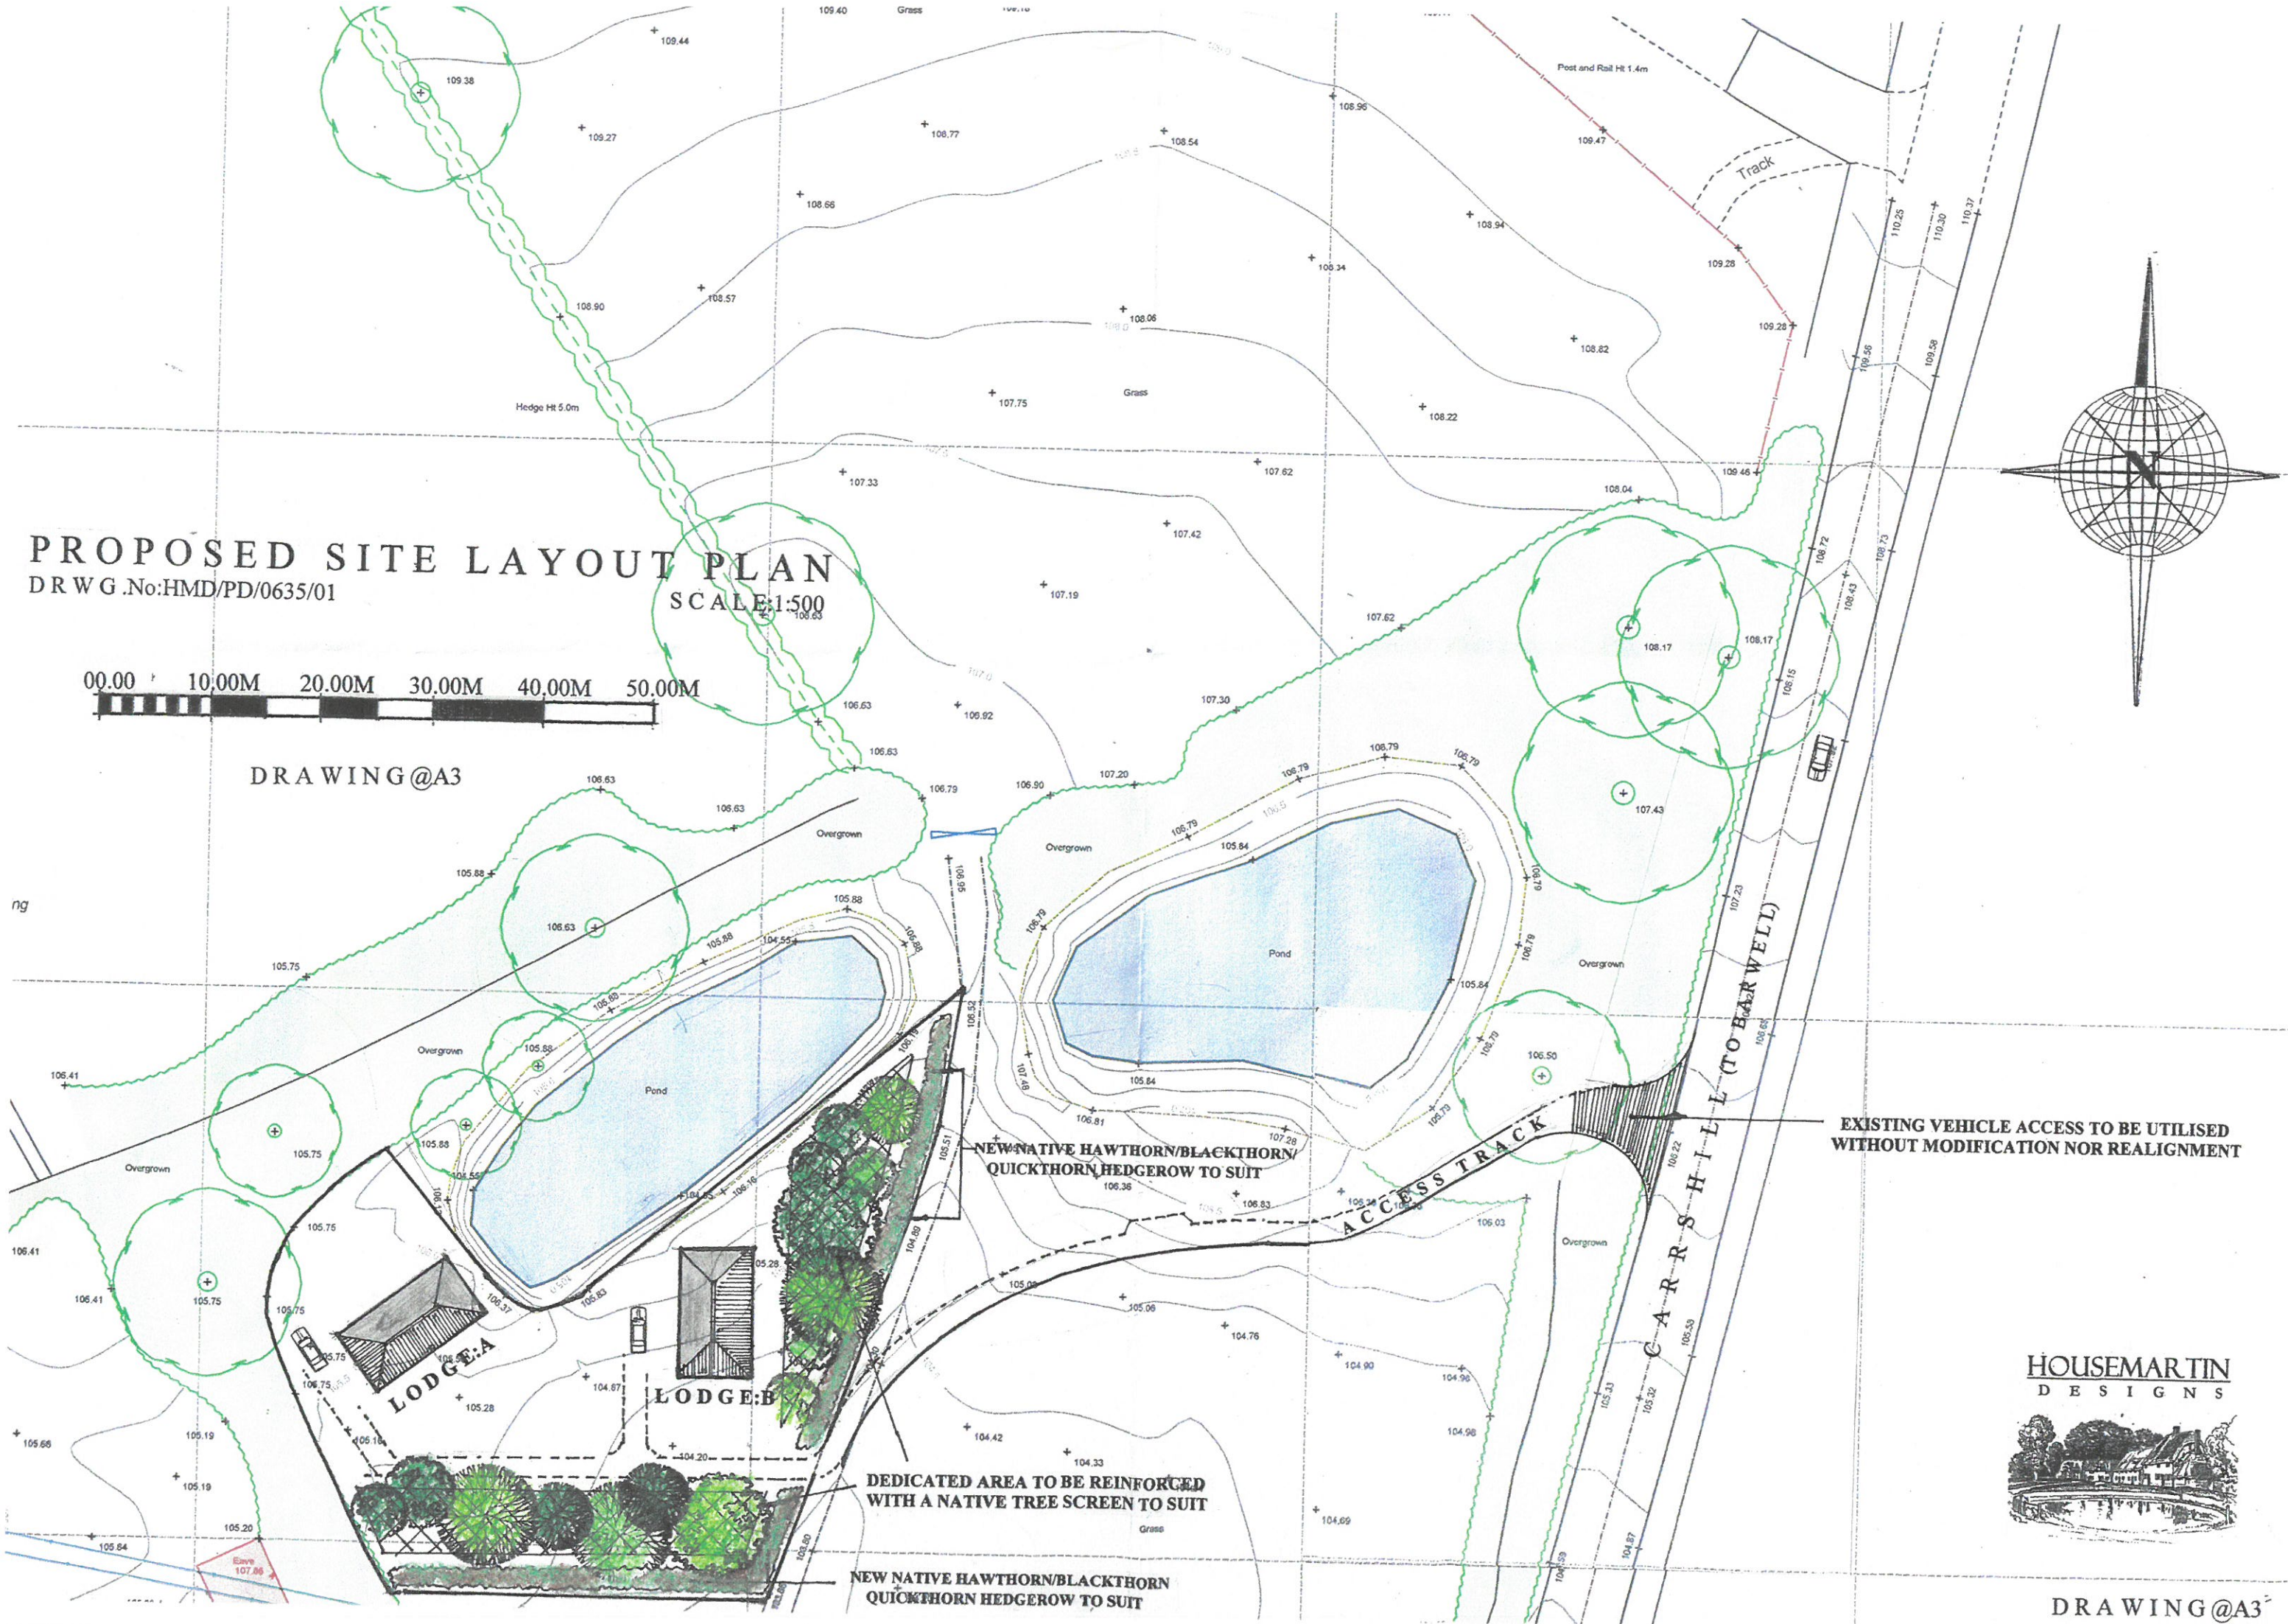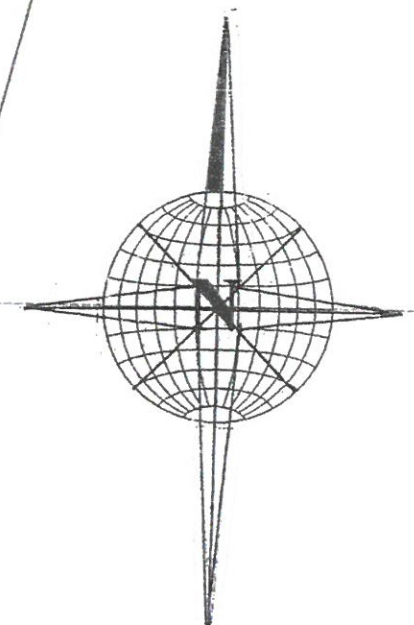

HOUSEMARTIN
DESIGNS



DRAWING@A3