




EXISTING SITE LAYOUT PLAN

DRWG.No:HMD/SV/0635/01

SCALE:1:500

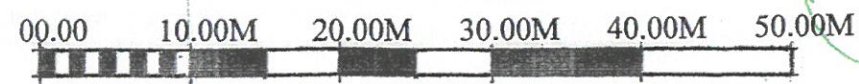

DRAWING @A3

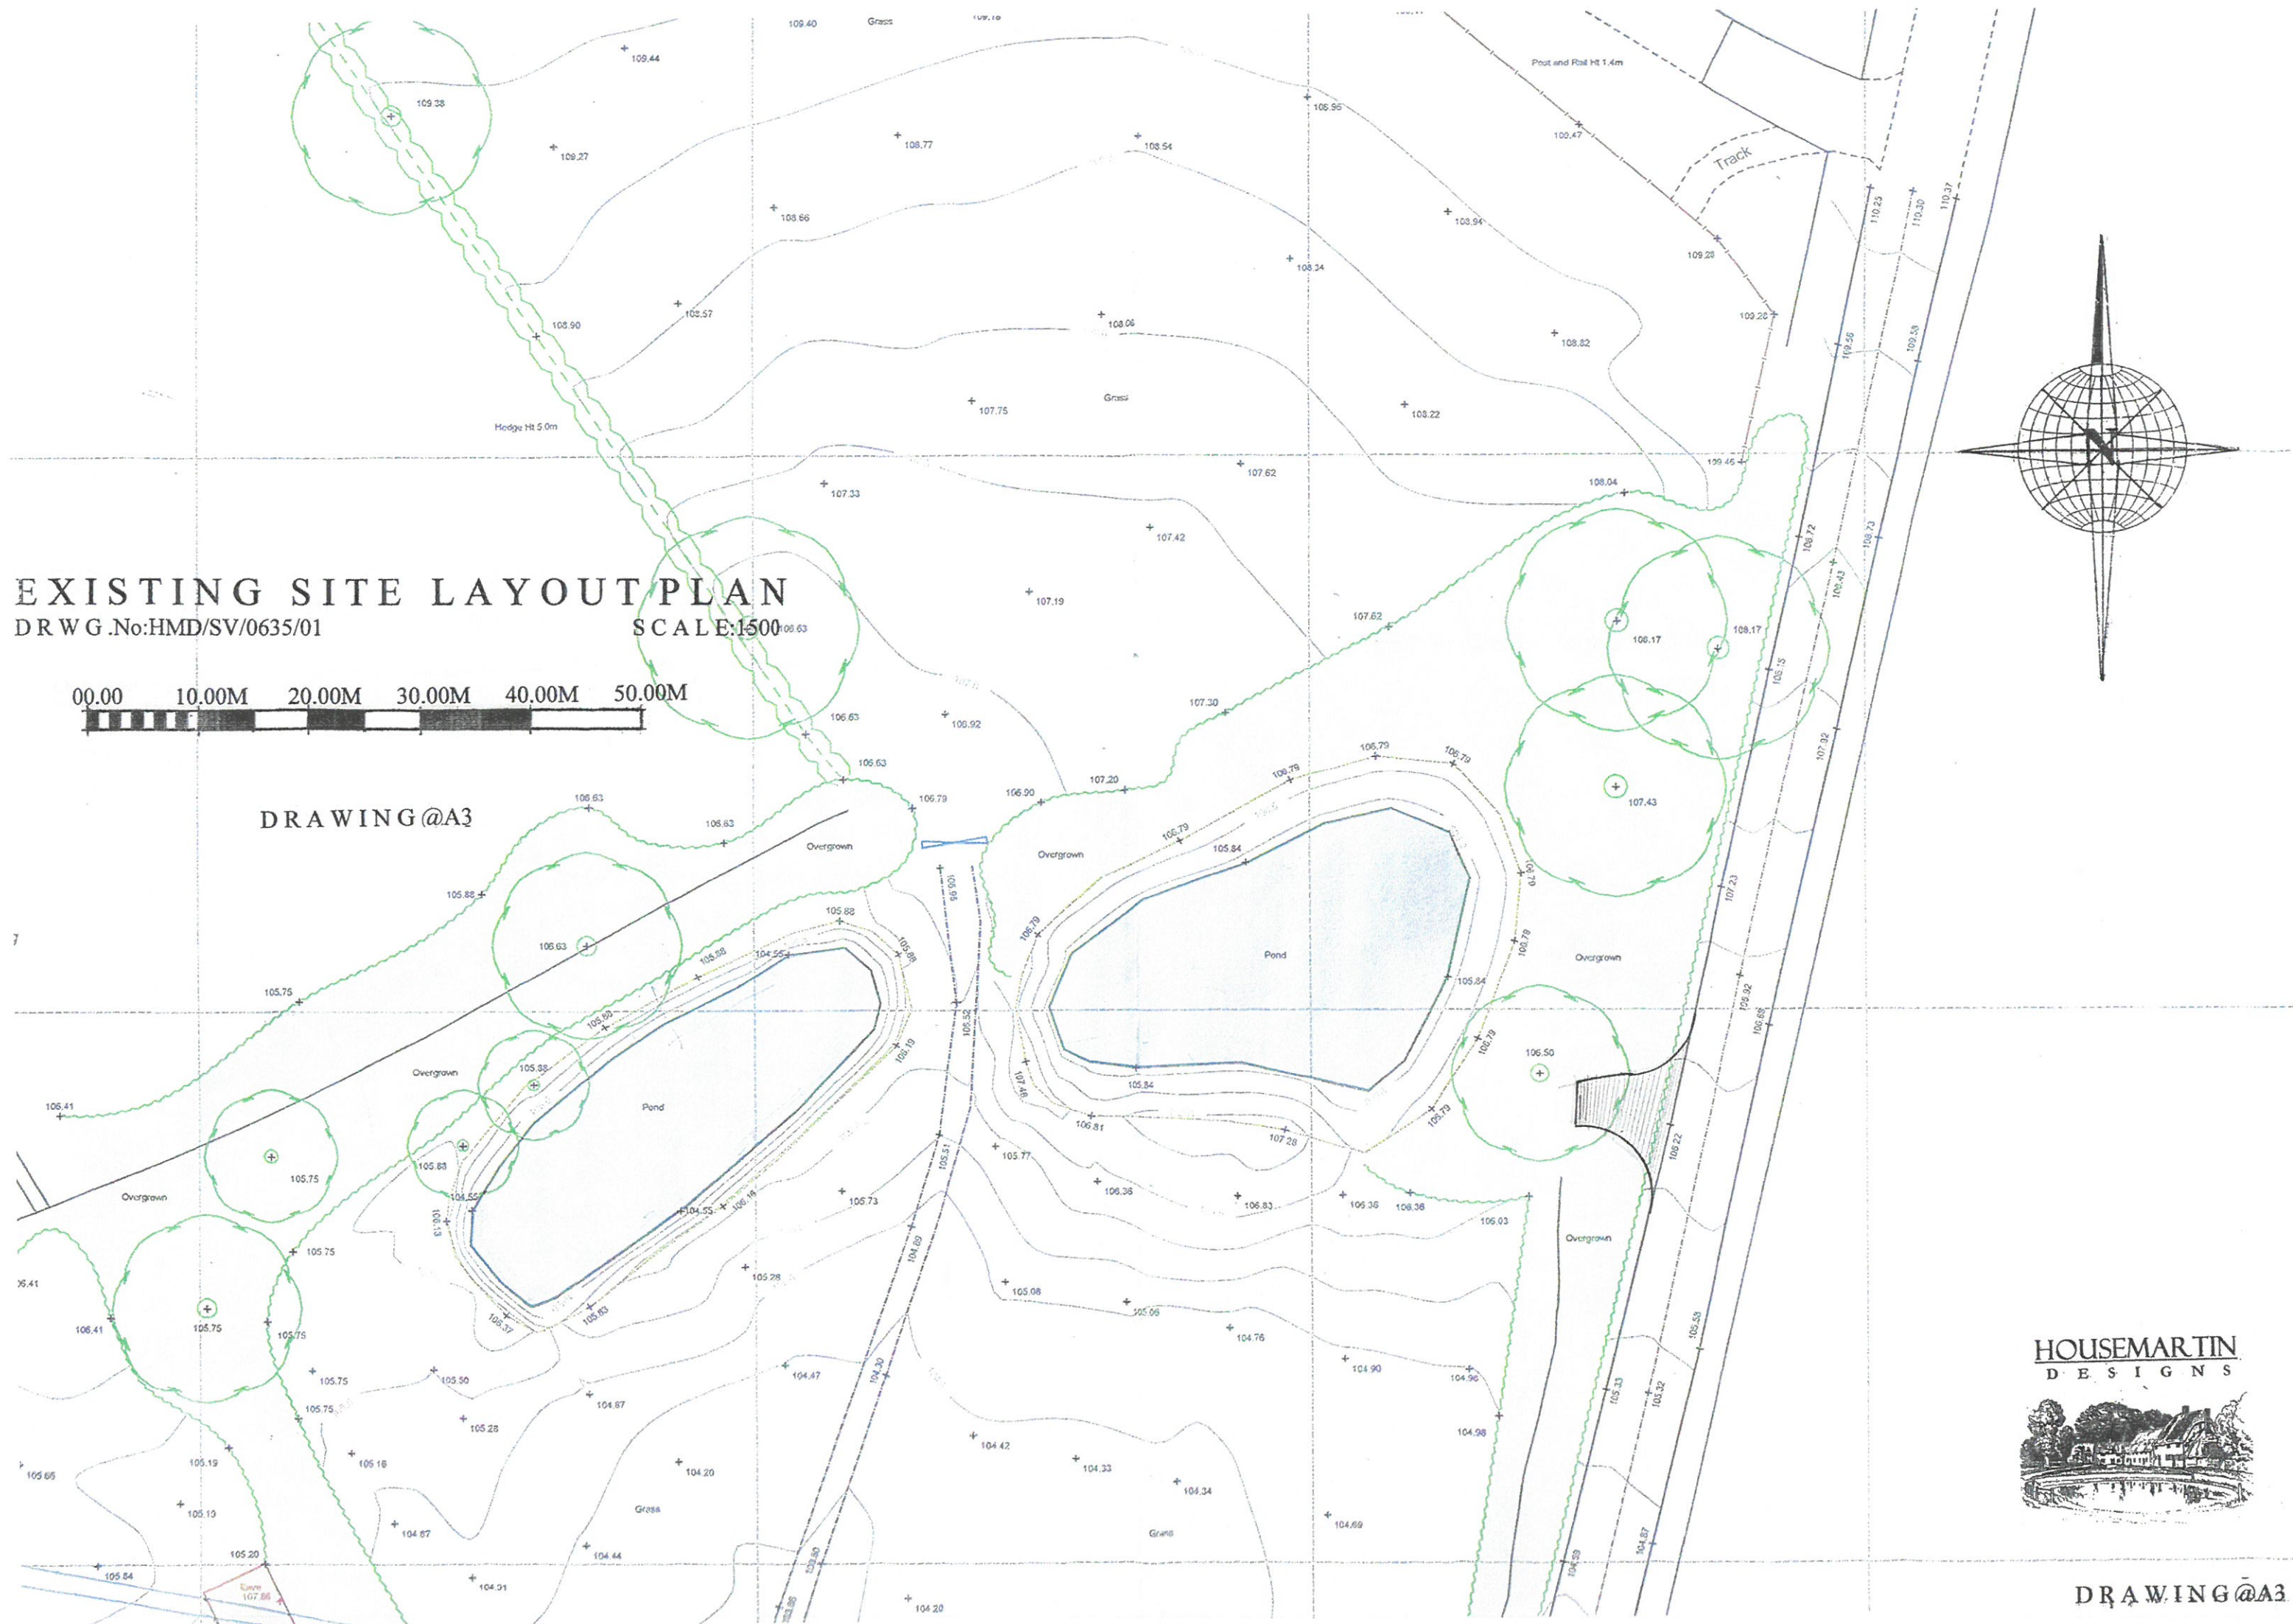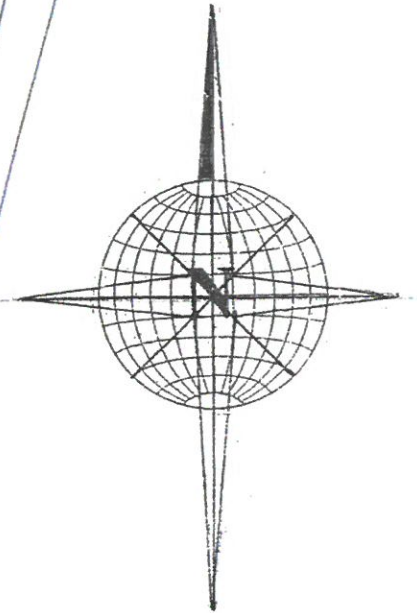

HOUSEMARTIN
DESIGNS



DRAWING @A3