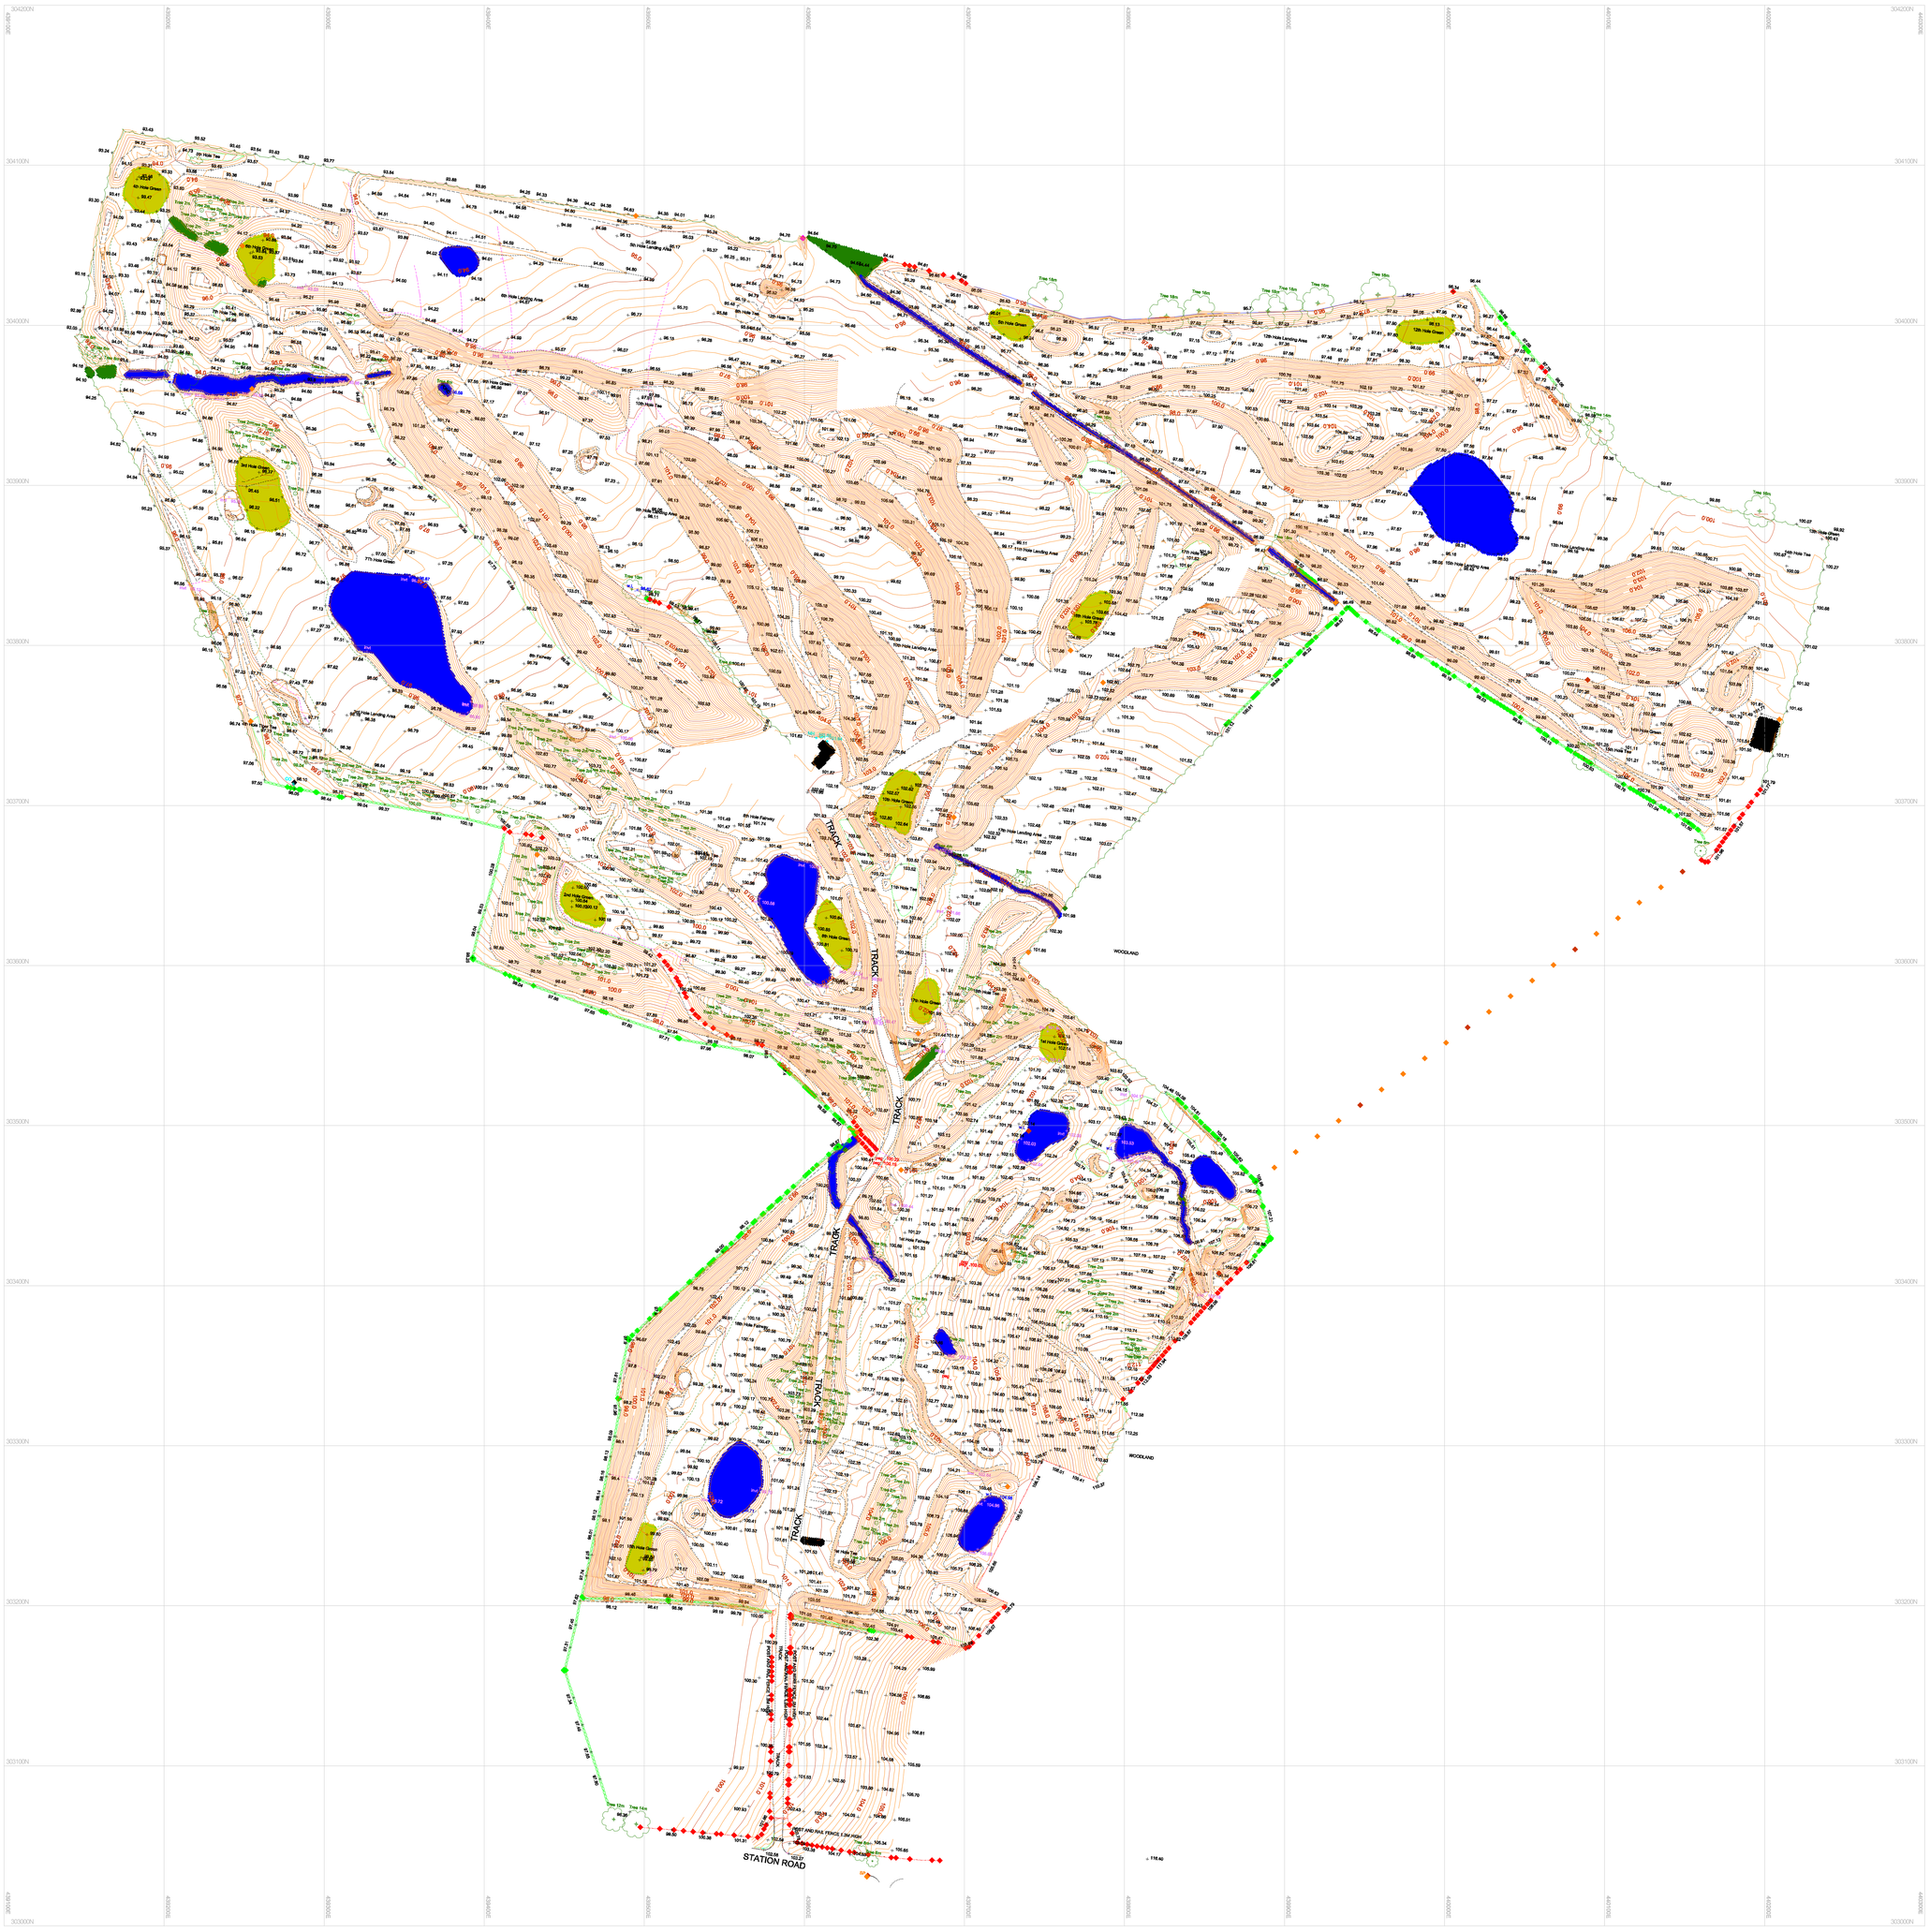
TRACK
TRACK
TRACK
TRACK
TRACK
WOODLAND
WOODLAND
STATION ROAD

NORTH

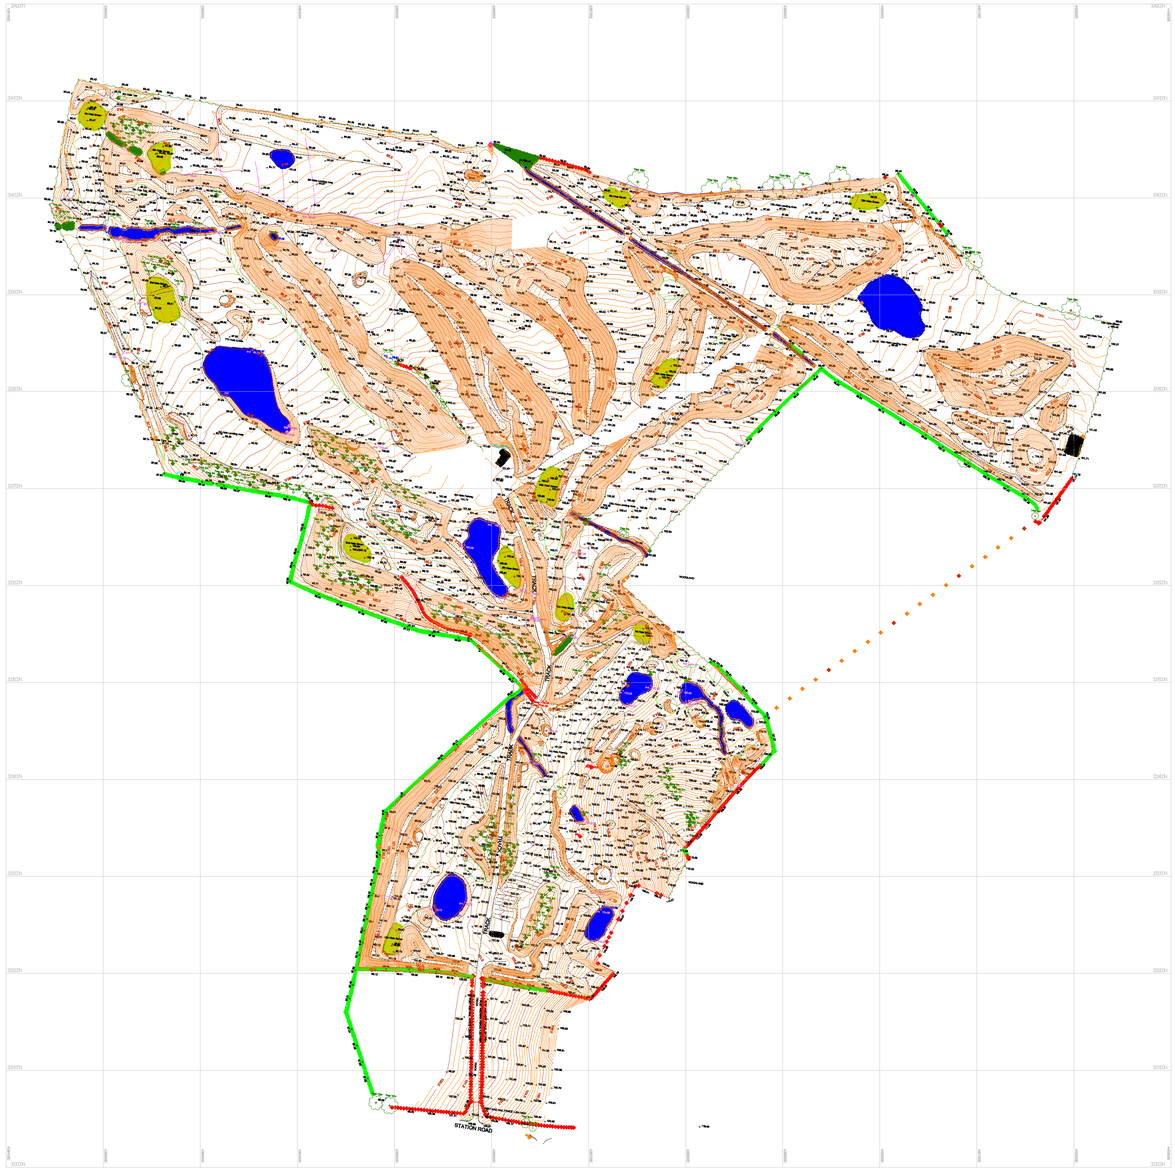

Survey Key :-

DRAINAGE

PMHR	MANHOLE ROUND
PMHS	MANHOLE SQUARE
PMHT	MINIHOLE TRIANGLE
PIPE	PIPE AHEAD
PGUR	GULLY ROUND
PGUS	GULLY SQUARE
PRH	RAIN PIPE
PRF	RODDING POINT
PSHT	SOIL & VENT PIPE

POSTS

POST	POST
PLP	LAMP POST
PEP	ELECTRIC POST
PTP	TELEGRAPH POST
PSP	SIGN POST
PFLD	FLOOD LIGHT
PGMP	GAS MARKER POST
PPYL	PYLON POST
PFB	FLAG STAFF

COVERS

PBT	BT COVER
PCO	COVER UNKNOWN
PEC	ELECTRICITY COVER
PFH	FIRE HYDRANT
PGC	GAS COVER
PSV	STOP VALVE
PTV	TV COVER
PWM	WATER METER

MONITORING POINTS

PBH1	BH TOP (COLLAR)
PBHG	BH GROUND LEVEL
PLH1	LEACHATE WELL TOP
PLHG	LEACHATE WELL GROUND LEVEL
PVP1	VENT PIPE TOP
PVPG	VENT PIPE GROUND LEVEL
PMK	GAS MARKER
PGV	GAS VALVE

ROADS

PBB	BELLBAR BEACON
PBO	BOLLARD
PBS	BUS STOP
PCH	COAL HOLE
PER	EARTH ROD
PBOX	POST BOX
PMS	MILE STONE
PTL	TRAFFIC LIGHT

INVESTIGATION

PBC	BOREHOLE
PTP	TRIAL PIT
PHDP	Hand Dug Pit
PWB	WINDOW SAMPLE
PCB	CABLE
PGP1	GAS PIPE

TOPOGRAPHY

PLS	SPOT LEVEL
PBM	BENCH MARK
PTBM	TEMPORARY BENCH MARK
PEG	PEG
PETN	SURVEYED STATION
PTRP	TRIG PILLAR
PWL	WATER LEVEL
PTR3	TREE

ARCHITECTURAL

PRID	RIDGE LEVEL
PEAV	EAVE LEVEL
PDPC	DPC LEVEL
PFL	FLOOR LEVEL
PSOF	SOFFIT LEVEL

GOLF

PSPR	SPRINKLER
PCB	CONTROL BOX
PFP	FLAG POLE
PBW	BALL WASH
PSAP	SAPLING TREE
PSTM	TREE STUMP

LAND SURVEY + COMPUTER MODELLING

SV SURVEYING LTD
76B MARKET STREET
ASHBY-DE-LA-ZOUCH
LEICESTERSHIRE
LE65 1AP
Tel 01530 560837
Fax 01530 560123
Email steve@svsurveying.co.uk
www.svsurveying.co.uk

Project
BRIAN DEARLOVE
BOSWORTH GOLF COURSE

Drawing
TOPOGRAPHIC
SITE SURVEY

Scales	Drawn
1:1250	PJVC/A0
Survey Date	Drawing No
09/09/08	02035-08-01

(c) Copyright SV Surveying Ltd 2008.