GENERAL NOTES


All dimensions must be checked on site
All setting out to be checked on site
All levels must be checked on site and their datum confirmed
This drawing must be read in conjunction with the relevant specification clauses
This drawing must not be used for bind transfer purposes

©Denning Male Polisano

DRAWING NOTES

P- refers to Preliminary Drawing
T- refers to Tender Drawing
C- refers to Construction Drawing

REVISION	DATE	BY
PRELIMINARY ISSUE		JK
P1 Site Survey Incorporated	21/05/07	JK

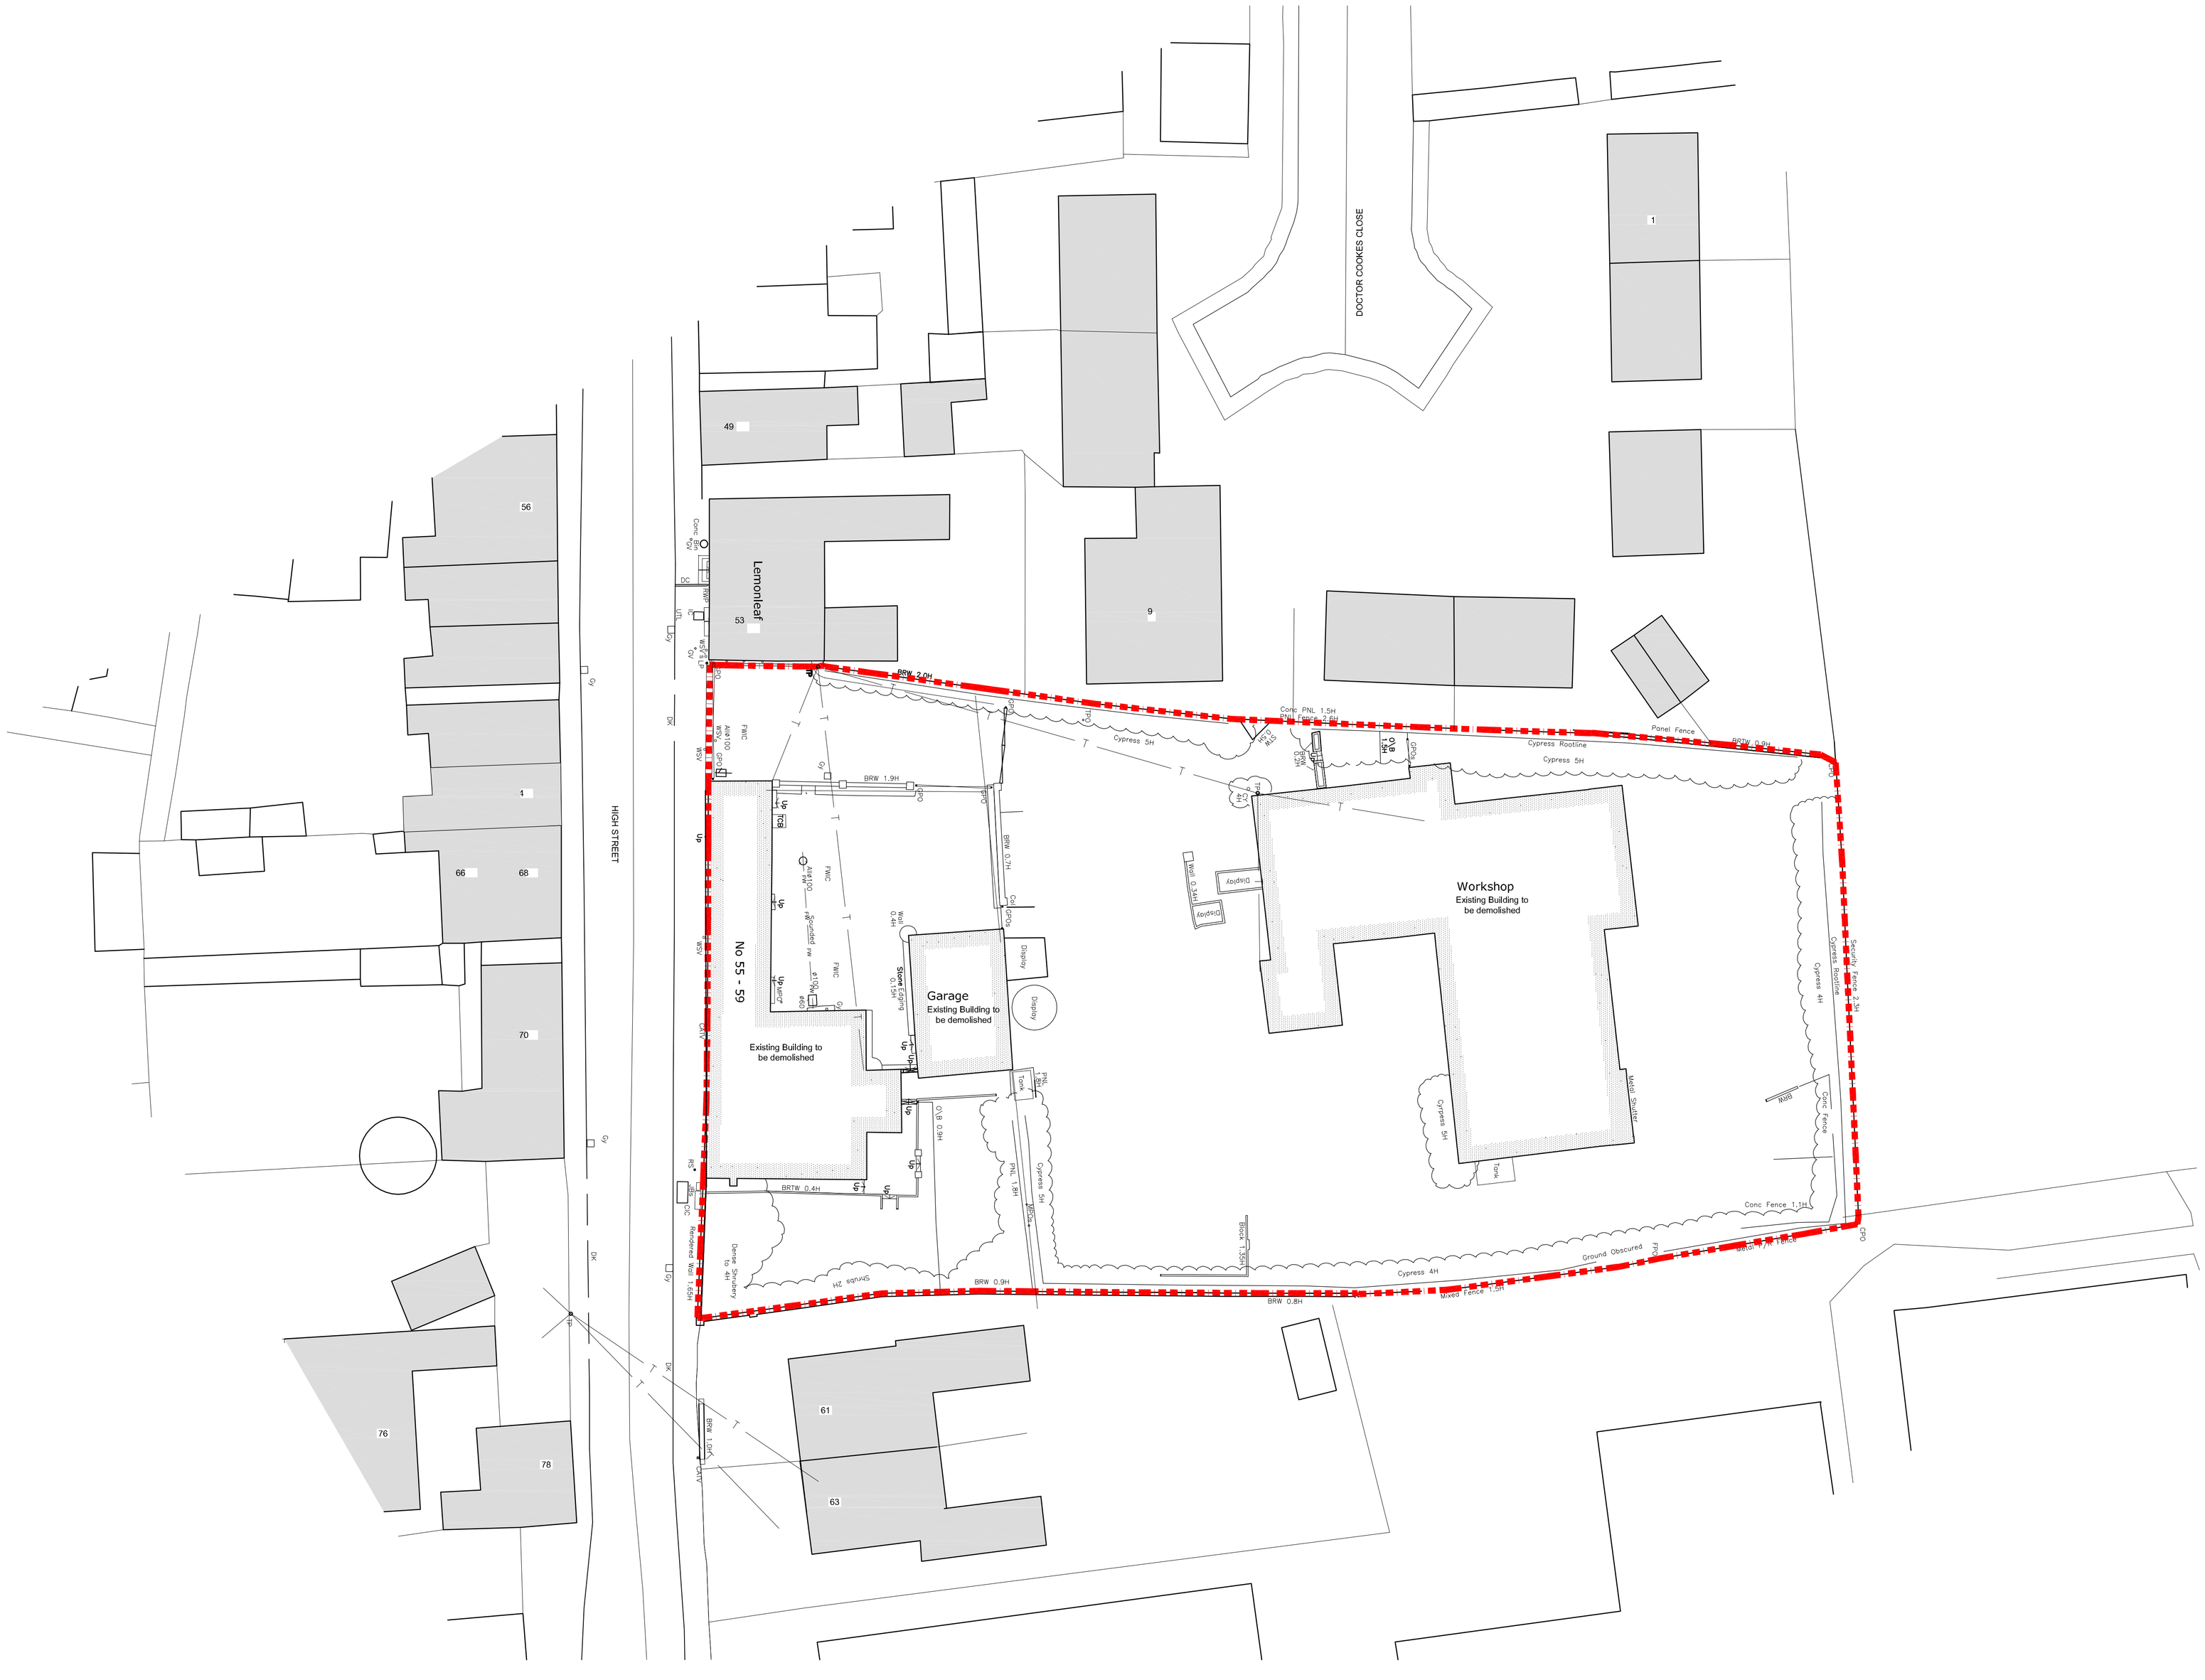

Scale Bar 0-10 metres

CLIENT
Tesco

PROJECT TITLE
Barwell
Retail Store &
Residential Scheme

DRAWING TITLE
Existing Site Layout

DATE
16/04/07

SCALE
1:200
1:200 @ A1

DRAWING No.
5625-121.P1

Denning Male Polisano Limited

Chartered Architects
Campbell House
294 High Street
Aldershot
Hampshire GU12 4LT

T +44 (0) 1252 318448
F +44 (0) 1252 318446
E studio@dmp-architects.co.uk