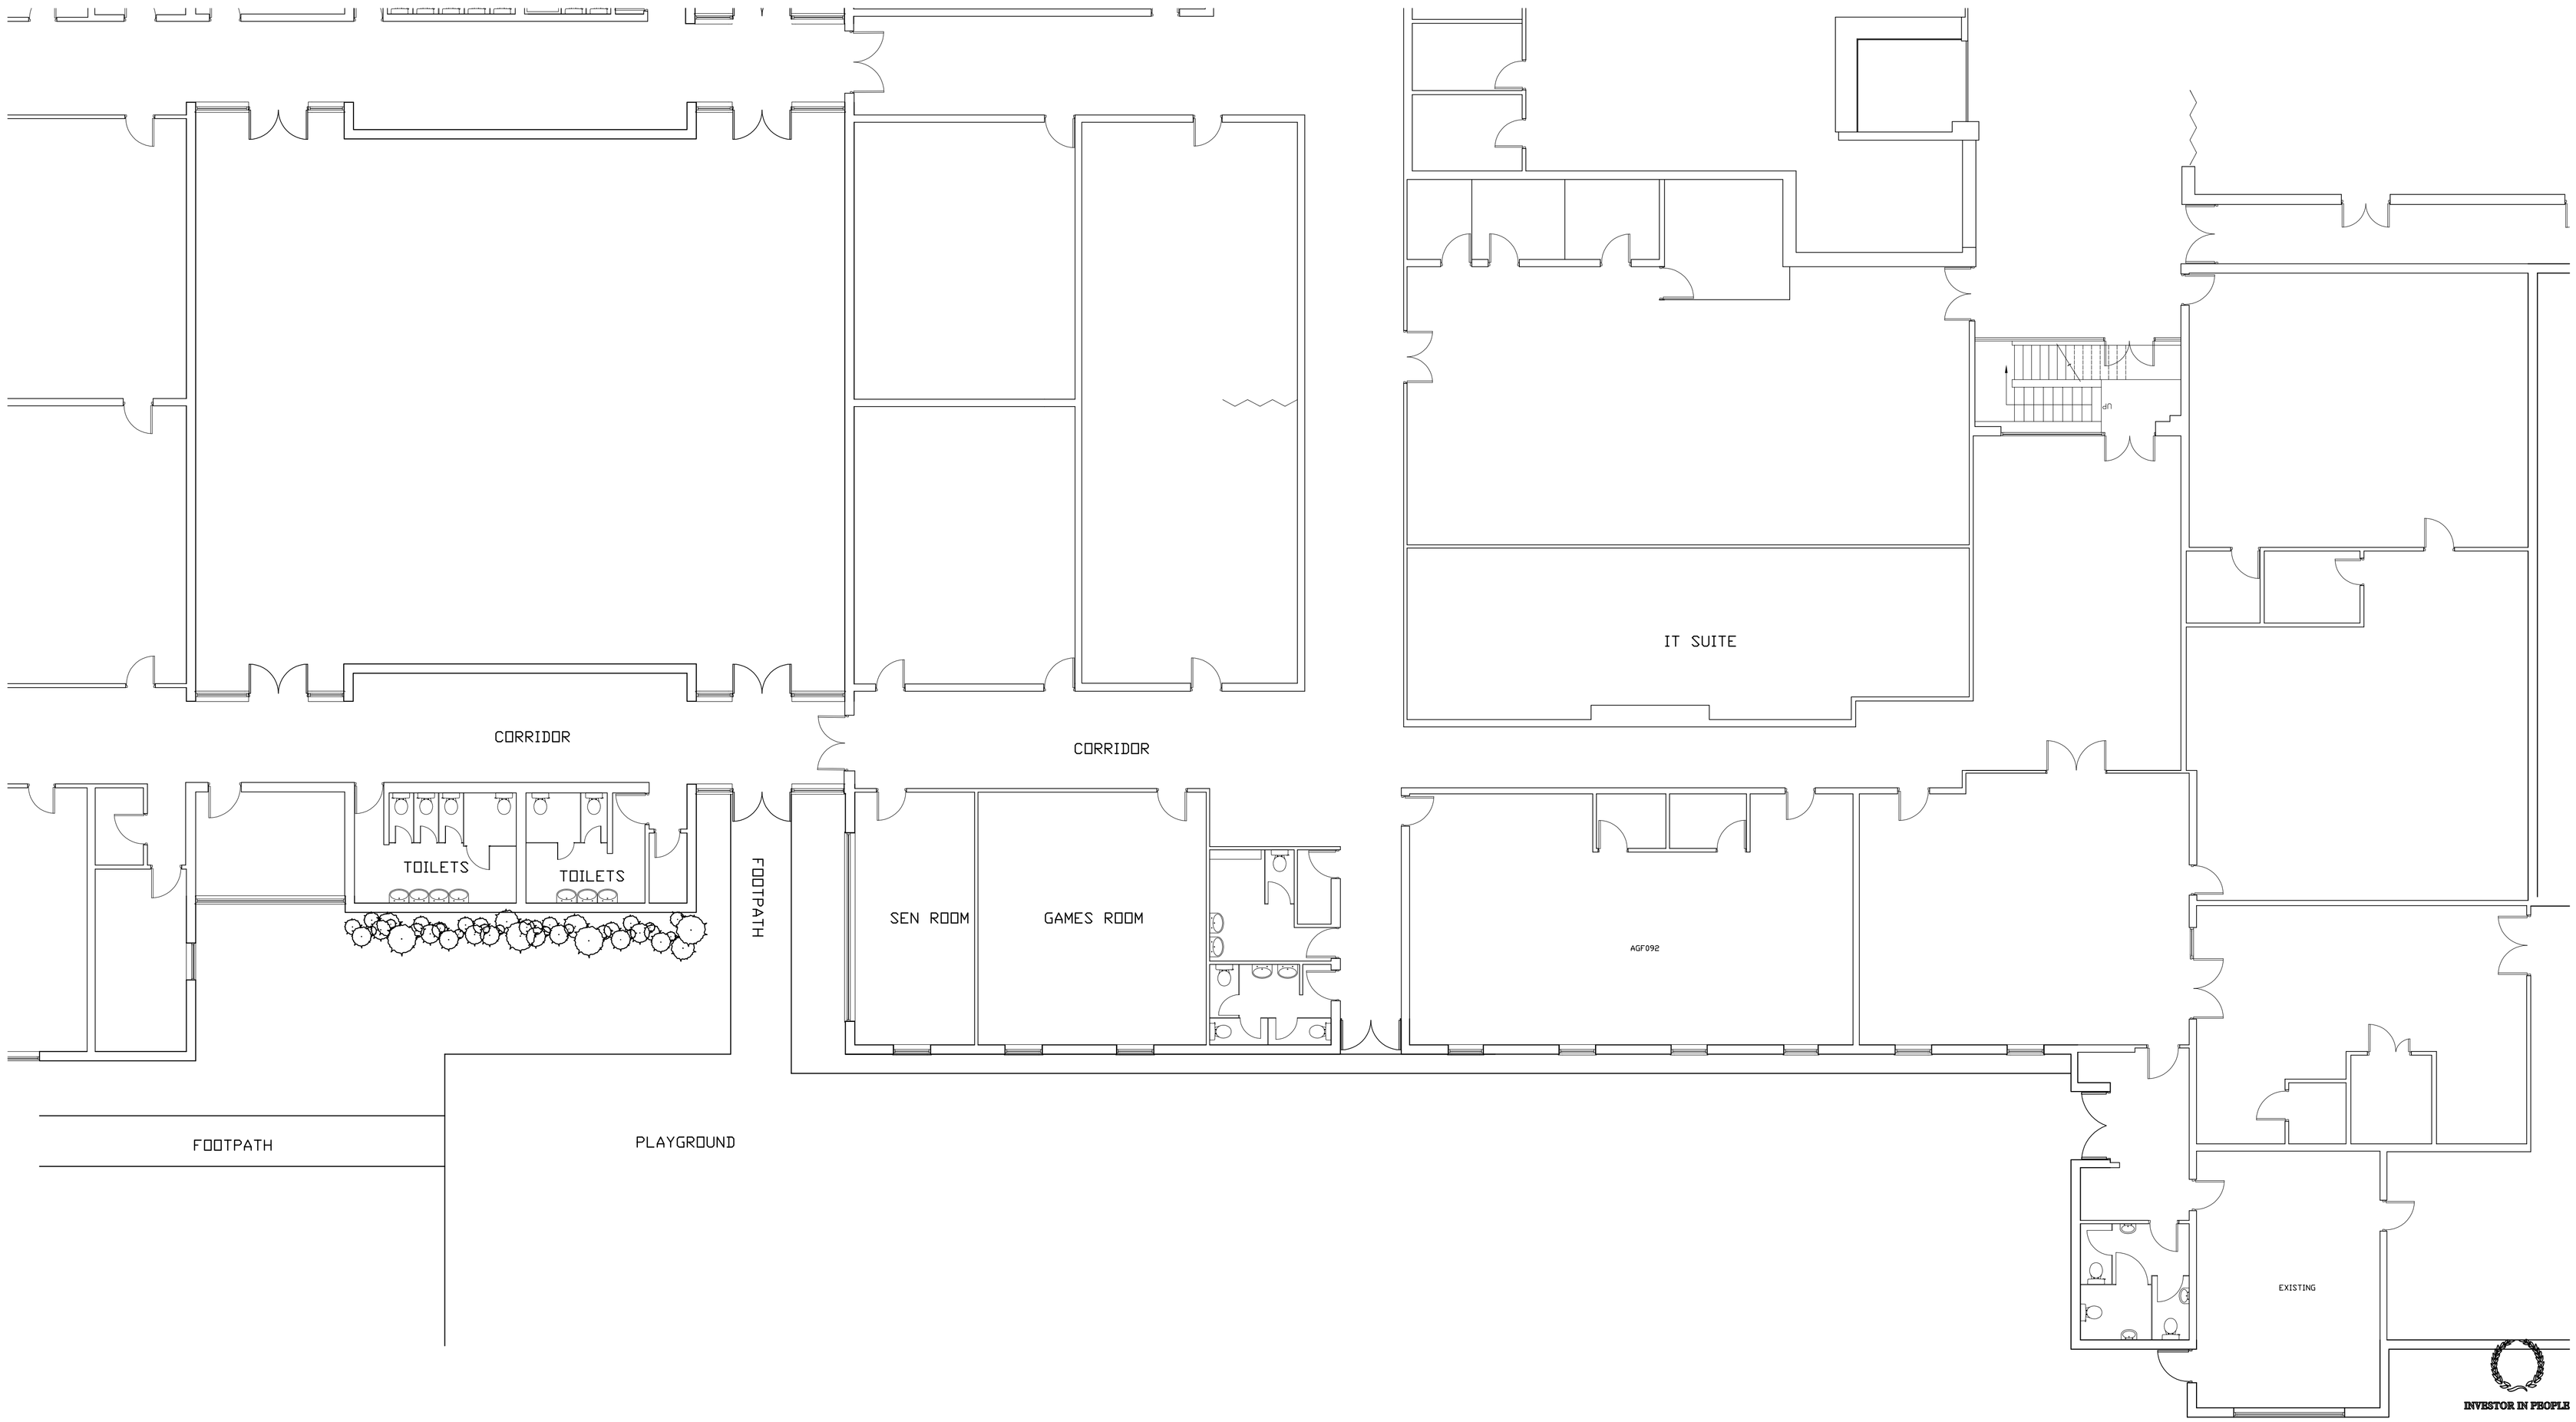


INVESTOR IN PEOPLE

Leicestershire County Council

CLIENT	CYPS
PROJECT	REDMOOR HIGH SCHOOL WYKIN ROAD HINCKLEY SEN FACILITY FOR DOROTHY GOODMAN EXISTING FLOOR PLAN

scale	drawn	checked	
1:100	NR		A1
job no.	date	drawing no.	rev.
813951	25.03.09	CM/NR/813/001	

COUNTY HALL • GLENFIELD • LEICESTER • LE3 8RE
property@leics.gov.uk • Tel (0116) 3056929 • Fax 3056953