



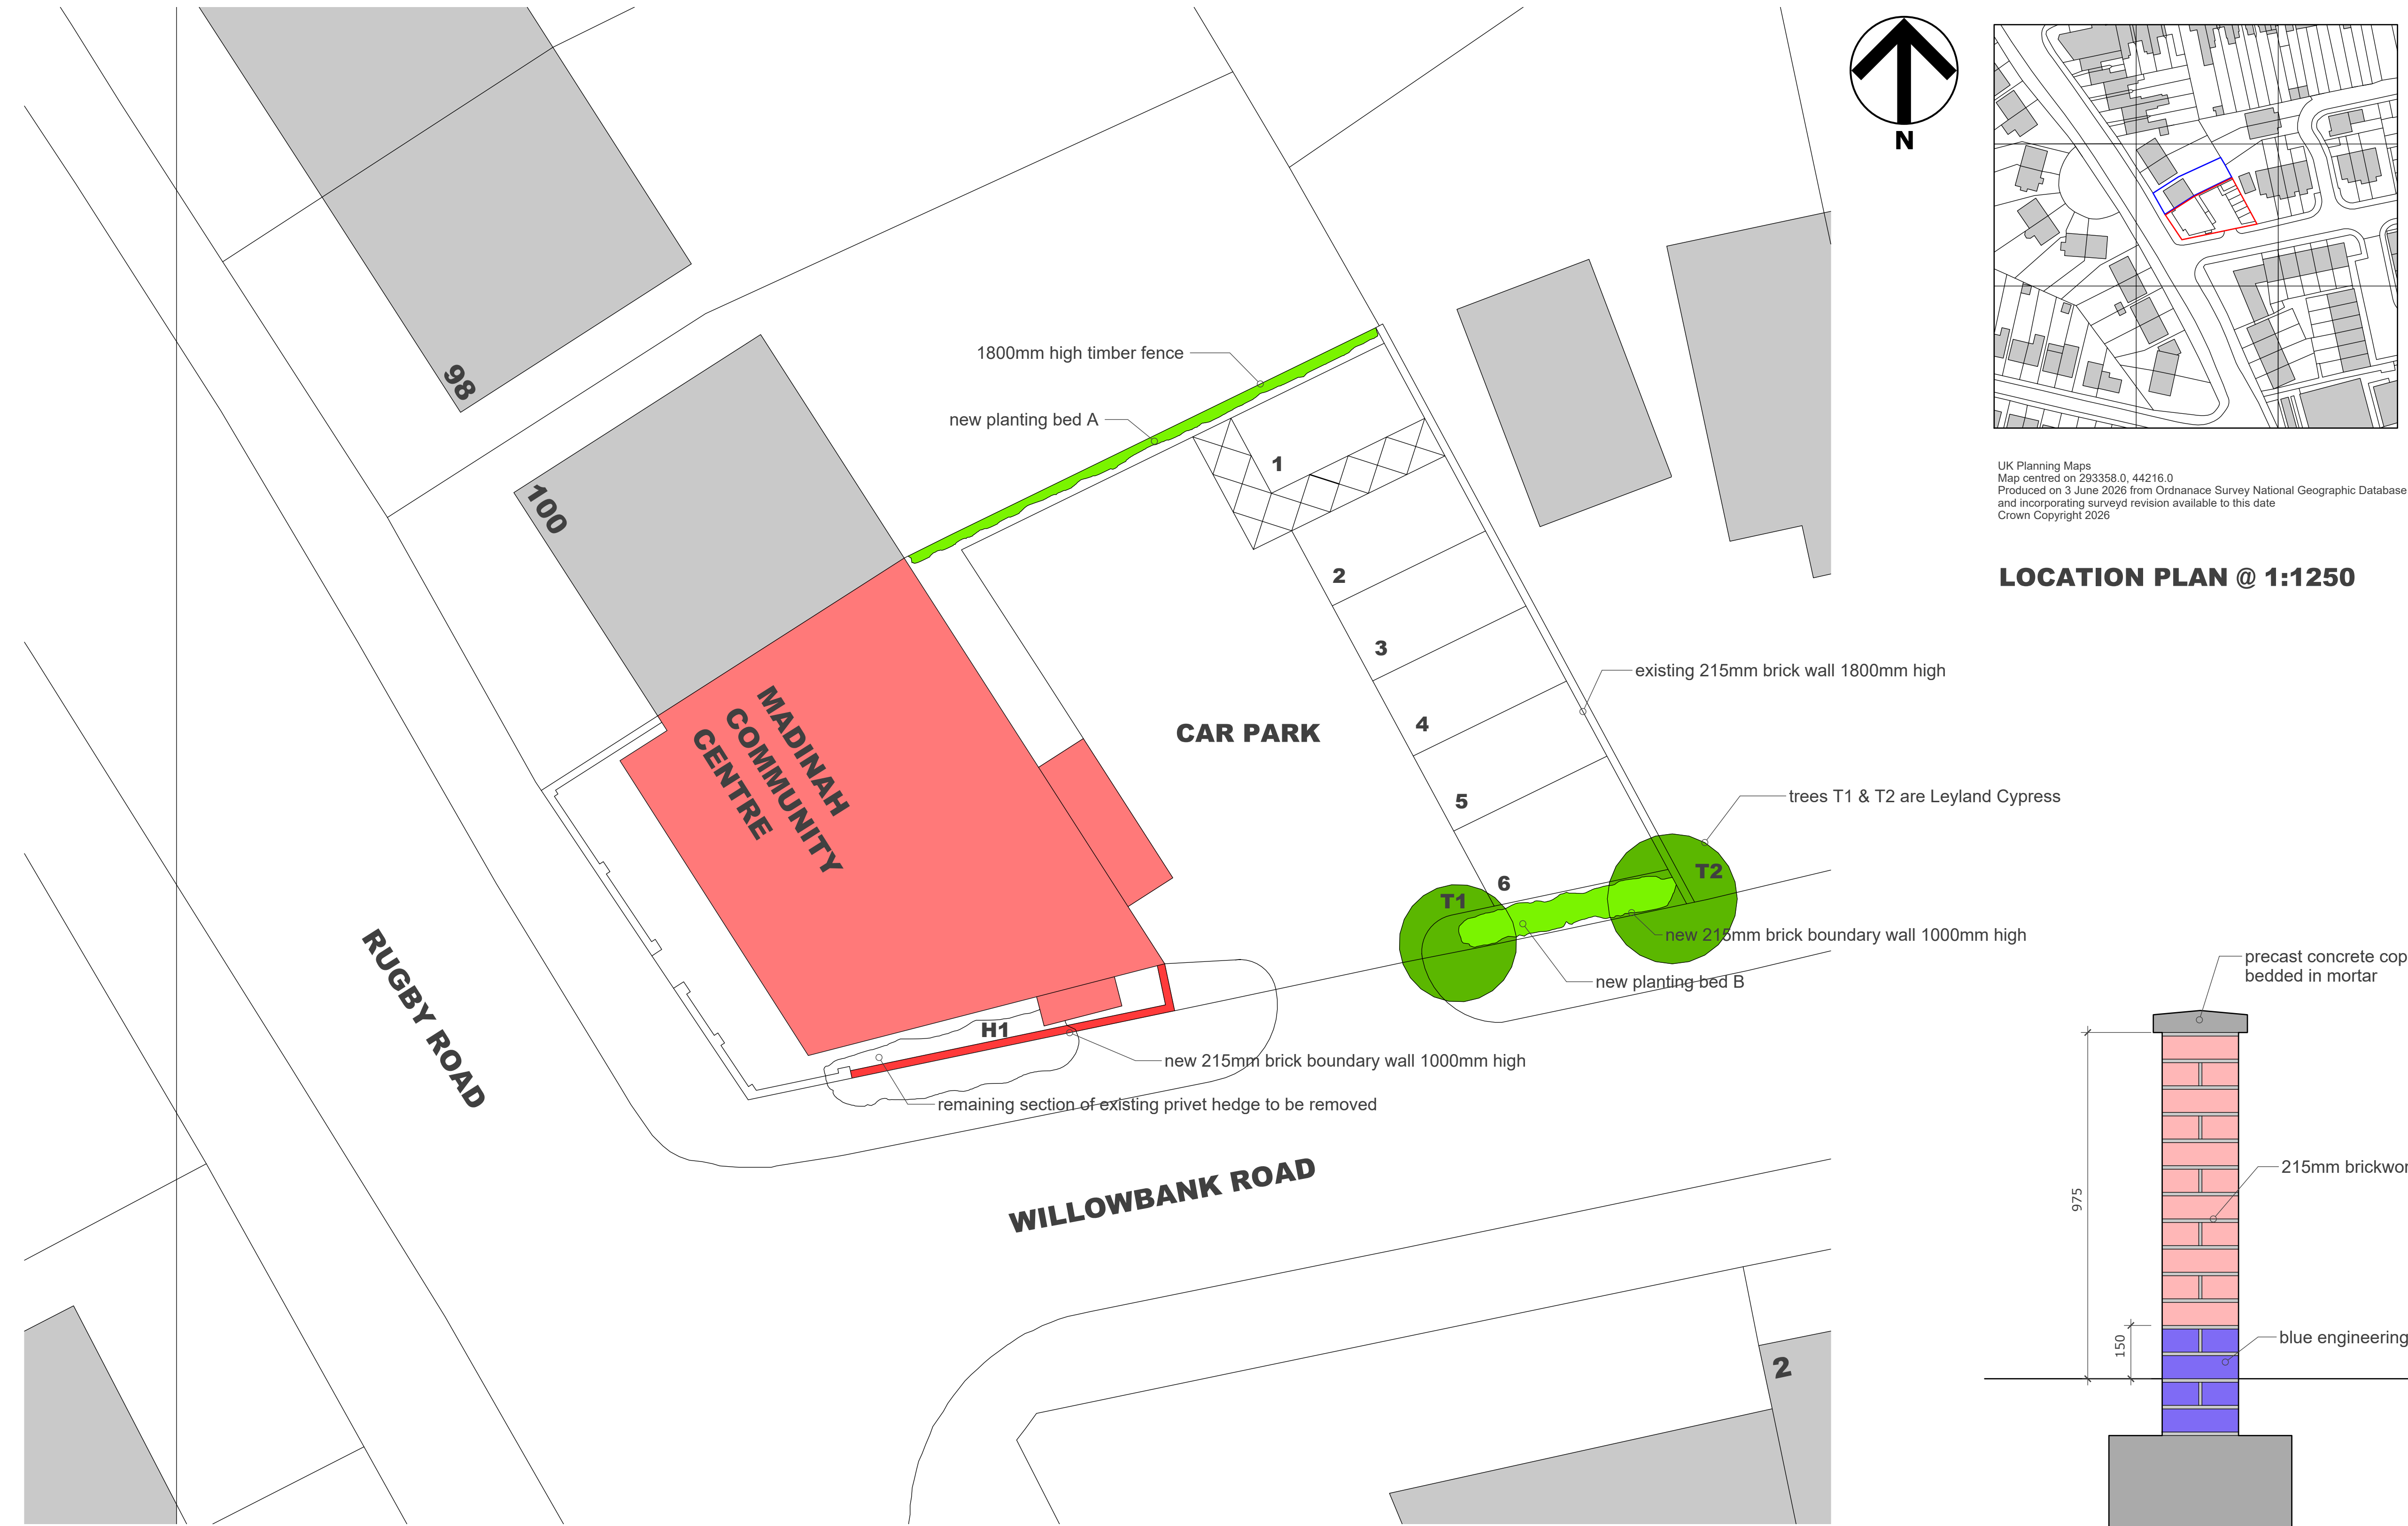


SITE PLAN @ 1:100

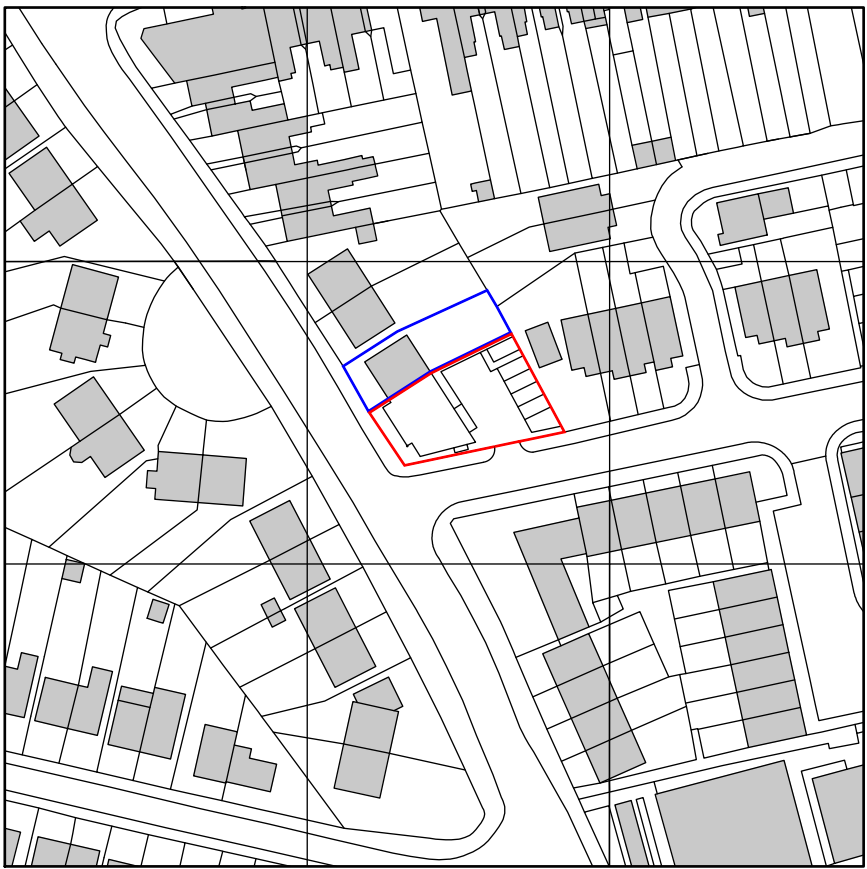


UK Planning Maps
Map centred on 293358.0, 44216.0
Produced on 3 June 2026 from Ordnance Survey National Geographic Database
and incorporating surveyed revision available to this date
Crown Copyright 2026

LOCATION PLAN @ 1:1250

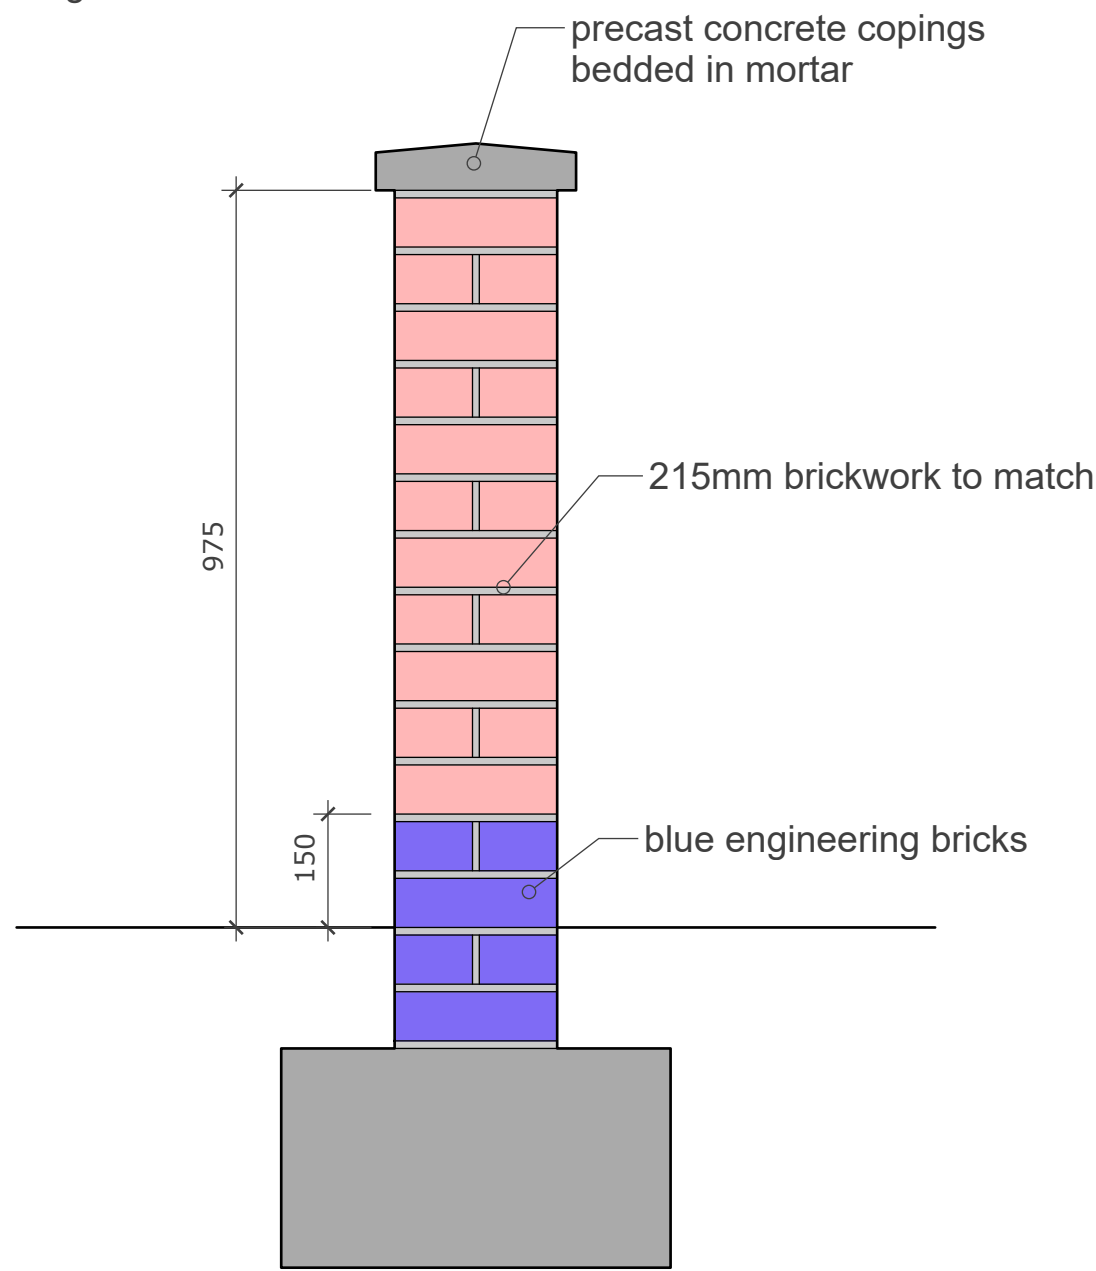

DETAIL OF NEW BOUNDARY WALL
1:10

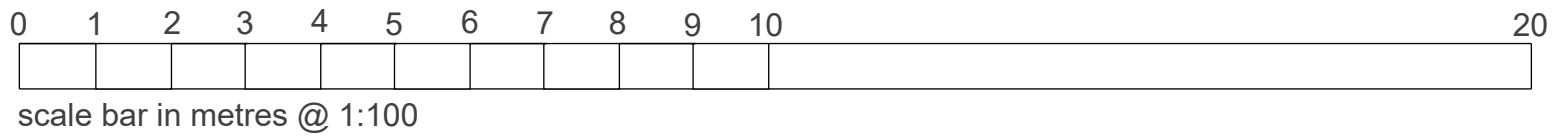

NOTES

REVISIONS

EXTENSIONS & ALTERATIONS TO
MADINAH COMMUNITY CENTRE

SITE PLAN AS PROPOSED

1:100 @ A1

7 3 26

db
David F Barnes Dip Arch RIBA
14 Pyeharps Road Burbage LE10 2JE
Telephone 01455 633410

B26/07/S01